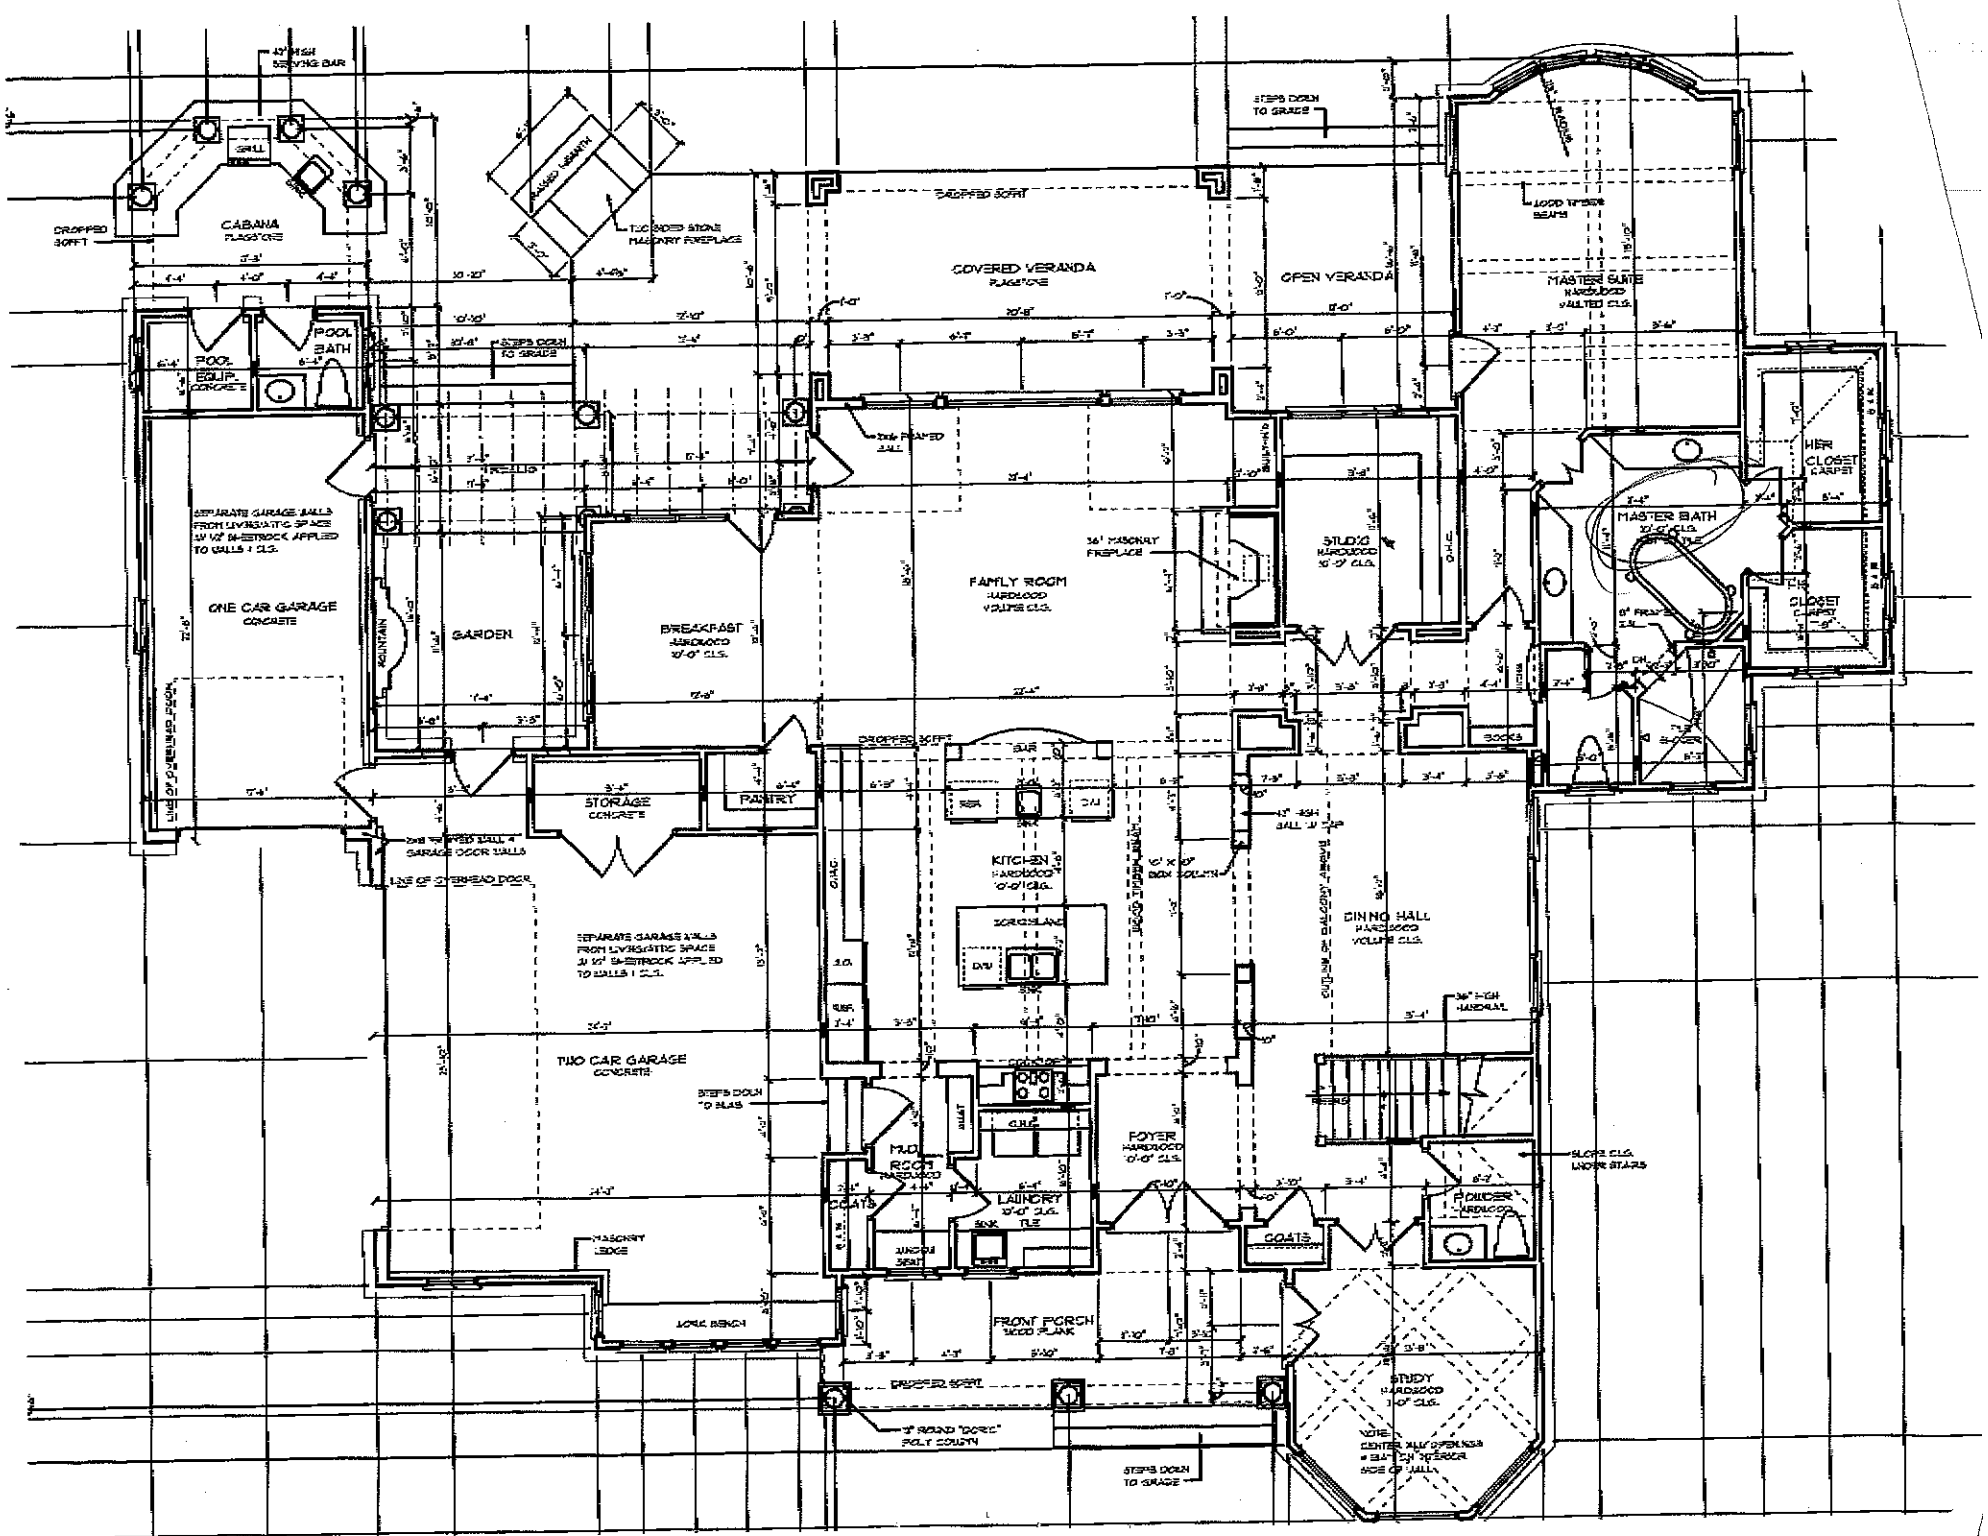
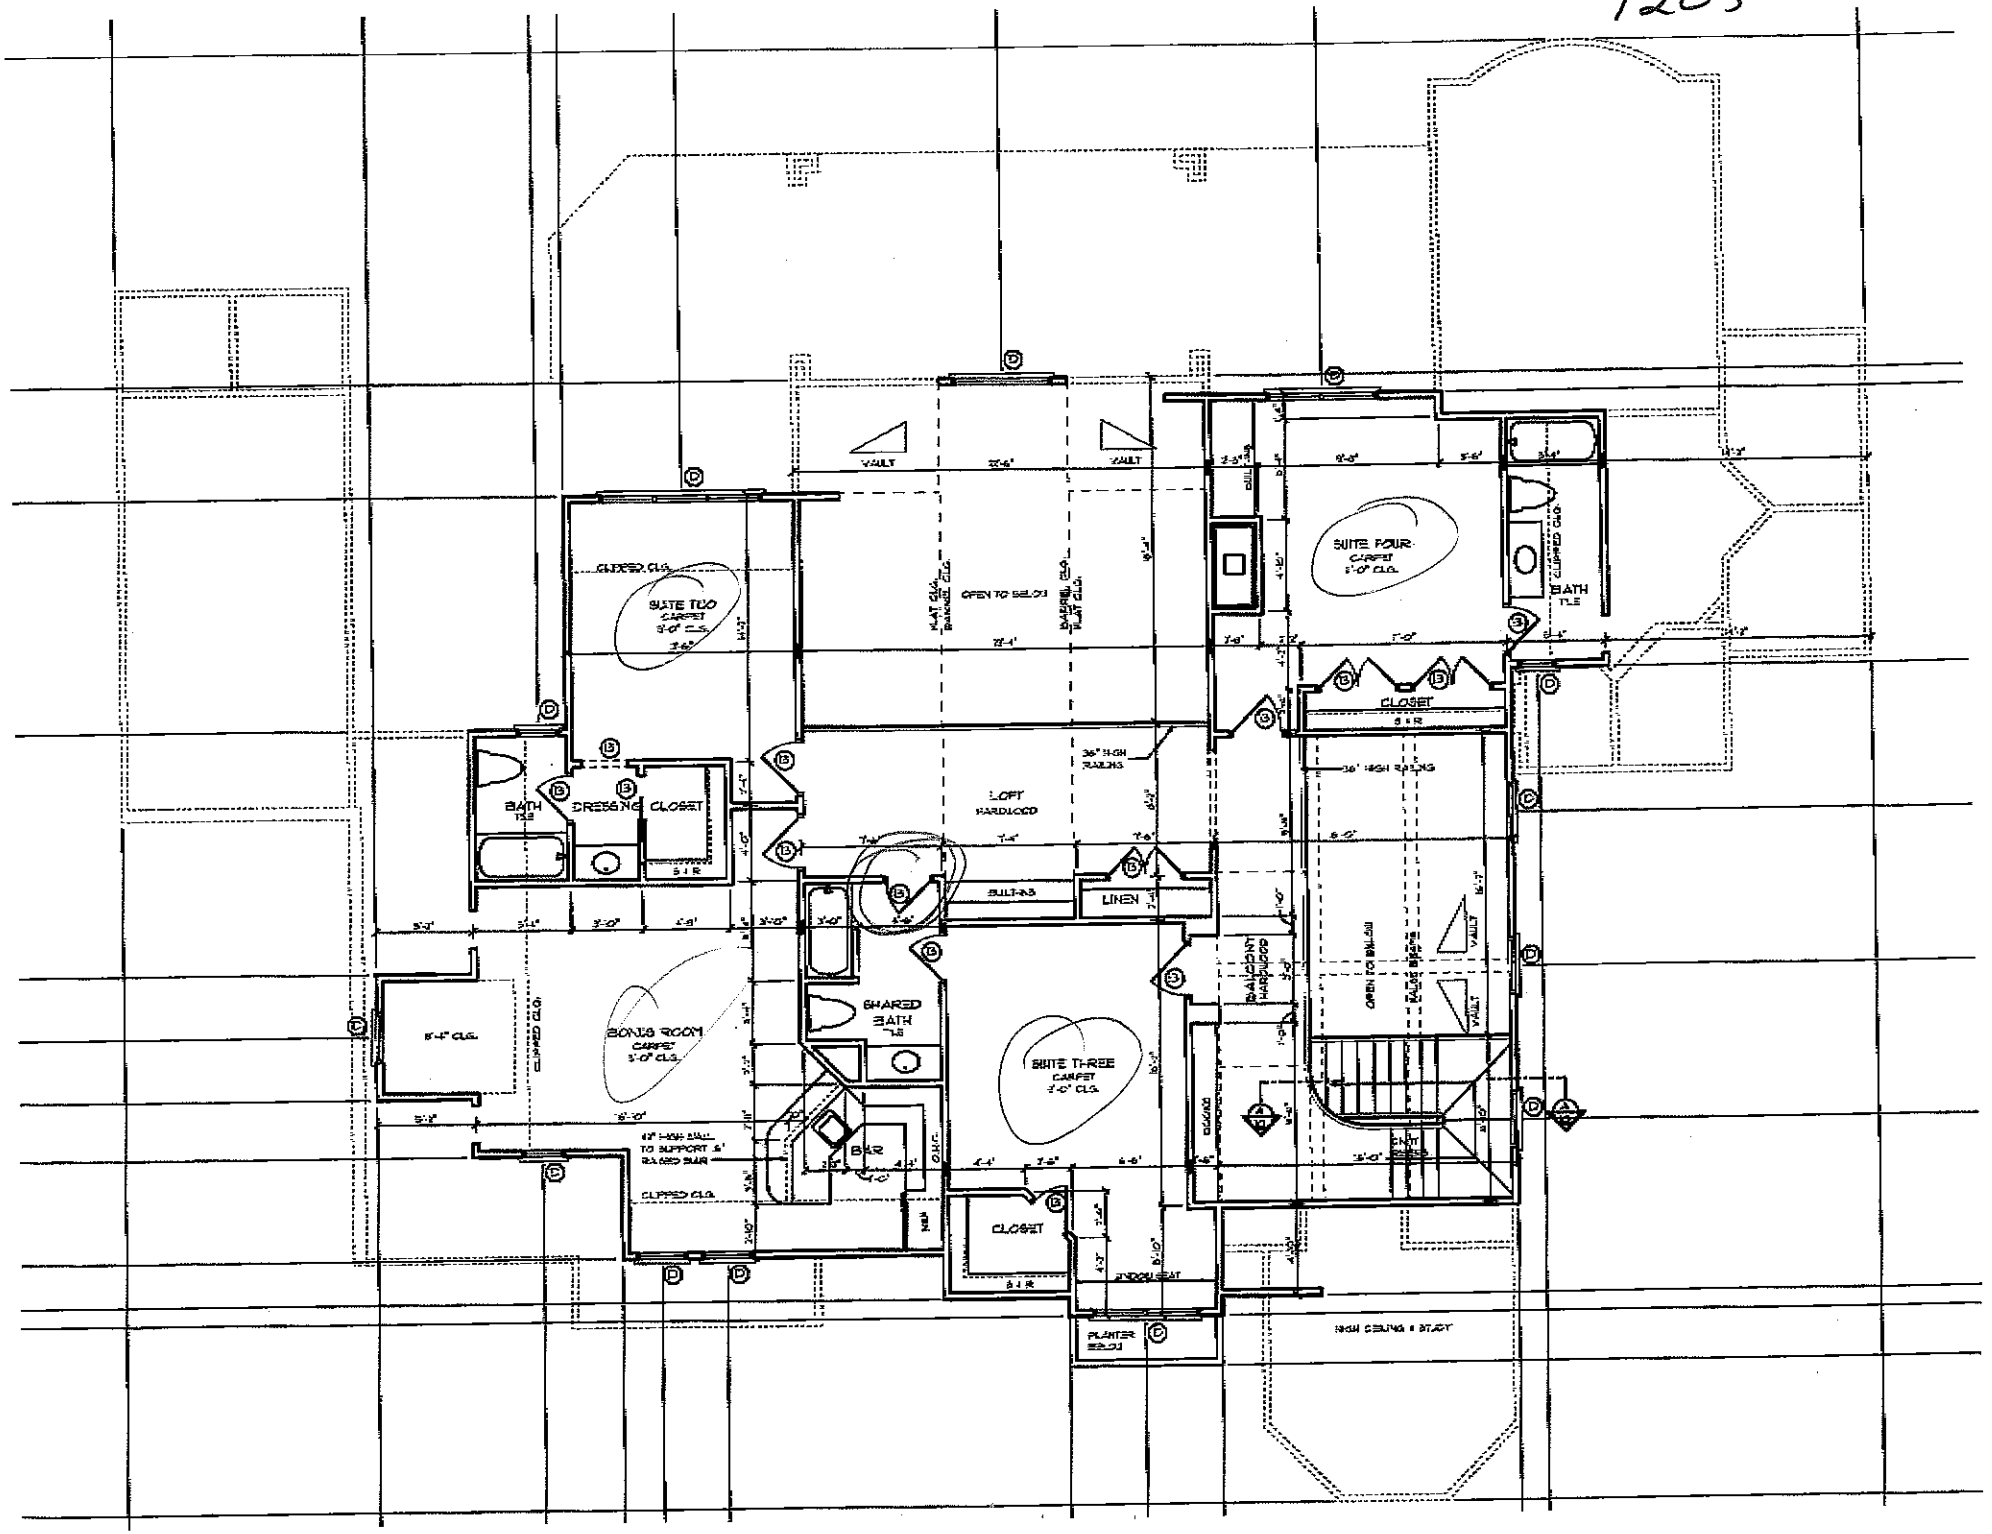

CABANA
FLAGSTONE
POOL EQUIP. CONCRETE
POOL BATH
ONE CAR GARAGE
CONCRETE
GARDEN
BREAKFAST
HARDWOOD
10'-0" CLG.
FAMILY ROOM
HARDWOOD
VOLUME CLG.
COVERED VERANDA
FLAGSTONE
OPEN VERANDA
MASTER SUITE
HARDWOOD
VAULTED CLG.
MASTER BATH
10'-0" CLG.
TILE
HER CLOSET
CARPET
CLOSET
CARPET
STUDIO
HARDWOOD
10'-0" CLG.
STORAGE
CONCRETE
PANTRY
KITCHEN
HARDWOOD
10'-0" CLG.
DINING HALL
HARDWOOD
VOLUME CLG.
TWO CAR GARAGE
CONCRETE
FOYER
HARDWOOD
10'-0" CLG.
MUD ROOM
HARDWOOD
LAUNDRY
10'-0" CLG.
TILE
POWDER
HARDWOOD
GOATS
FRONT PORCH
WOOD PLANK
STUDY
HARDWOOD
10'-0" CLG.
STEPS DOWN TO GRADE
DROPPED SOFFIT
SLOPE CLG. UNDER STAIRS

1805

1205


SUITE TWO
CARPET
SUITE FOUR
CARPET
BATH
TILE
CLOSET
LOFT
HARDWOOD
OPEN TO BELOW
BATH
TILE
DRESSING
CLOSET
BONUS ROOM
CARPET
SHARED
BATH
TILE
SUITE THREE
CARPET
LINEN
BAR
CLOSET
WINDOW SEAT
PLANTER
BELOW
HIGH CEILING
VAULT