



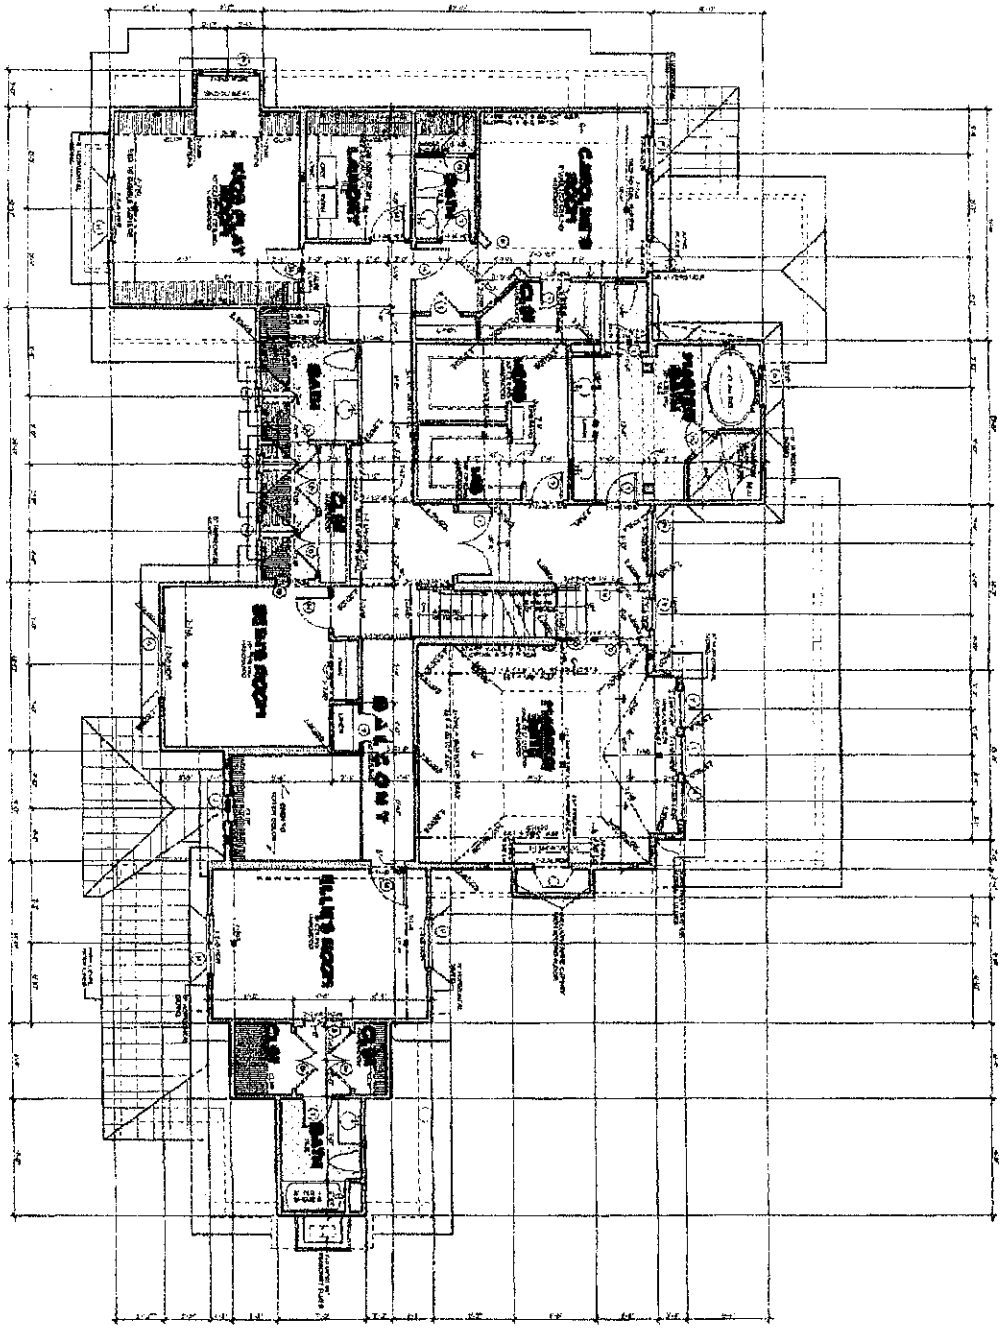


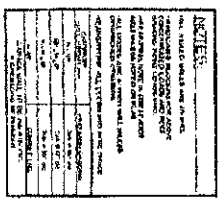

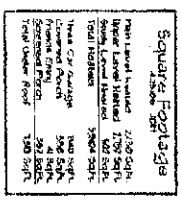

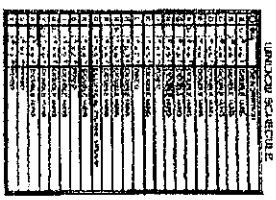

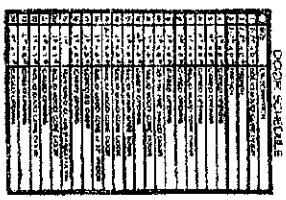

8


UPPER LEVEL FLOOR PLAN


A NEW RESIDENCE FOR


Mr. & Mrs. Dainko


Lot 1229 The Point


Carolina Design Group
a residential design firm
10605 Bailey Road Suite A, Cornelius NC 28031
voice: 704.895.7885 fax: 704.895.5599
www.carolinadesigngroup.com

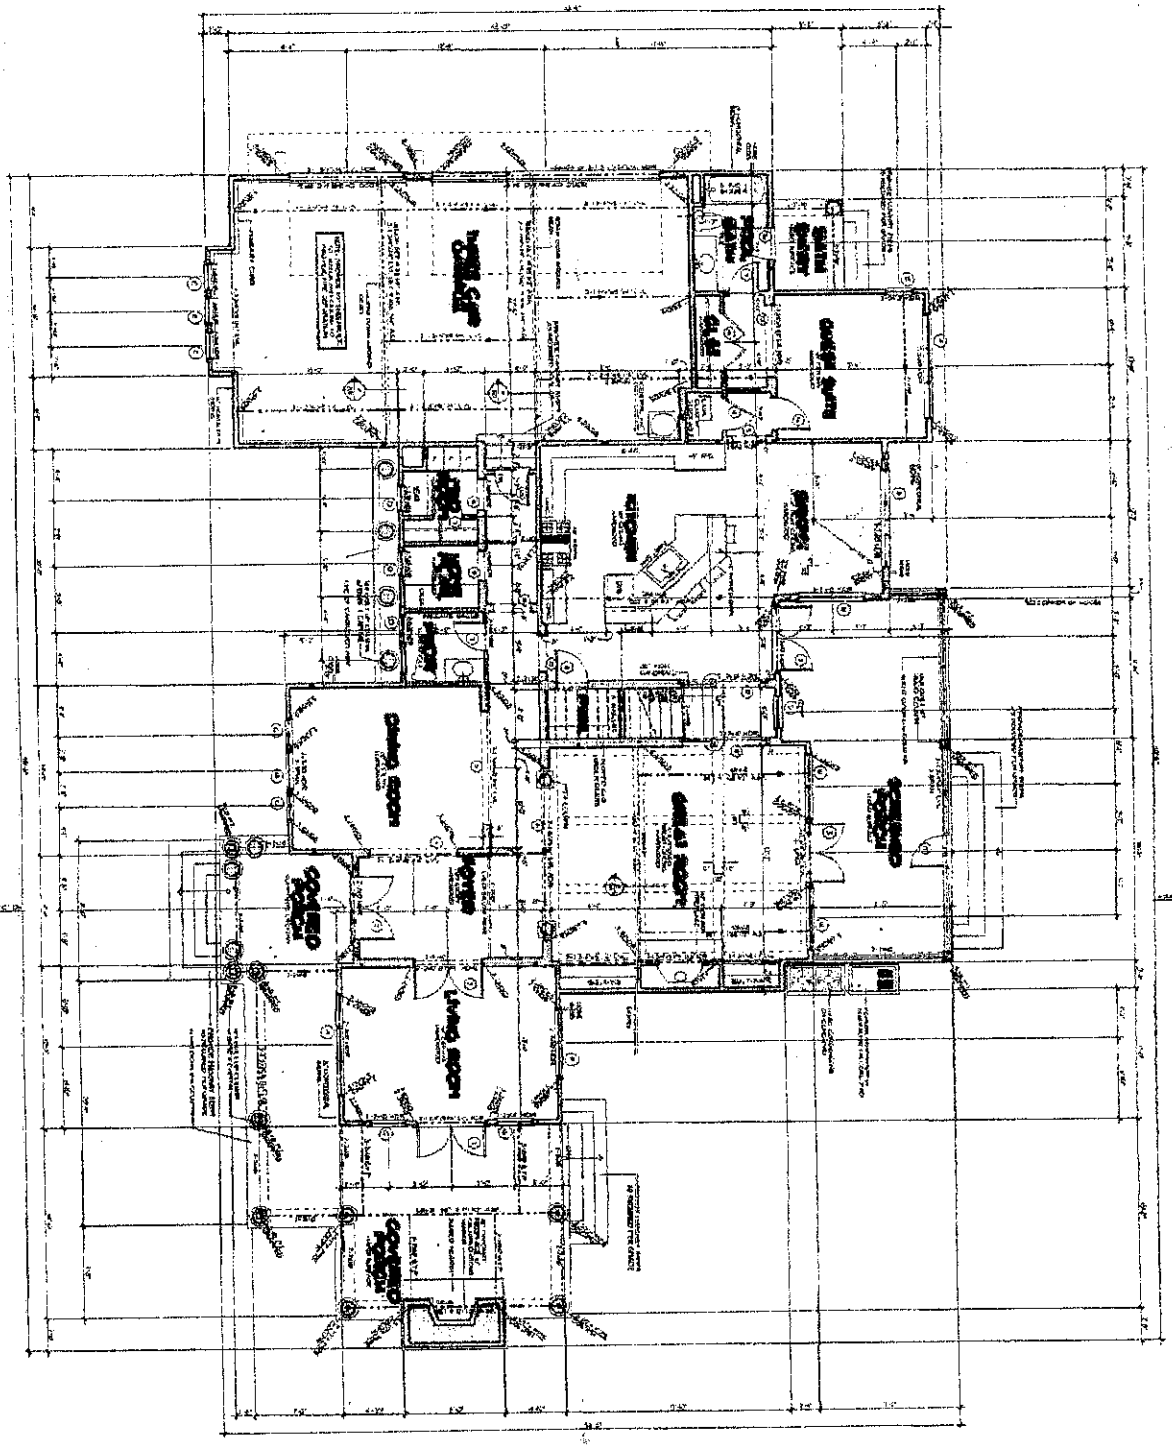

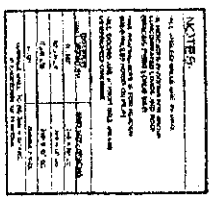

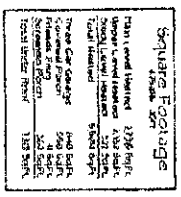

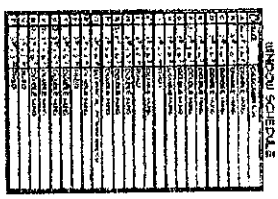

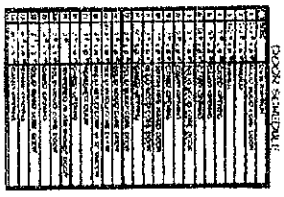

A NEW RESIDENCE FOR

Mr. & Mrs. Dainko

Lot 1229 The Point

MAIN LEVEL FLOOR PLAN

6

CAROLINA DESIGN GROUP
a residential design firm

10693 Bailey Road Suite 1, Cornelius NC 28031
voice: 704.895.7405 fax: 704.895.0959
www.carolinadesigngroup.com