
1" = 40'

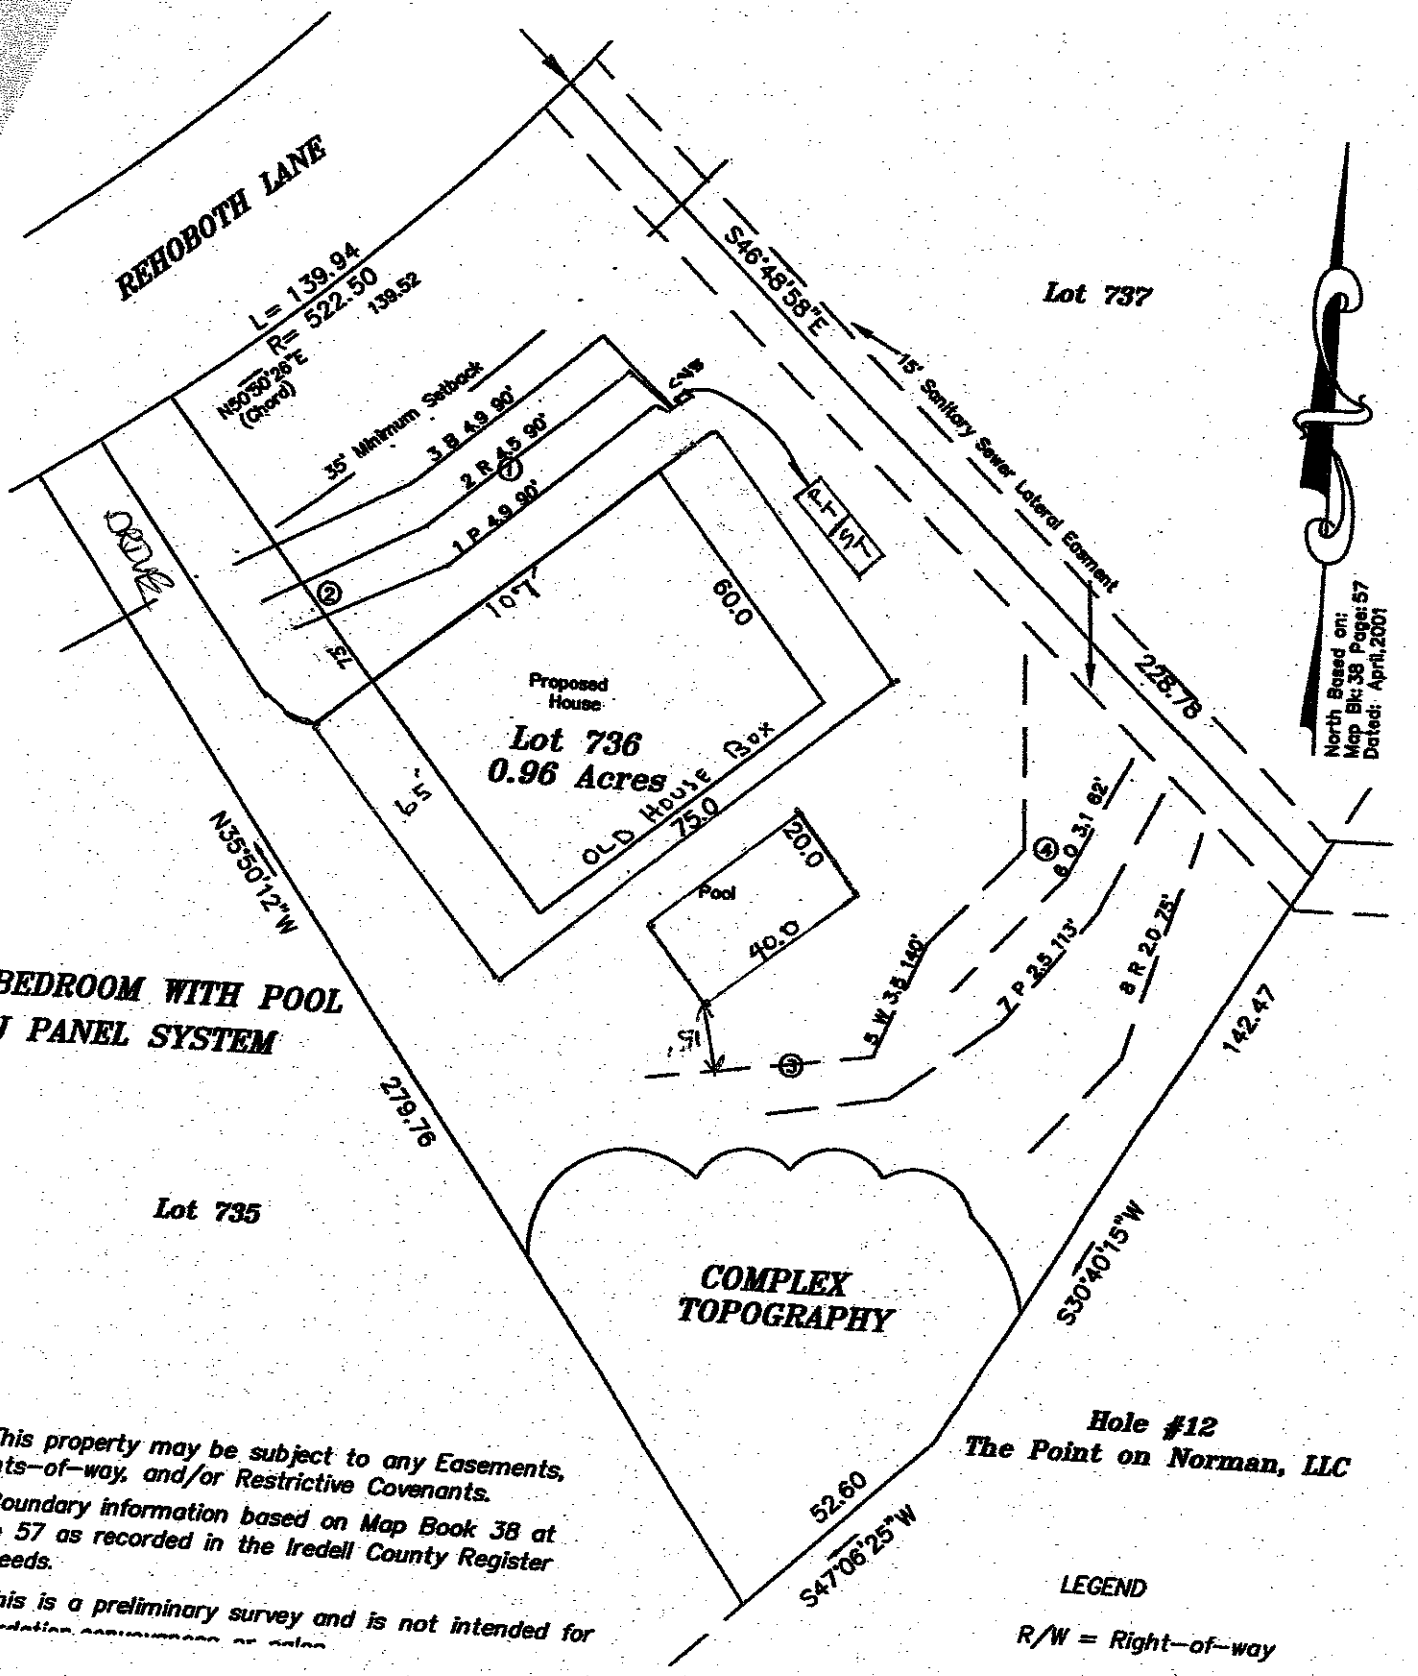

BEDROOM WITH POOL
& J PANEL SYSTEM

1) This property may be subject to any Easements, Rights-of-way, and/or Restrictive Covenants.

2) Boundary information based on Map Book 38 at Page 57 as recorded in the Iredell County Register of Deeds.

3) This is a preliminary survey and is not intended for [illegible]

Hole #12
The Point on Norman, LLC

LEGEND

R/W = Right-of-way

IPS - #4 Rebar Set