VISION OF ENVIRONMENTAL HEALTH:
I-SITE WASTEWATER SECTION

PROPERTY ID #: _____
COUNTY: _____

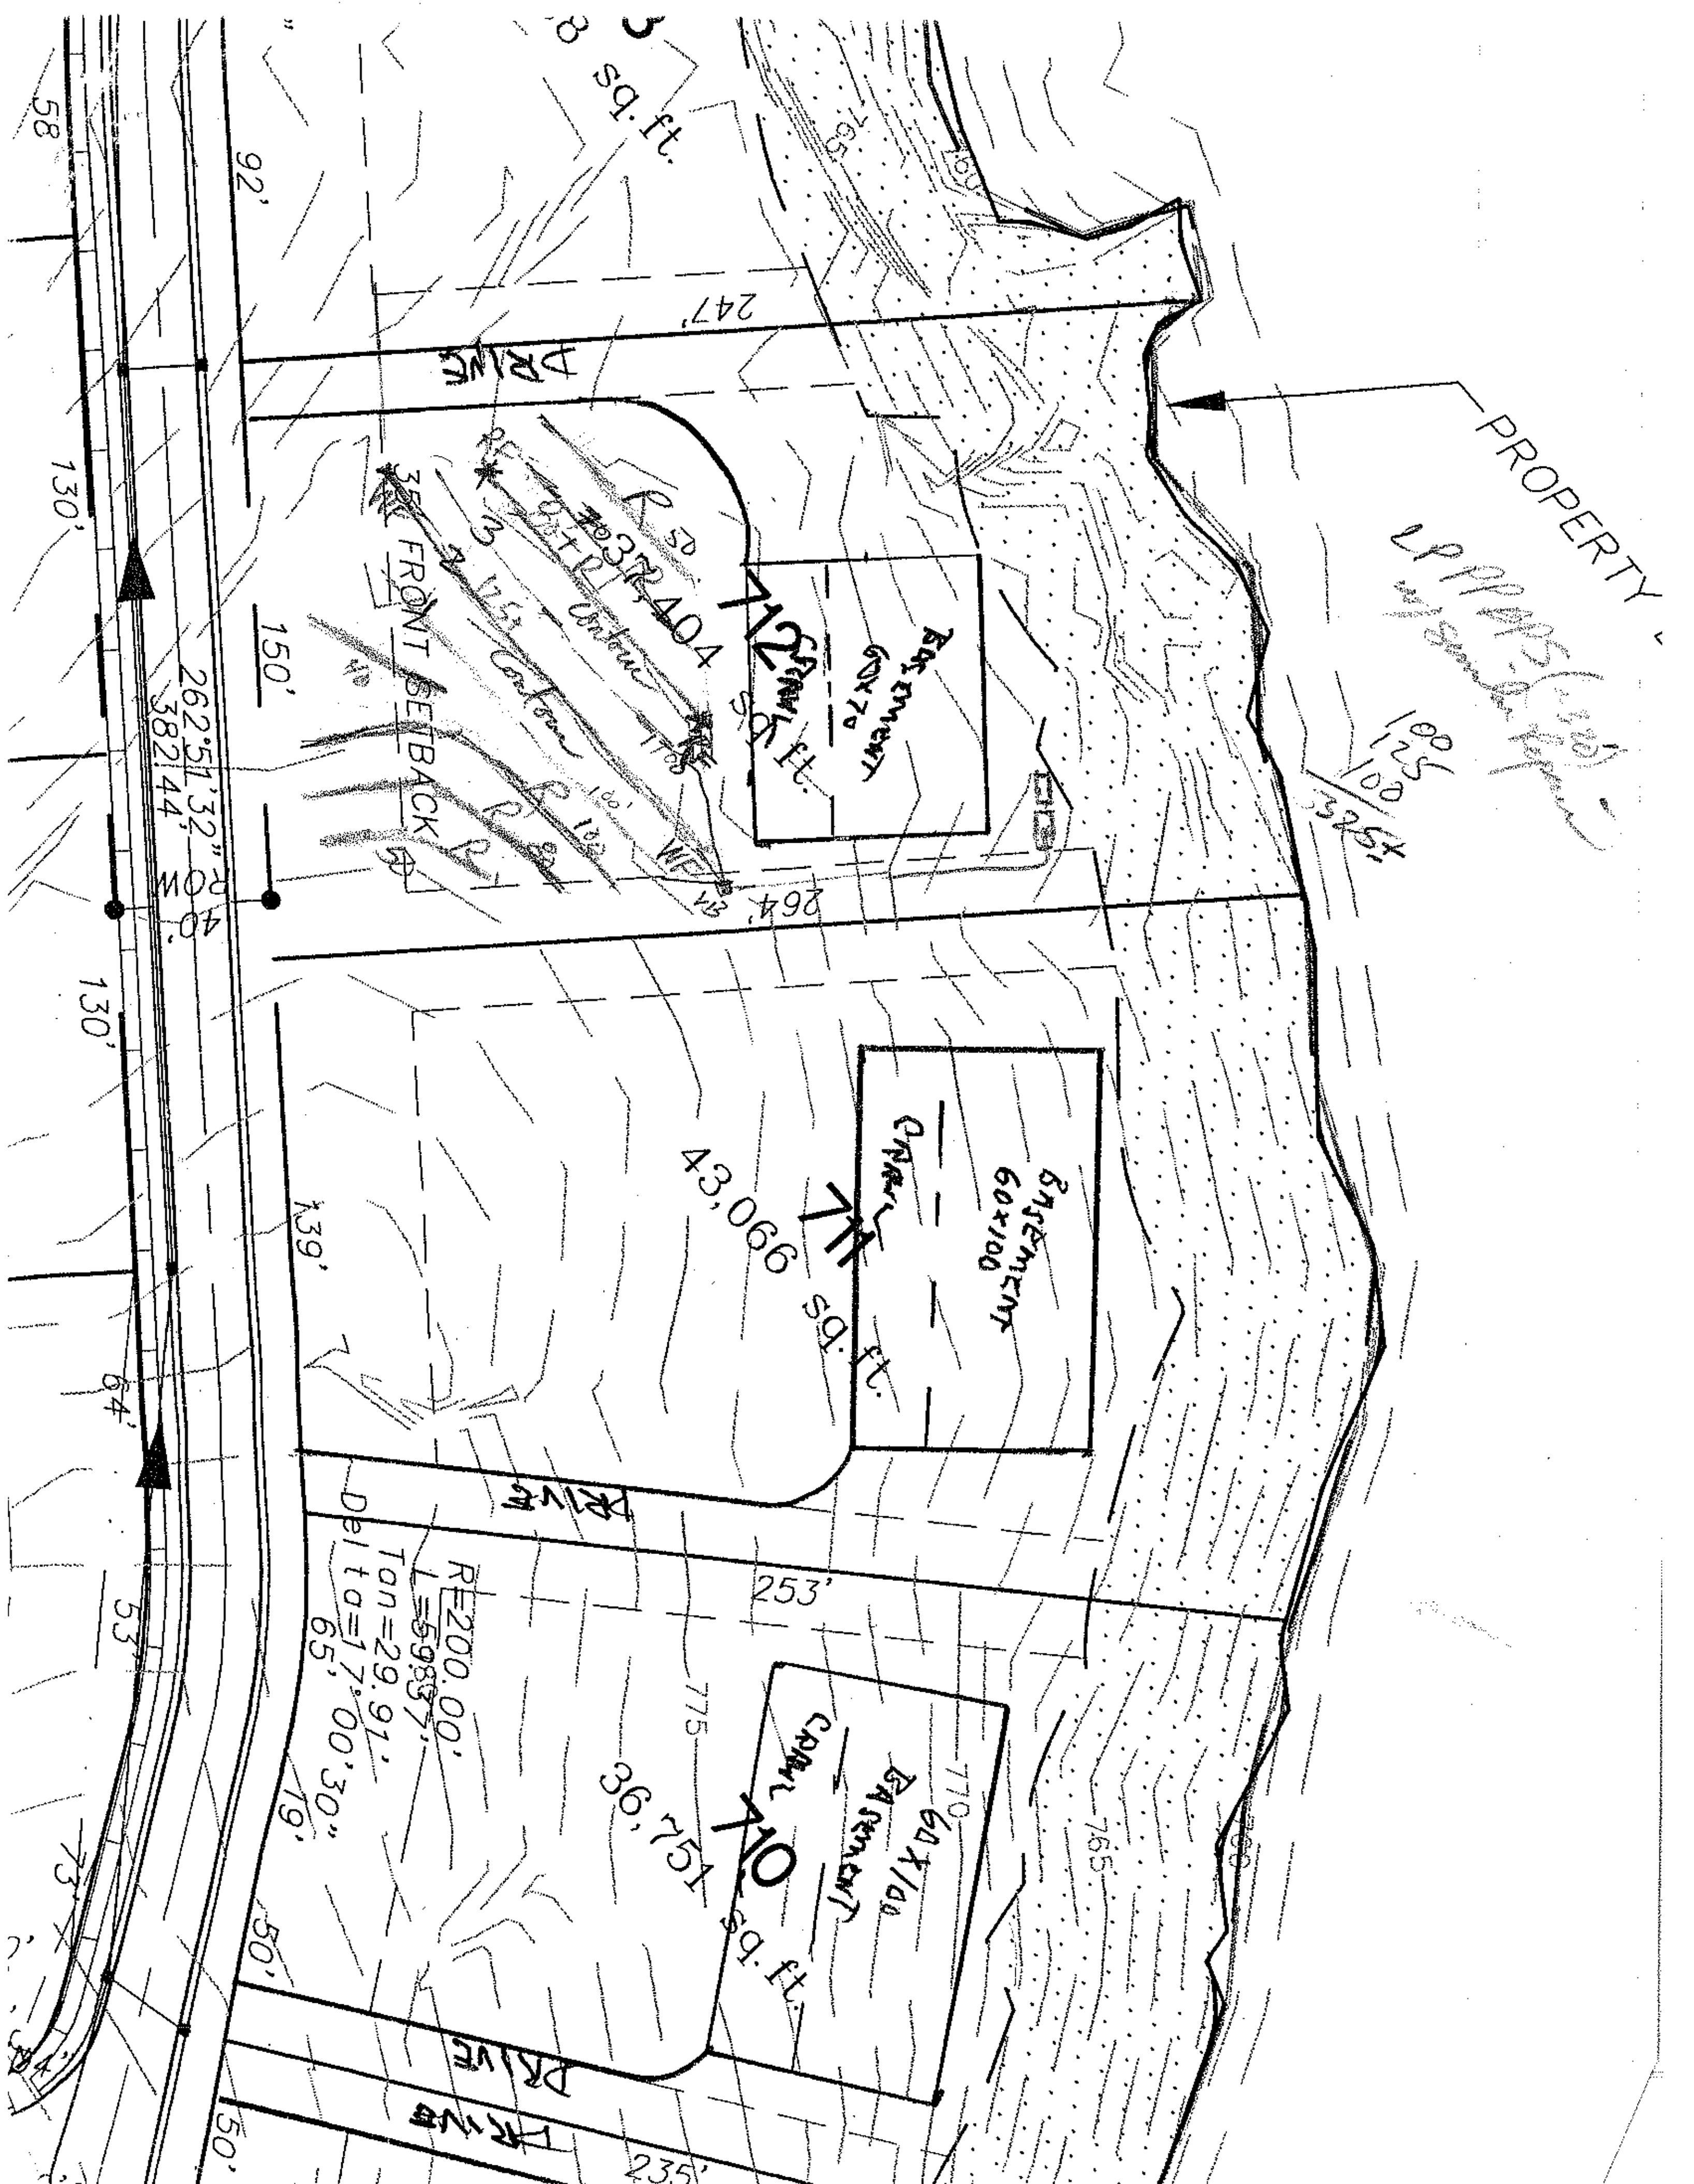
SOIL/SITE EVALUATION
for ON-SITE WASTEWATER SYSTEM

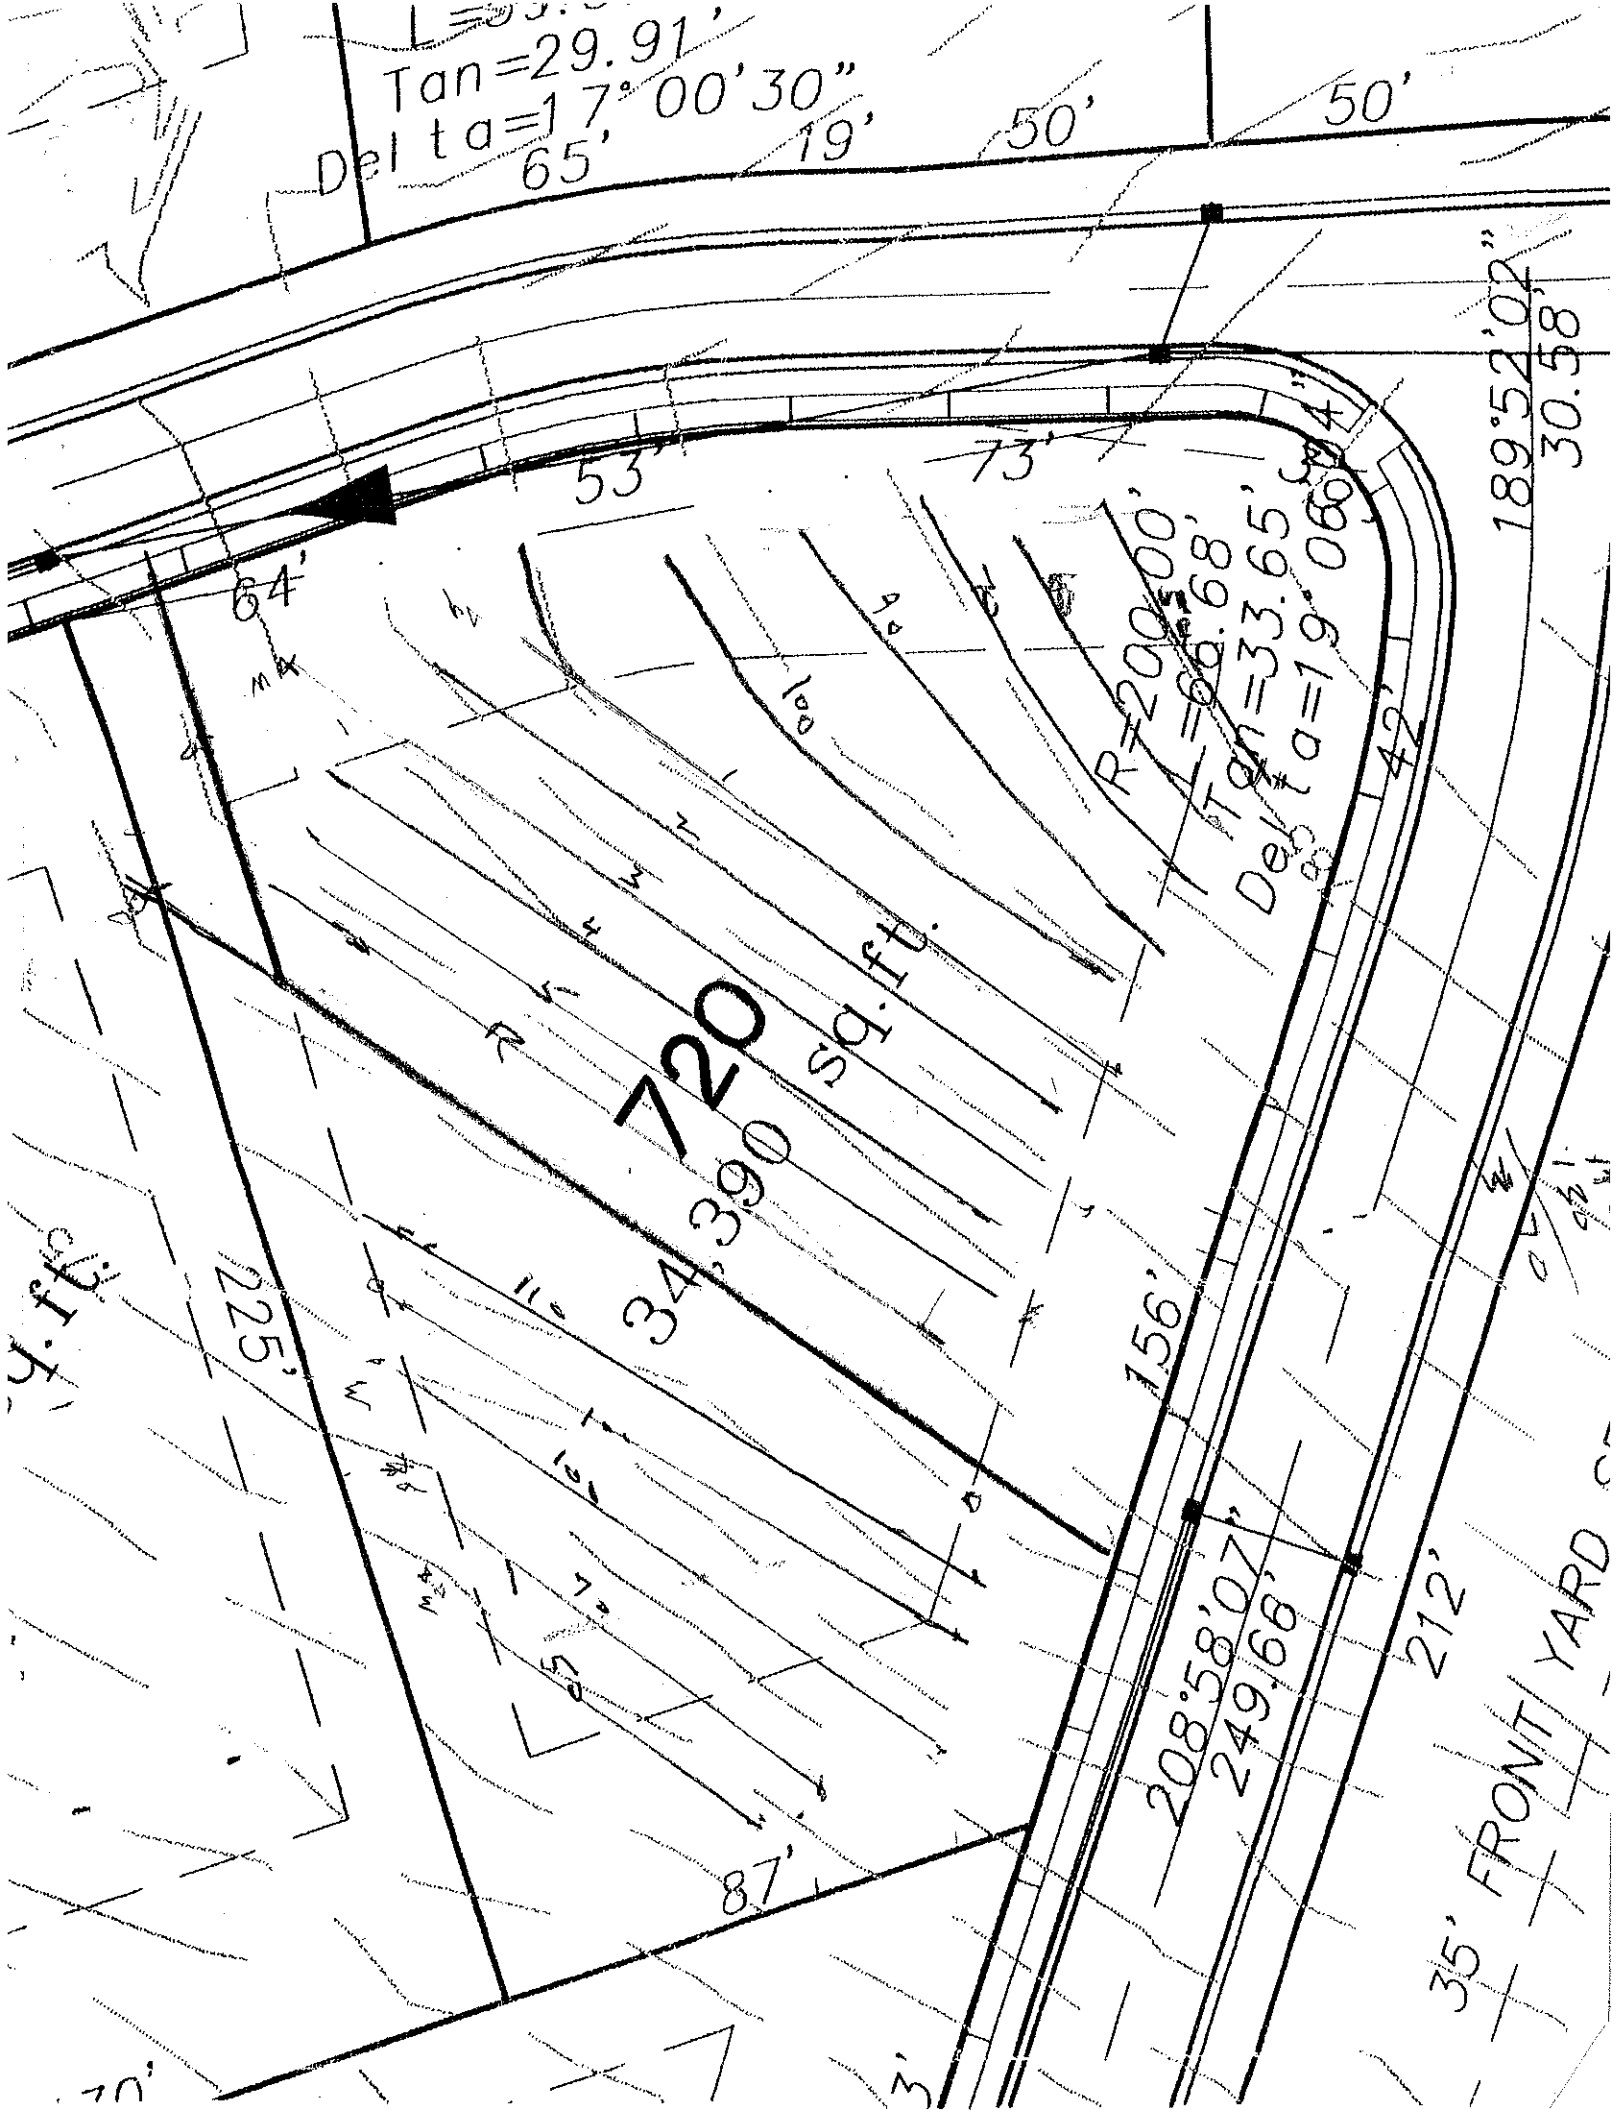
OWNER: Cyril
ADDRESS: _____ APPLICANT: _____
PROPOSED FACILITY: _____ APPLICATION DATE: _____ DATE EVALUATED: 3-25-07
LOCATION OF SITE: Lot 712 Pha 7 Trail PROPOSED DESIGN FLOW (.1949): _____ PROPERTY SIZE: _____
WATER SUPPLY: ☐ Private ☐ Public ☐ Well ☐ Spring ☐ Other _____ PROPERTY RECORDED: _____
EVALUATION METHOD: ☐ Auger Boring ☐ Pit ☐ Cut
TYPE OF WASTEWATER: ☐ Sewage ☐ Industrial Process ☐ Mixed

.1940 LANDSCAPE POSITION/ SLOPE %	HORIZON DEPTH (IN.)	SOIL MORPHOLOGY (.1941) .1941 STRUCTURE/ TEXTURE	.1941 CONSISTENCE/ MINERALOGY	OTHER PROFILE FACTORS .1942 SOIL WETNESS/ COLOR	.1943 SOIL DEPTH	.1956 SAPRO CLASS	.1944 RESTR HORIZ	PROFILE CLASS & LTAR
14-14 TC	0-8	wk sb bnr sl	fri ss sp					
	8-48	wk sb pcl	fri ss sp few bnr mottles	f-fr				.25-3
(2) Fresh pit	0-6	bnr sl						
	6-33	wk sb pc	fri ss sp common gray brn mottles		with seepage at			.25
	33-52	wk sb pg cl	fri ss sp common med sty					
					pit ini depth - 36" min fs			
M-15	0-12	gr bnr sl	fr					
	12-48	pc lcl	few gray brn mottles @ 32"					.25

DESCRIPTION	INITIAL SYSTEM	REPAIR SYSTEM
ailable Space (.1945)		
tem Type(s)		

OTHER FACTORS (.1946): _____
SITE CLASSIFICATION (.1948): _____
EVALUATED BY: _____
OTHER(S) PRESENT: _____


PROPERTY
DRIVE
FRONT SETBACK
262°51'32"
382.44'
ROW
40'
BASEMENT
60x70
712
BASEMENT
60x100
711
43,066 sq.ft.
BASEMENT
60x100
710
36,751 sq.ft.
R=200.00'
Tan=29.91'
Delta=17°00'30"
247'
264'
253'
235'
150'
130'
139'
92'
64'
53'
58'
73'
50'
19'
775
770
765


Tan=29.91'
Delta=17°00'30"
65'
19'
50'
50'
189°52'02"
30.58'
53'
73'
64'
R=200.00'
T=33.65'
Delta=19°06'38"
42'
720 sq. ft.
34,360
156'
225'
212'
208°58'07"
249.66'
87'
35' FRONT YARD