
THIS IS TO CERTIFY THAT ON THE 17th DAY OF JUNE, 2003, I SURVEYED THE PROPERTY SHOWN ON THIS PLAT, AND THAT THE TITLE LINES AND THE WALLS OF THE BUILDINGS IF ANY, ARE AS SHOWN HEREON.

SIGNED _____
REGISTERED SURVEYOR

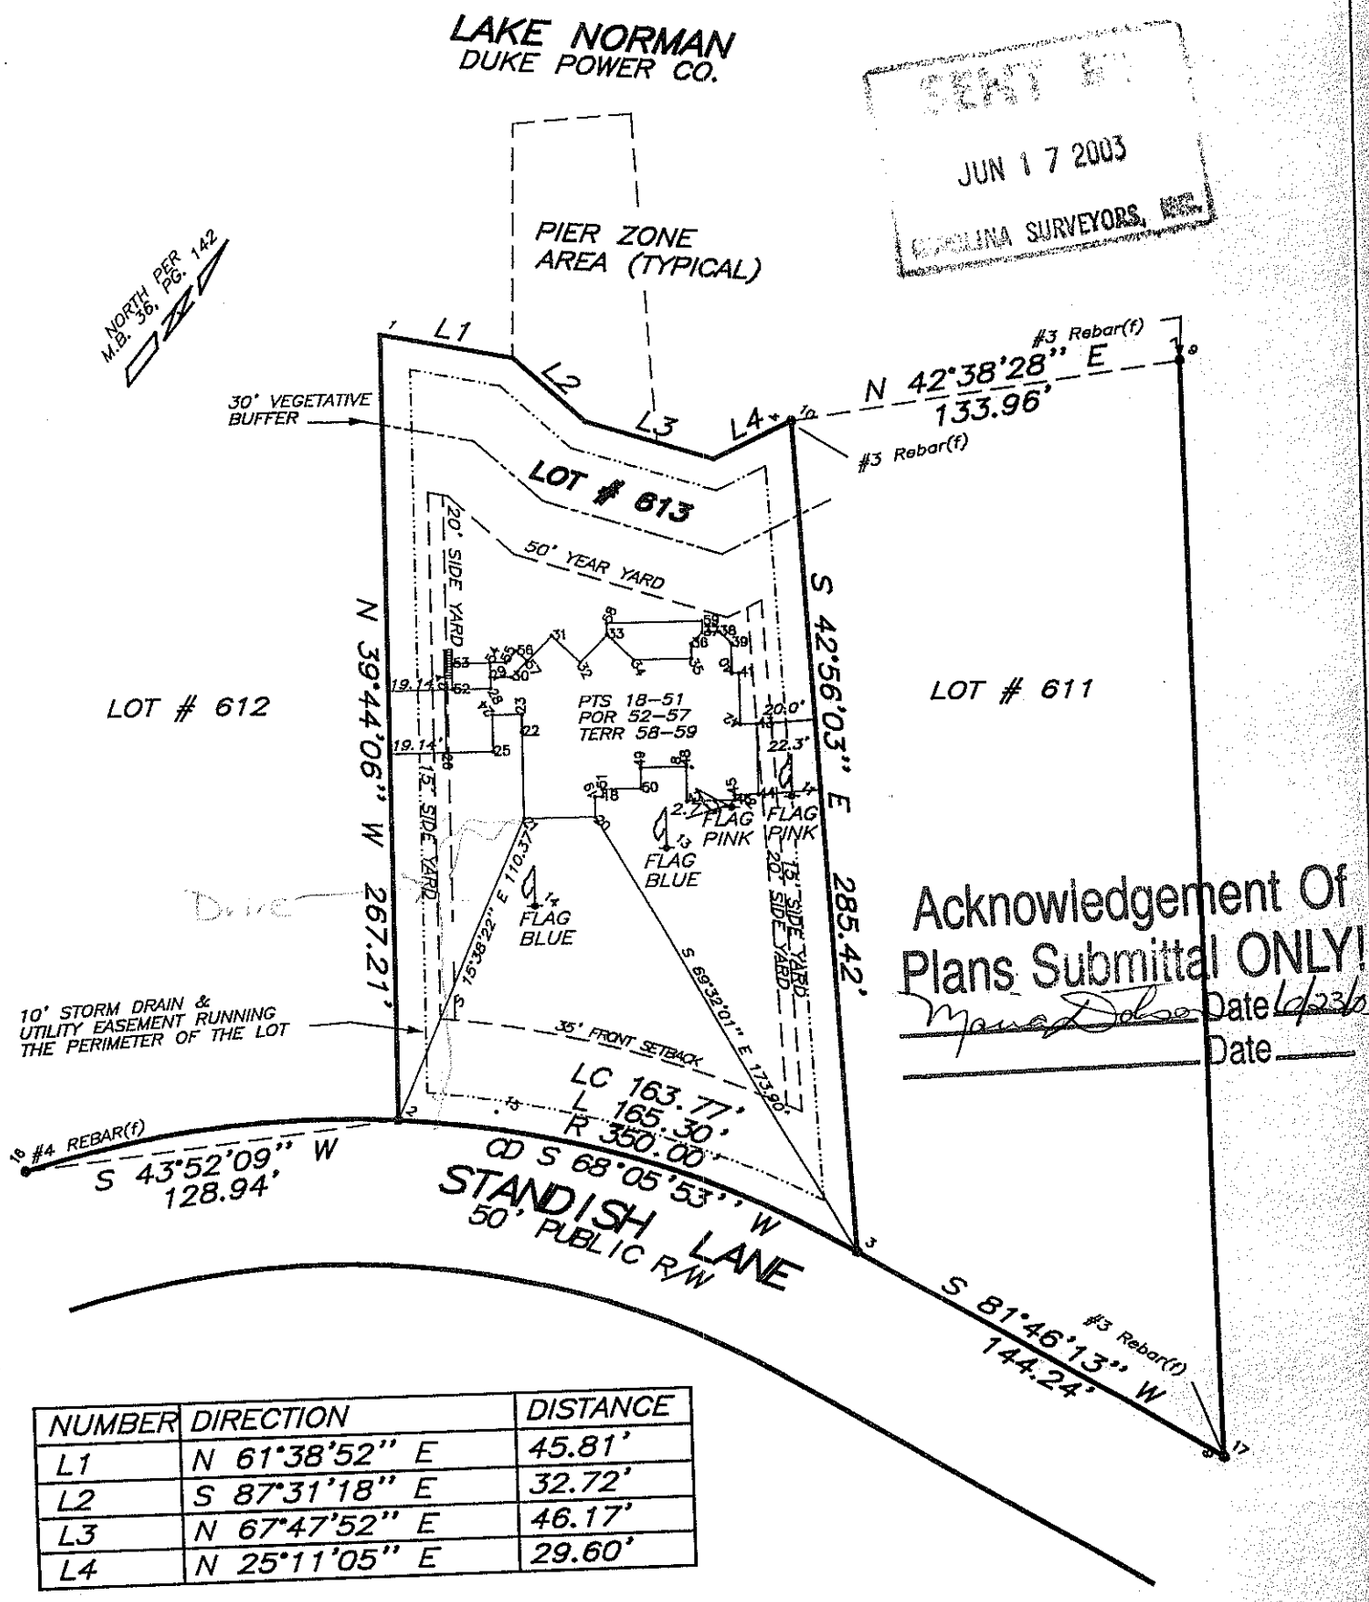

NUMBER	DIRECTION	DISTANCE
L1	N 61°38'52" E	45.81'
L2	S 87°31'18" E	32.72'
L3	N 67°47'52" E	46.17'
L4	N 25°11'05" E	29.60'

DOT MAP SURVEY
OF
LOT # 613 THE POINT PHASE 6, MAP 3
DAVIDSON TOWNSHIP, IREDELL COUNTY, NORTH CAROLINA

CAROLINA SURVEYORS, INC
P.O. BOX 267
PINEVILLE, N.C. 28134

SCALE 1" = 60'

ARCADIA HOMES

SURVEYED FOR _____

MAP RECORDED IN BOOK 36 AT PAGE 142 DEED RECORDED BOOK _____ PAGE _____
DRAWN BY SLUren FIELD WORK DAN FIELD BOOK # _____
ACAD = 2003/016/POINT613.DWG
COGO = 2003/P/POINT613.DWG