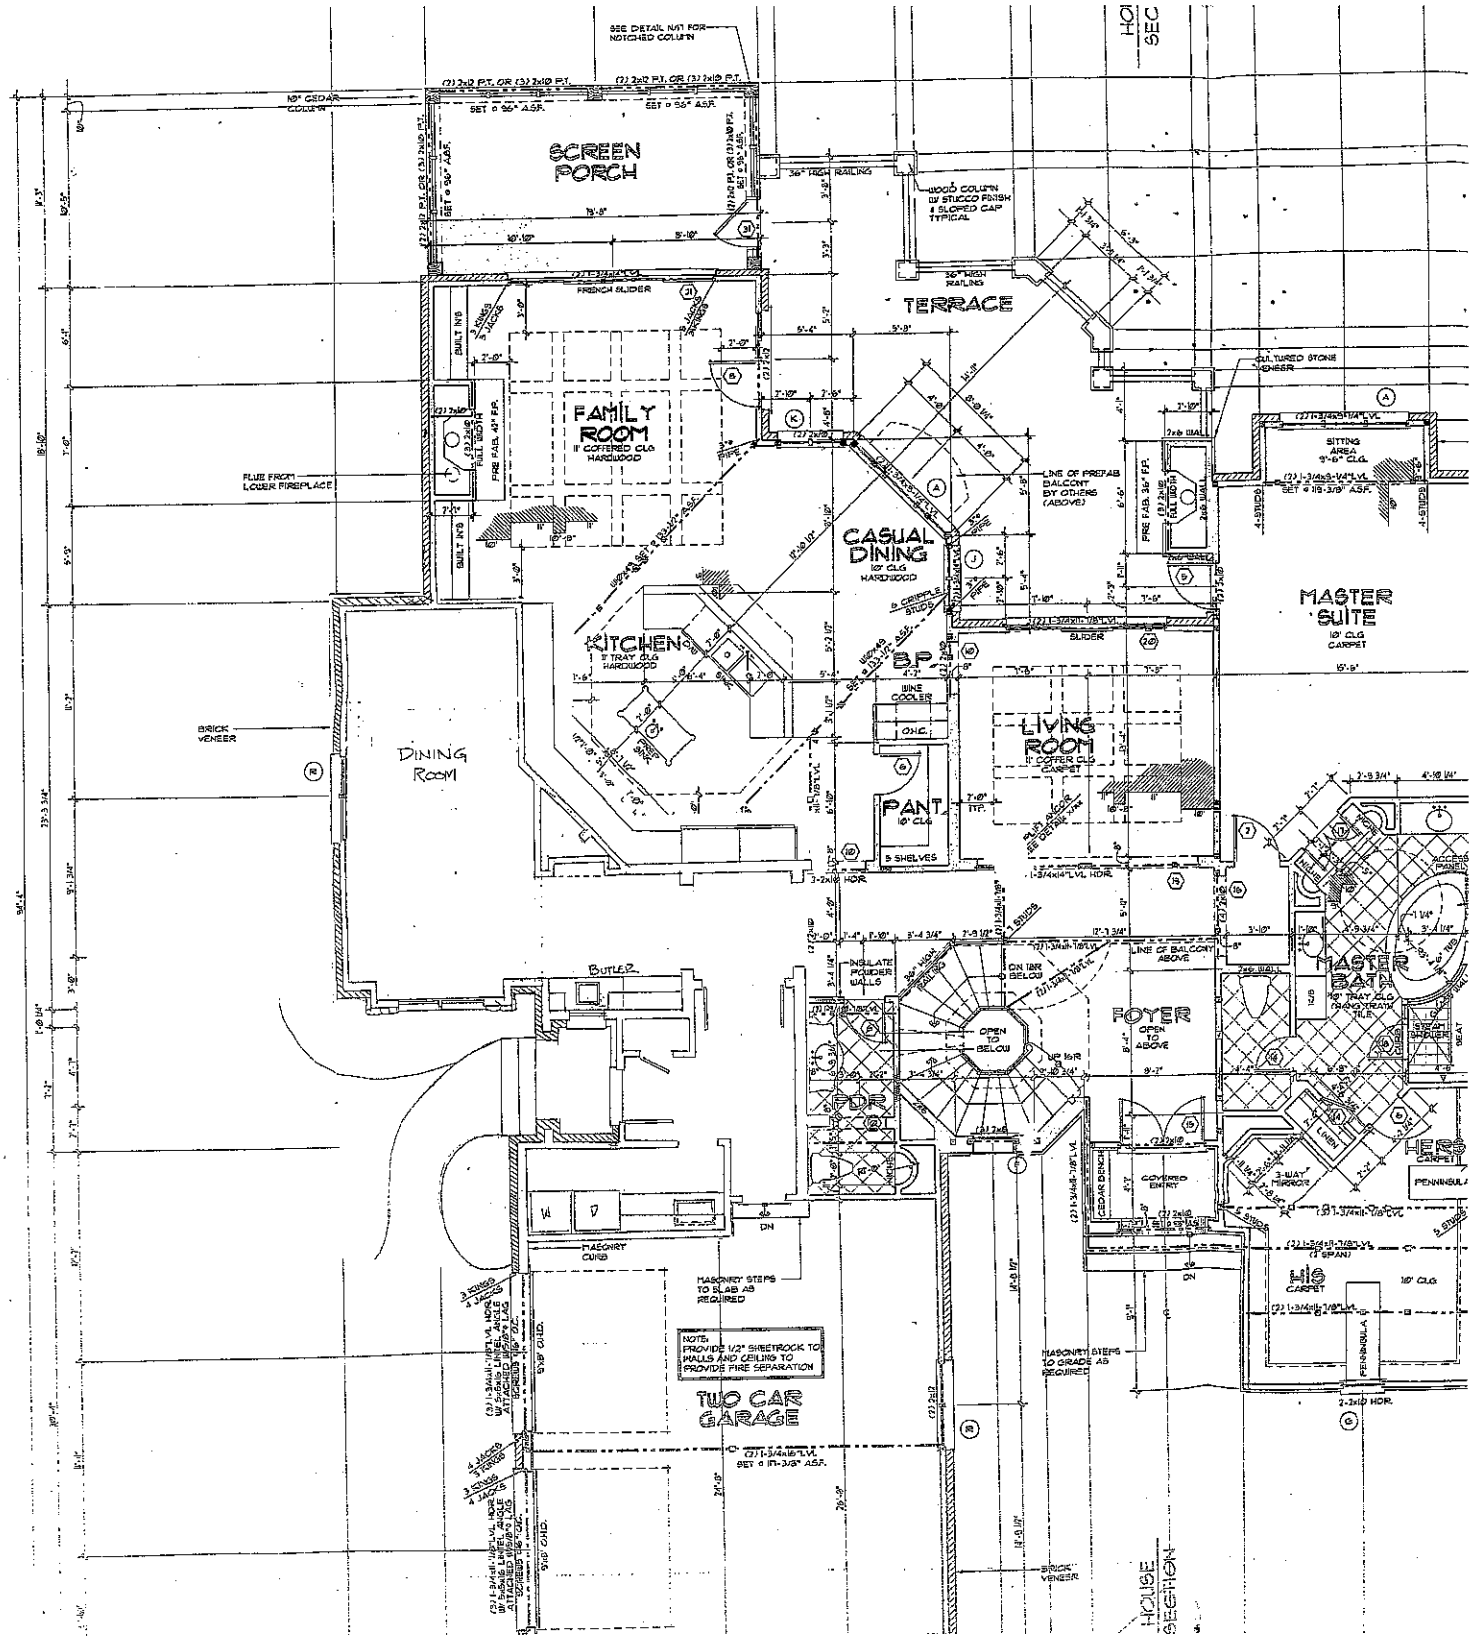

SCREEN PORCH
TERRACE
FAMILY ROOM
11' COFFERED CLG HARDWOOD
CASUAL DINING
10' CLG HARDWOOD
KITCHEN
9' TRAY CLG HARDWOOD
B.P.
DINING ROOM
LIVING ROOM
11' COFFER CLG CARPET
PANT
10' CLG
5 SHELVES
MASTER SUITE
10' CLG CARPET
MASTER BATH
9' TRAY CLG
FOYER
OPEN TO BELOW
OPEN TO ABOVE
TWO CAR GARAGE
SITTING AREA
9'-6" CLG.
BUTLER
BRICK VENEER
FLUE FROM LOWER FIREPLACE
SEE DETAIL NAT FOR NOTCHED COLUMN
36" HIGH RAILING
WOOD COLUMN W/ STUCCO FINISH & SLOPED CAP TYPICAL
CULTURED STONE VENEER
LINE OF PREFAB BALCONY BY OTHERS (ABOVE)
LINE OF BALCONY ABOVE
WINE COOLER
SLIDER
FRENCH SLIDER
INSULATE POWDER WALLS
MASONRY CURB
MASONRY STEPS TO SLAB AS REQUIRED
MASONRY STEPS TO GRADE AS REQUIRED
NOTE: PROVIDE 1/2" SHEETROCK TO WALLS AND CEILING TO PROVIDE FIRE SEPARATION
HOUSE SECTION