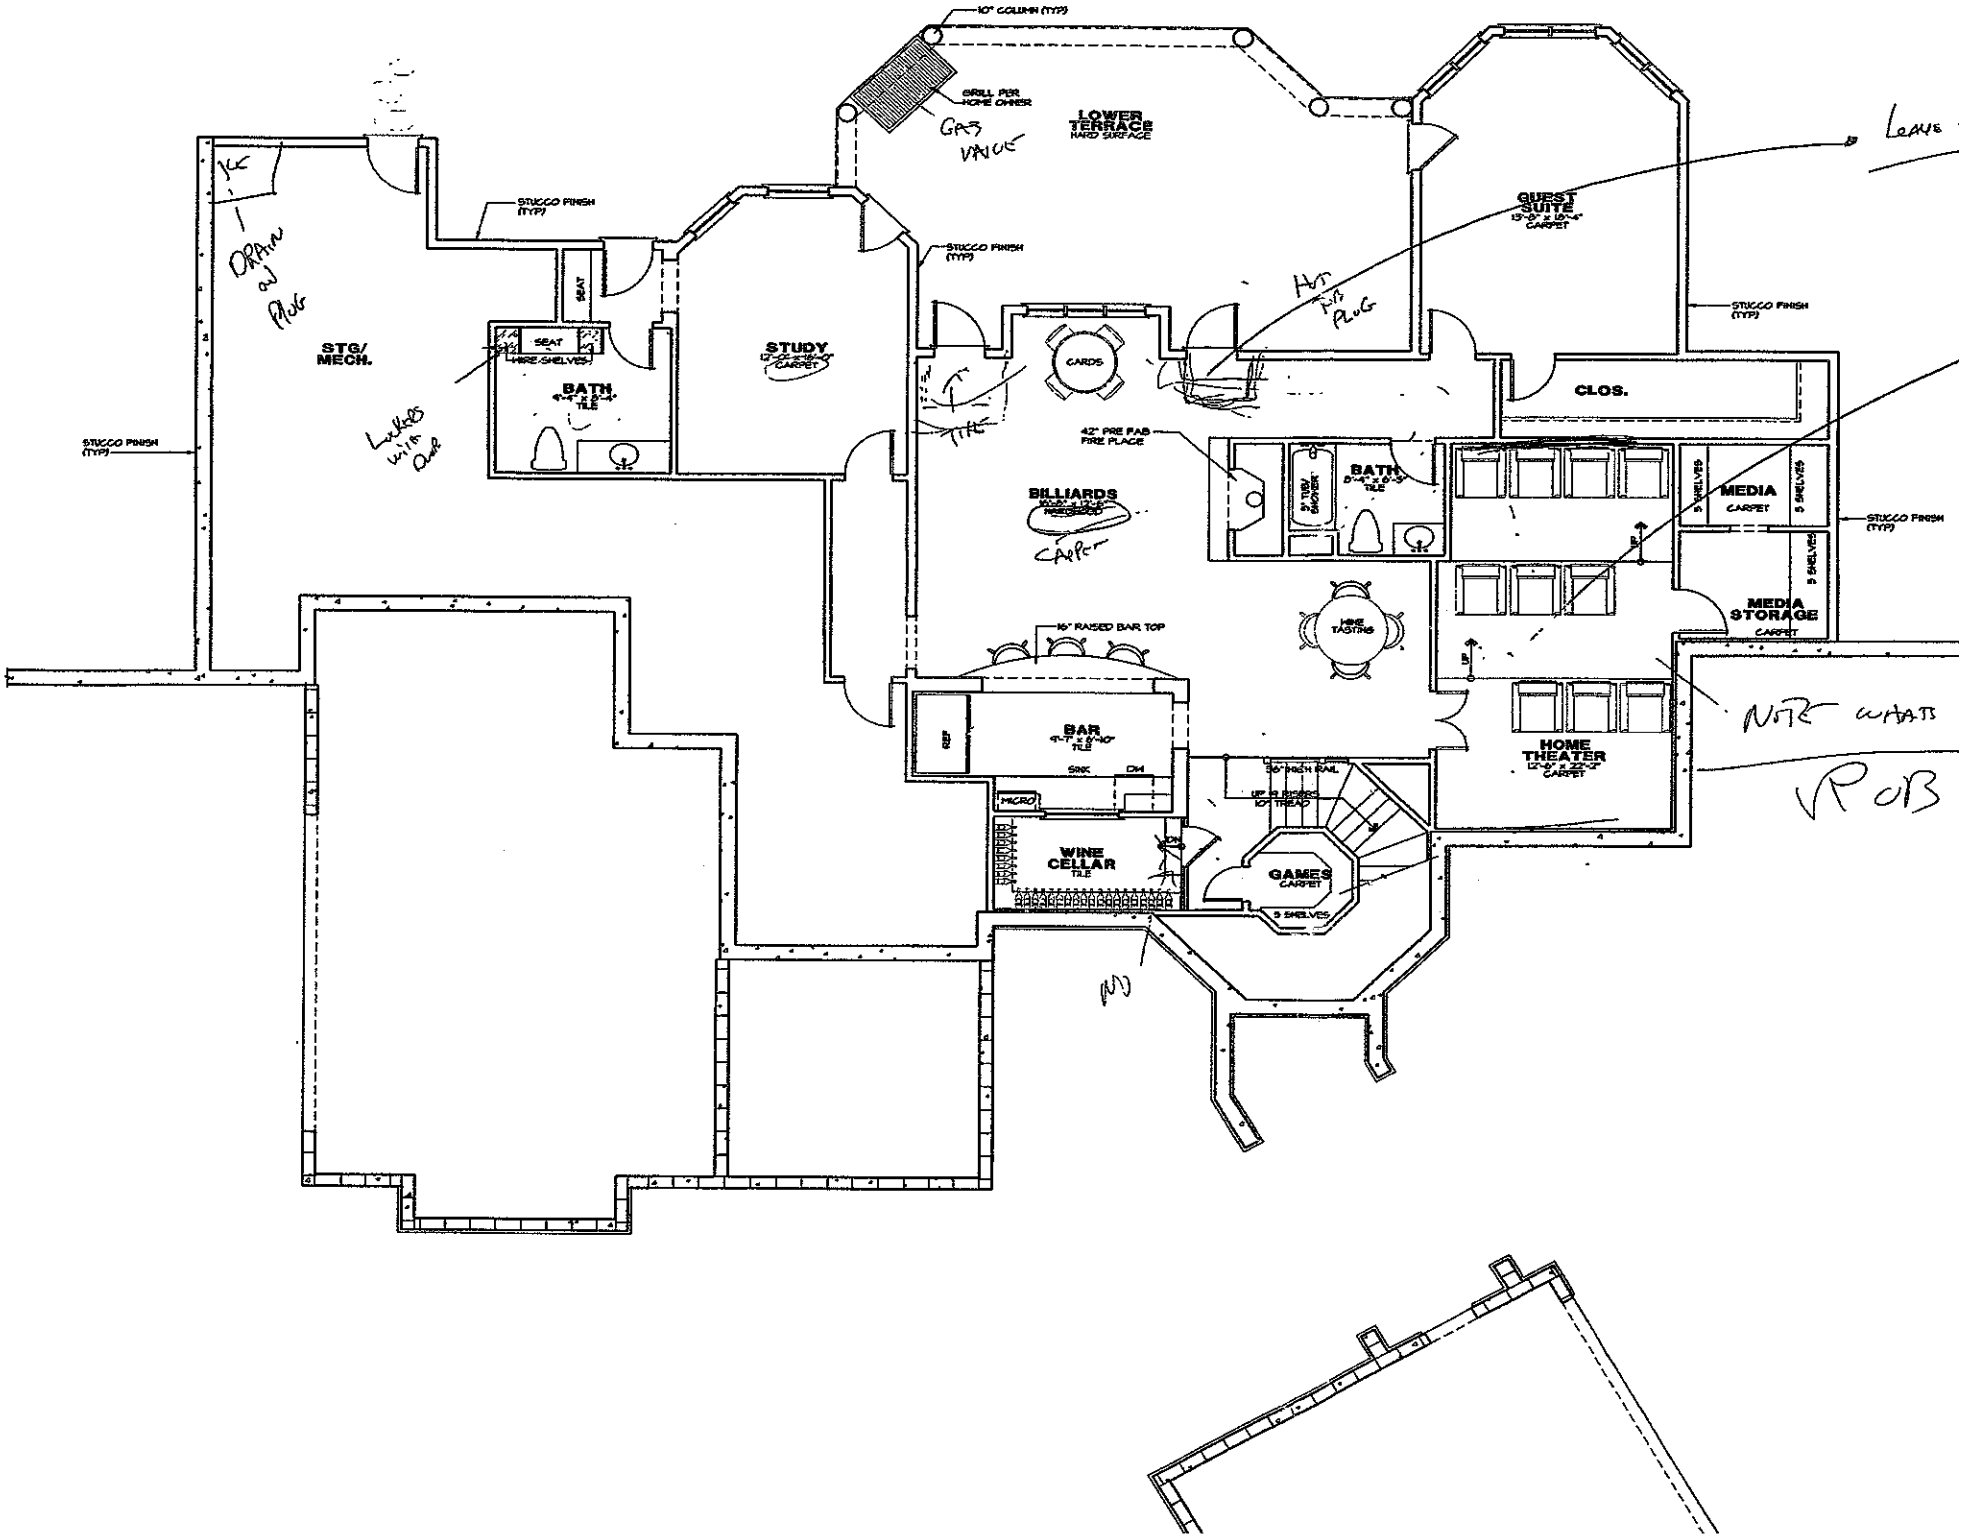
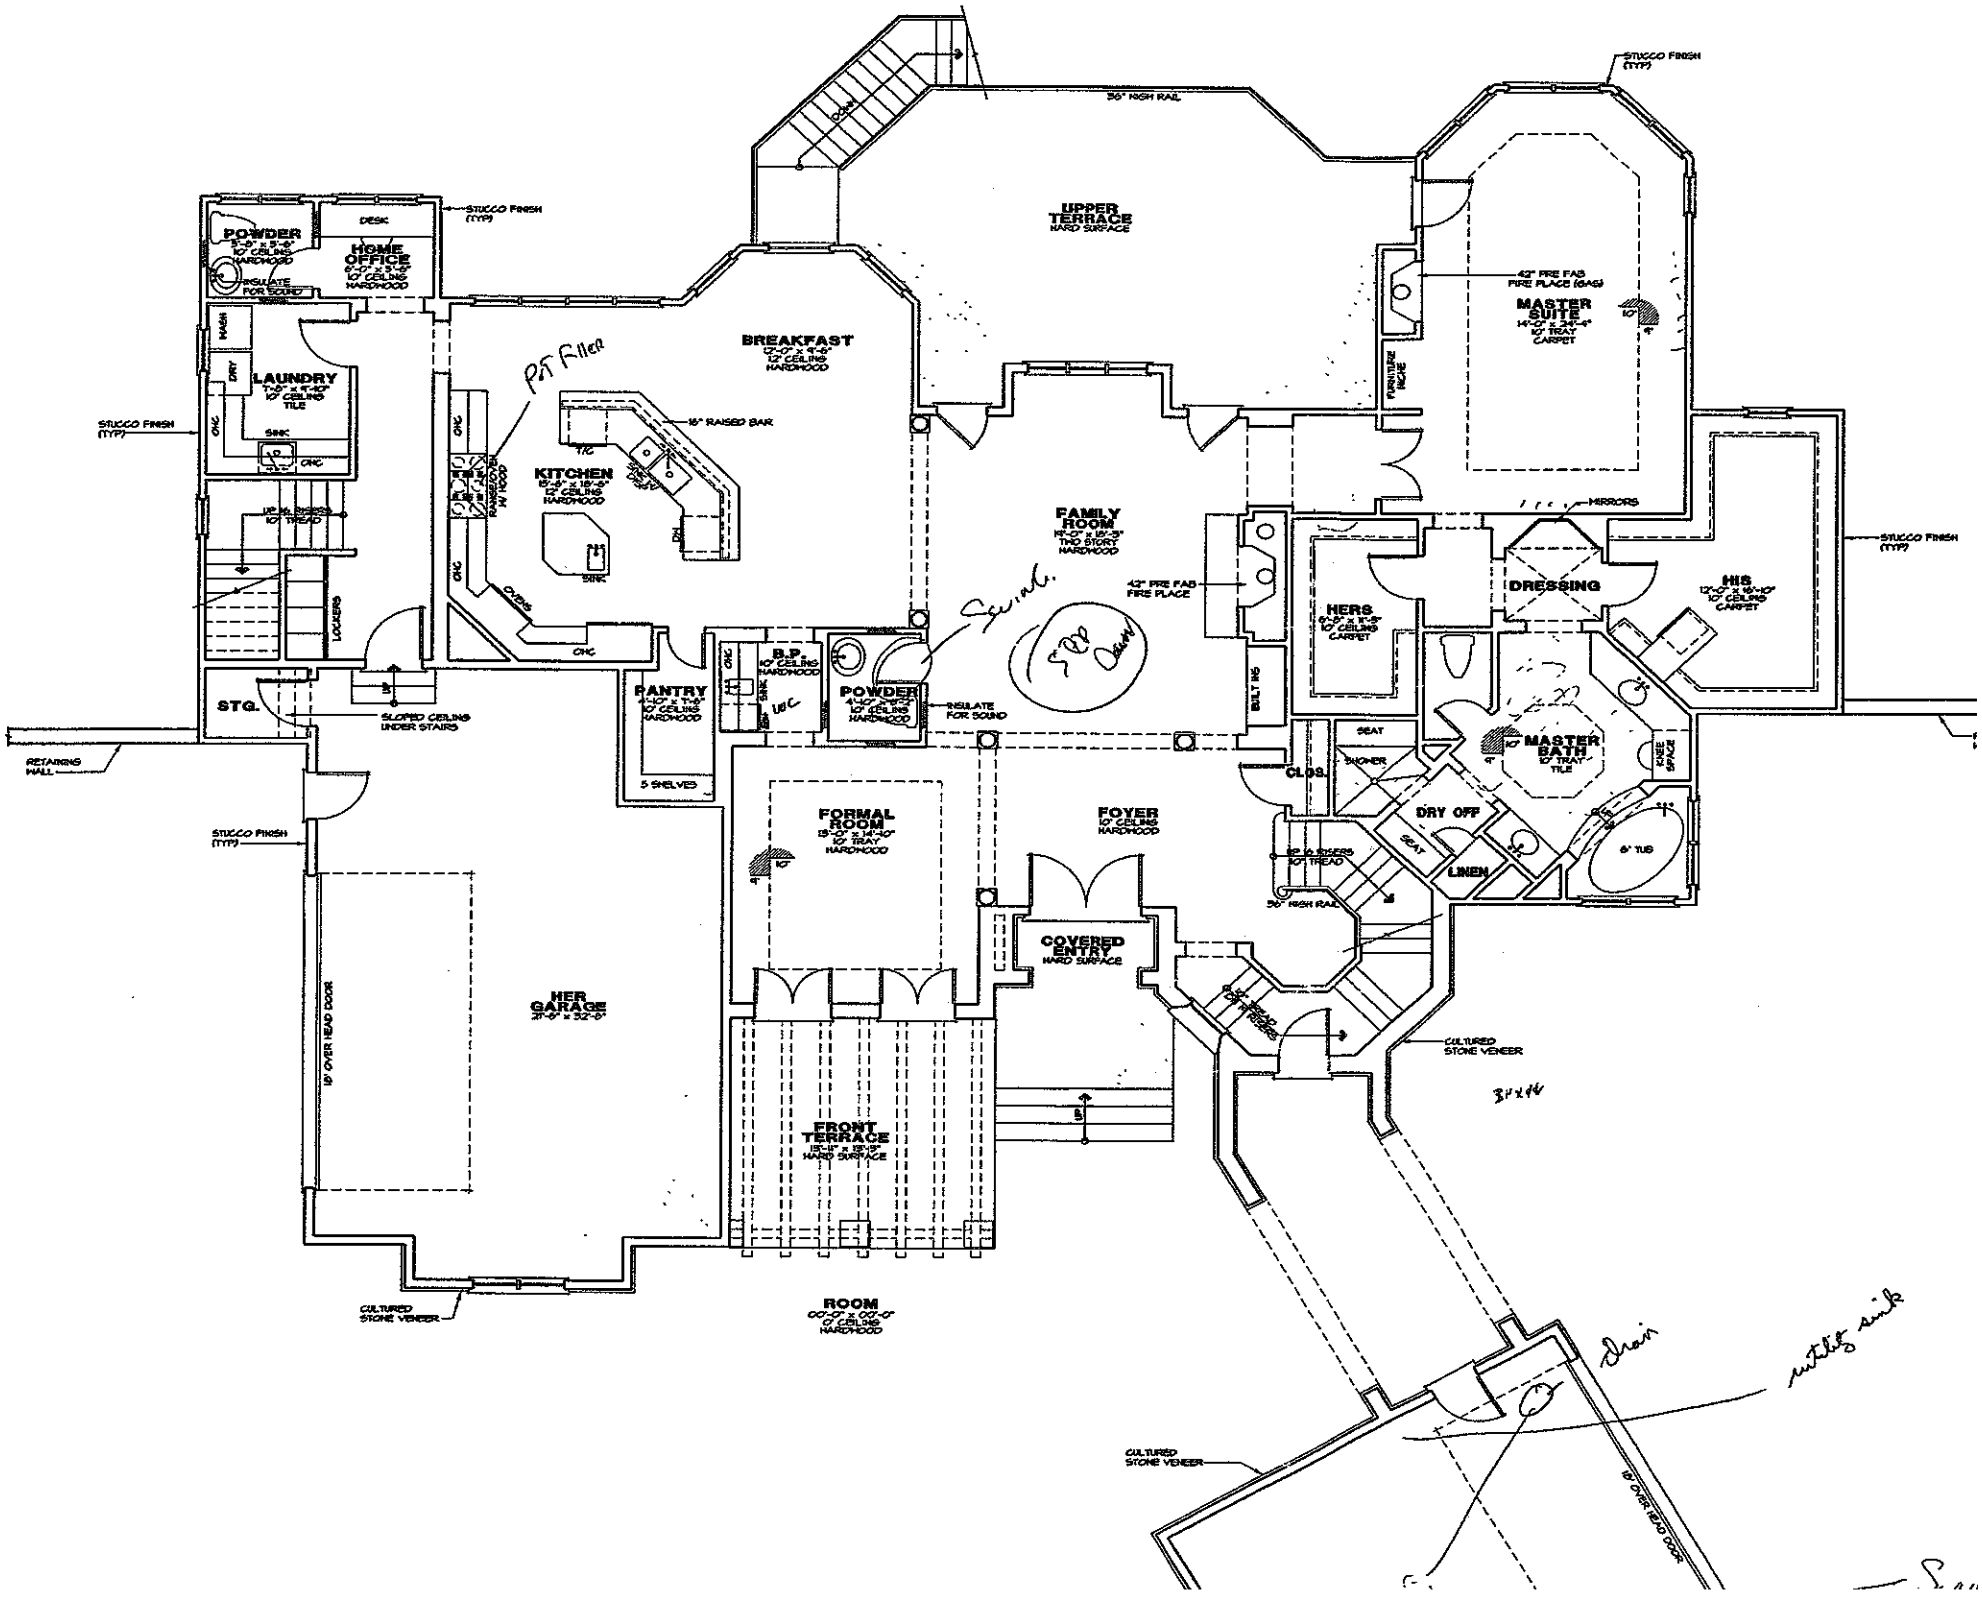
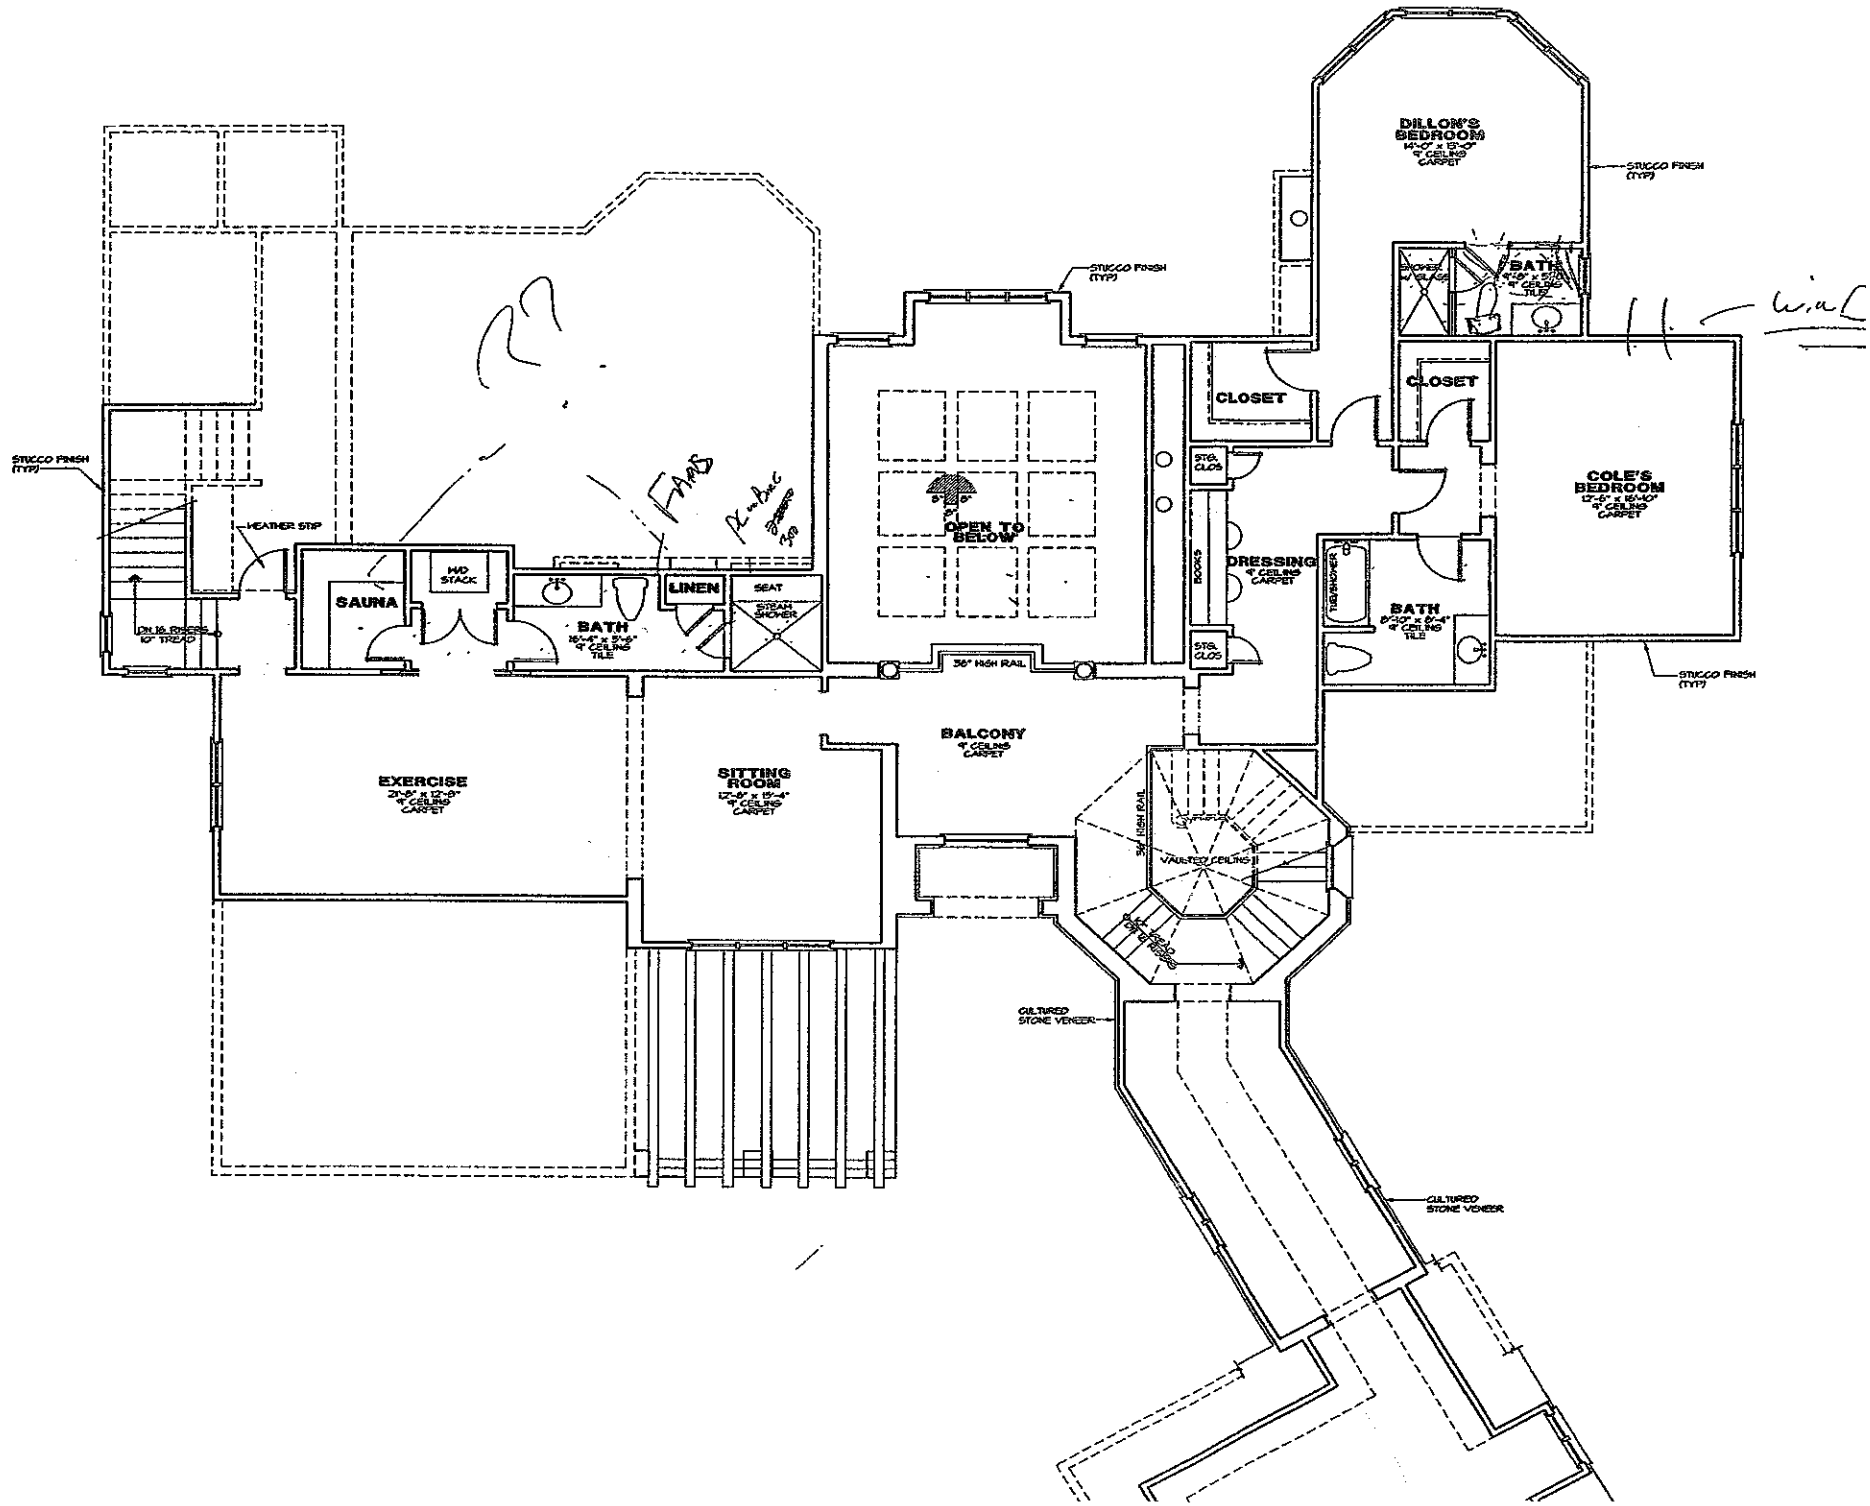

10" COLUMN (TYP)
GRILL PER HOME OWNER
GAS VALVE
LOWER TERRACE HARD SURFACE
GUEST SUITE
CARPET
STUCCO FINISH (TYP)
STG/ MECH.
SEAT
SEAT
WIRE SHELVES
BATH
TILE
STUDY
CARPET
CARDS
CLOS.
42" PRE FAB FIRE PLACE
BILLIARDS
CARPET
BATH
TILE
MEDIA
CARPET
5 SHELVES
MEDIA STORAGE
CARPET
16" RAISED BAR TOP
WINE TASTING
BAR
TILE
SINK
DW
MICRO
HOME THEATER
CARPET
WINE CELLAR
TILE
GAMES
CARPET
5 SHELVES
LEAVE
NOTE WHATS
VROB


POWDER
HOME OFFICE
DESK
LAUNDRY
SINK
BREAKFAST
KITCHEN
16" RAISED BAR
SINK
RANGE HOOD
OVENS
PANTRY
5 SHELVES
B.P.
POWDER
INSULATE FOR SOUND
STG.
SLOPED CEILING UNDER STAIRS
LOCKERS
RETAINING WALL
STUCCO FINISH (TYP)
UPPER TERRACE
HARD SURFACE
36" HIGH RAIL
FAMILY ROOM
42" PRE FAB FIRE PLACE
FORMAL ROOM
FOYER
COVERED ENTRY
HARD SURFACE
HER GARAGE
18' OVER HEAD DOOR
FRONT TERRACE
CULTURED STONE VENEER
ROOM
MASTER SUITE
42" PRE FAB FIRE PLACE (GAS)
FURNITURE NICHE
MIRRORS
DRESSING
HERS
HIS
MASTER BATH
SEAT
SHOWER
CLOS.
DRY OFF
LINEN
6' TUB
KNEE SPACE
BUILT INS
Pot Filler
Sprink.
Drain
outside sink


DILLON'S BEDROOM
14'-0" x 12'-0"
9' CEILING
CARPET
STUCCO FINISH (TYP)
BATH
9'-0" x 5'-0"
9' CEILING
TILE
CLOSET
CLOSET
COLE'S BEDROOM
12'-6" x 15'-10"
9' CEILING
CARPET
STUCCO FINISH (TYP)
STUCCO FINISH (TYP)
WEATHER STRIP
SAUNA
H/D STACK
BATH
16'-4" x 5'-0"
9' CEILING
TILE
LINEN
SEAT
STEAM SHOWER
OPEN TO BELOW
36" HIGH RAIL
STG. CLOS.
BOOKS
STG. CLOS.
DRESSING
9' CEILING
CARPET
TUB/SHOWER
BATH
8'-10" x 5'-4"
9' CEILING
TILE
STUCCO FINISH (TYP)
BALCONY
9' CEILING
CARPET
EXERCISE
21'-5" x 12'-8"
9' CEILING
CARPET
SITTING ROOM
12'-6" x 15'-4"
9' CEILING
CARPET
36" HIGH RAIL
VAULTED CEILING
CULTURED STONE VENEER
CULTURED STONE VENEER