
Acknowledgement Of
Plans Submittal ONLY!

Date 4-4-07

Date 4-4-07

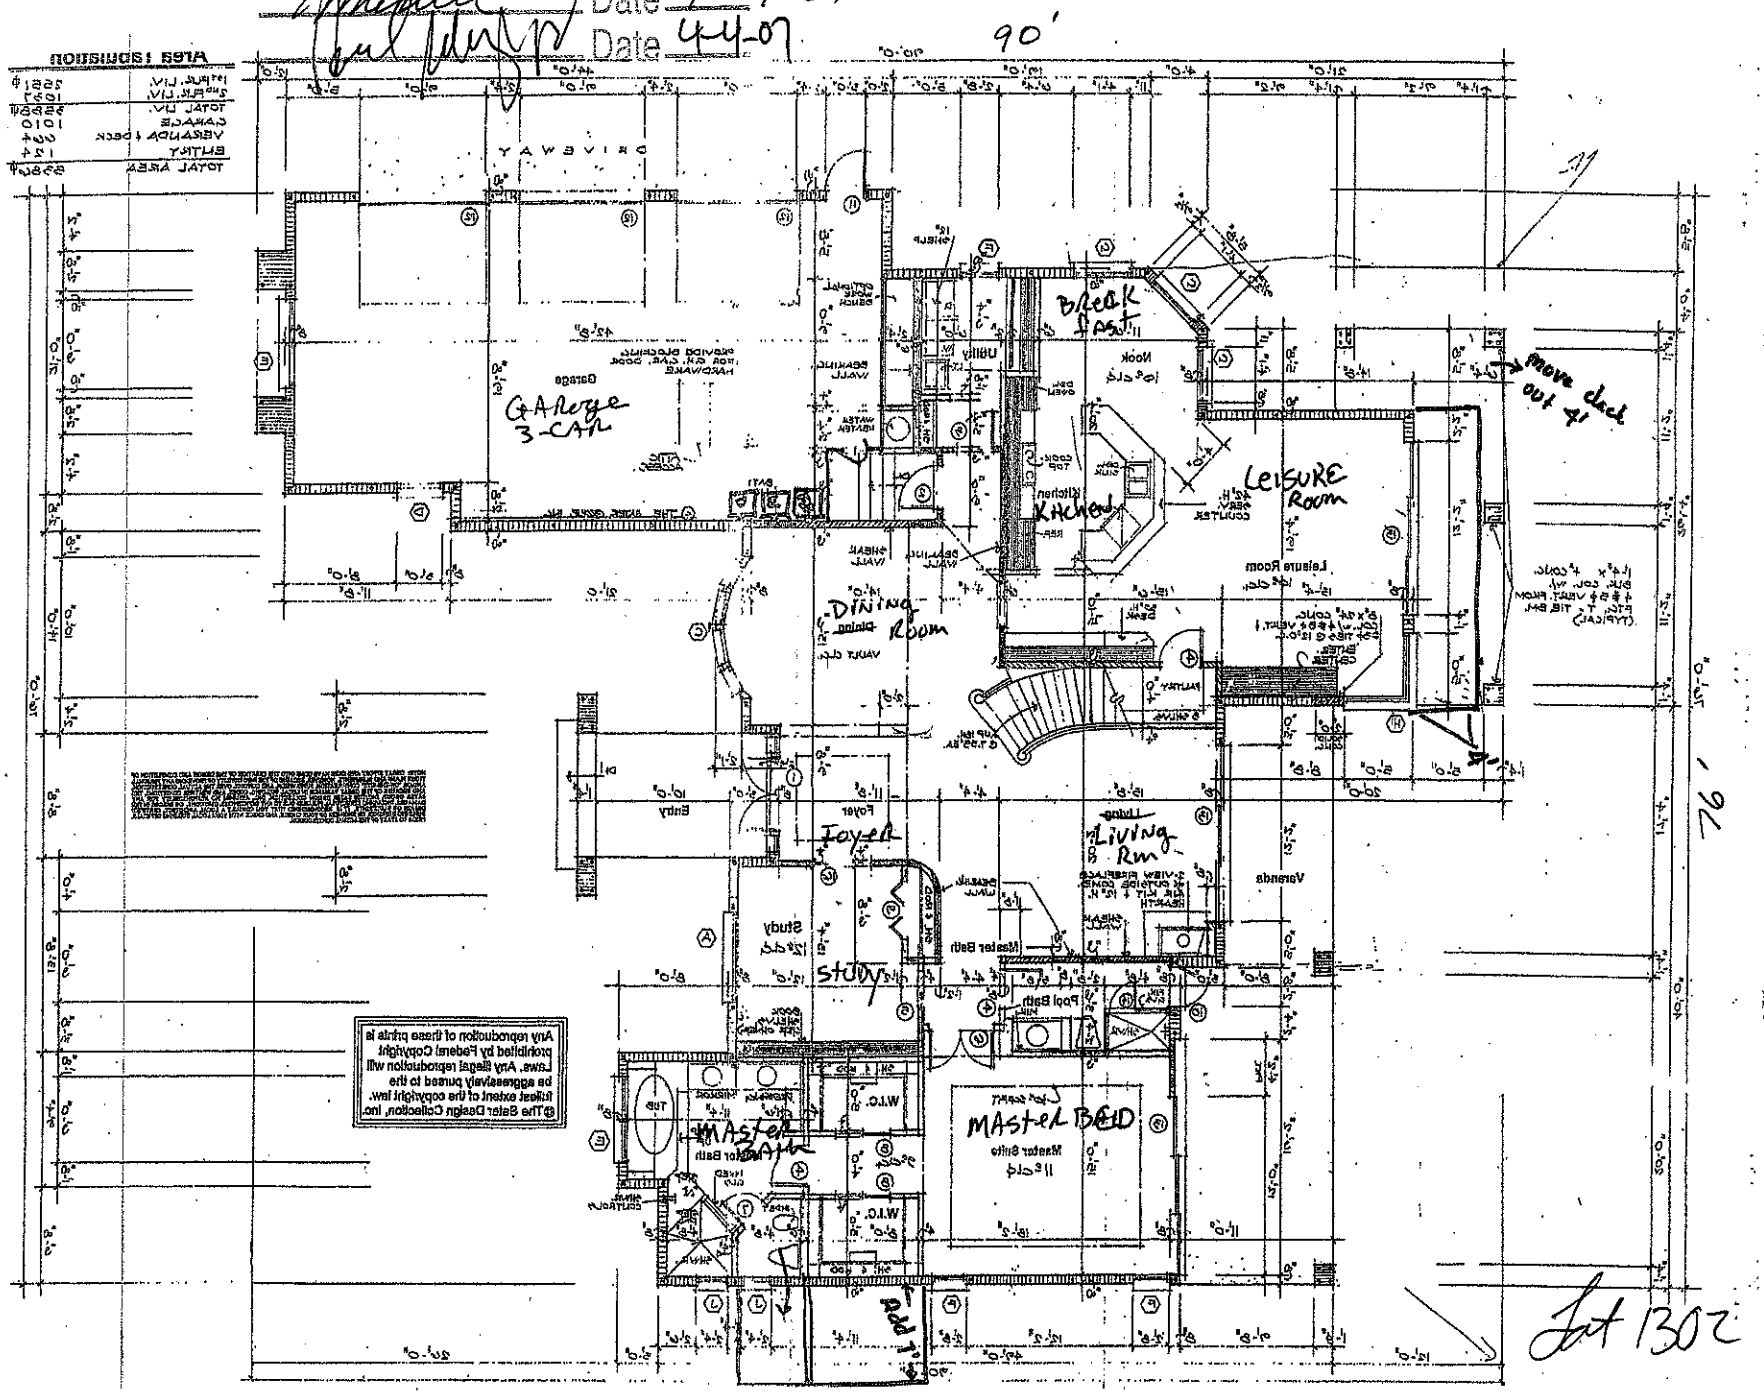

EDGEWOOD COURT

Slater Design Collection

Lot 1302

EDGEWOOD COURT

Bedroom #2

Bedroom 3

Loft

Open To Below

Living Below

Deck

Wet Bar

Closet

Any reproduction of these plans is prohibited by Federal Copyright laws. Any illegal reproduction will be aggressively pursued to the fullest extent of the copyright law.
©The Slater Design Collection, Inc.

Acknowledgement Of
Plans Submittal ONLY!

Date 4-4-07

Date 4-4-07

Lot 1302