


Acknowledgement of
Plans Submittal ONLY

Date 11/16/12

Date 11/29/12

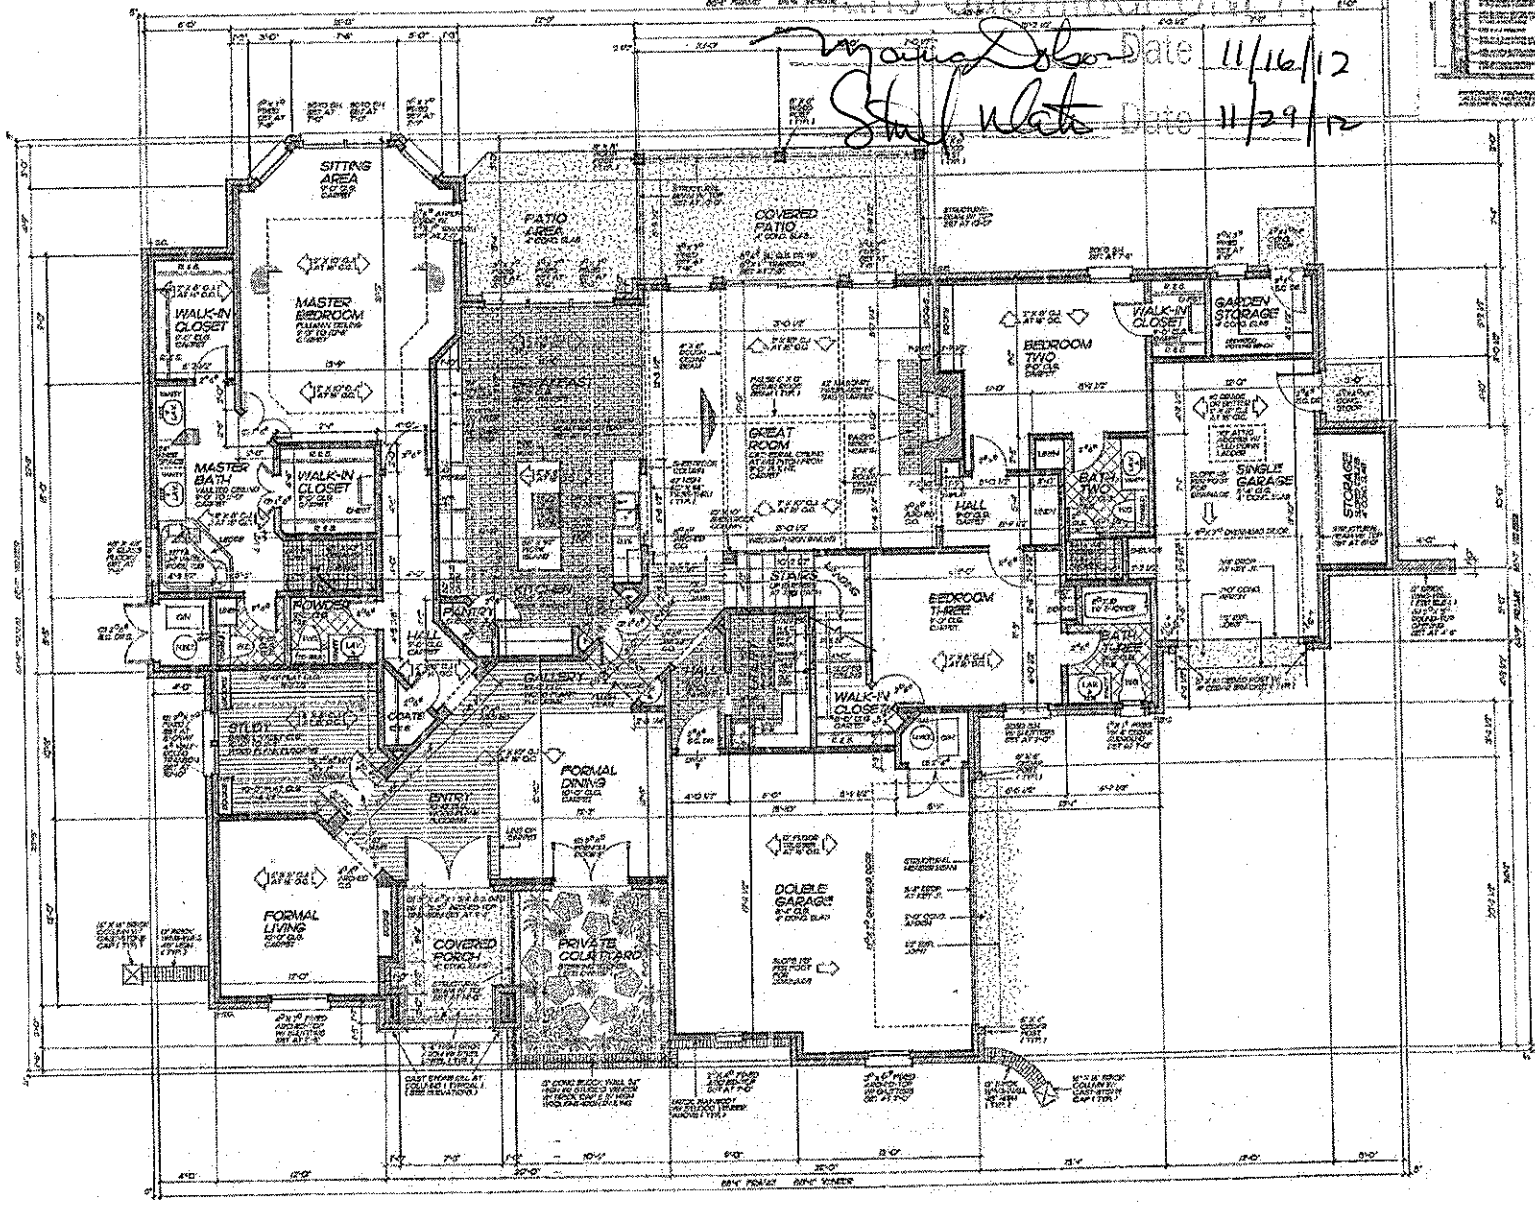

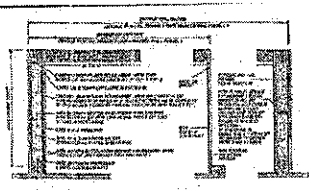

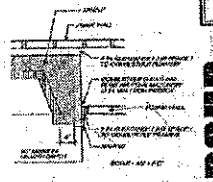

SQUARE FOOTAGE SUMMARY

NOTES:


LOWER LEVEL FLOOR PLAN


PLUMB GROUP DESIGN BUILD

6021 N. Rainbow
Oklahoma City, OK. 73116
Phone (405) 810-7581
Fax (405) 810-7584

SQ. FT.	
LOWER FINISH	
SHEET FINISH	2819
SHEET STRUCT.	2902
SHEET	ONE
PLAN	9696

Acknowledgement Of
Plans Submittal ONLY!
Date 11/16/12
Date 11/29/12

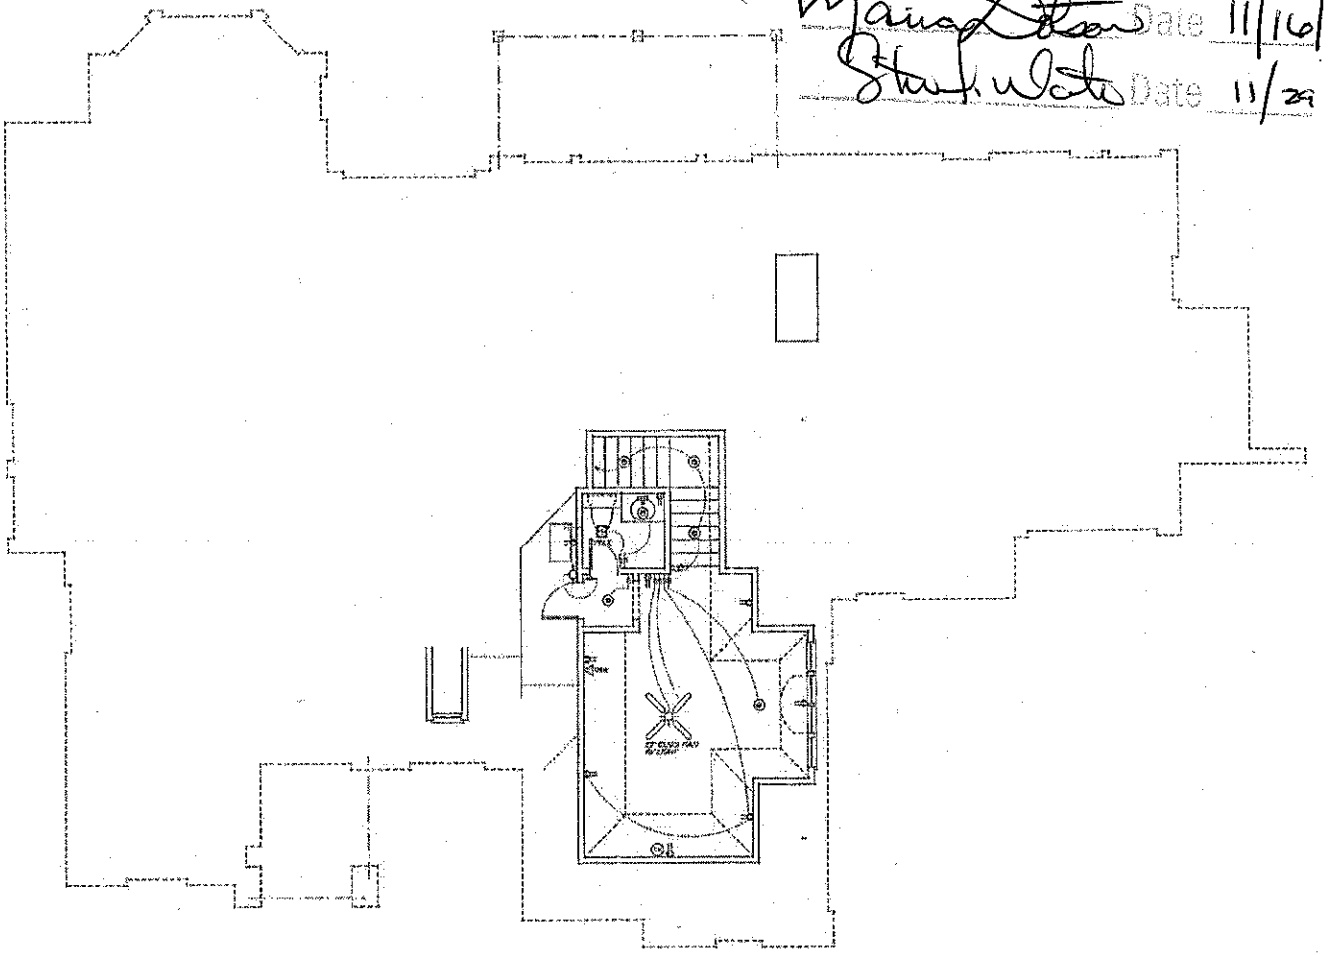

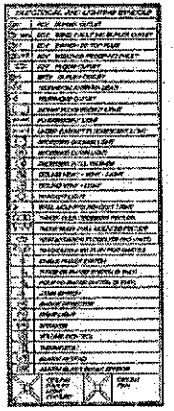

NOTE:

1. UNDER-COUNTER PULL-OUT/SWING-OUT LIGHTING DELETED FROM CABINETS (SEE LAST SPACE ELEMENT) (SEE CHART FOR WATTAGE)
2. [illegible]
3. [illegible]

UPPER LEVEL
ELECTRICAL PLAN

FILLMORE DESIGN GROUP

Sq. Ftg.	
UPPER FLOOR	
LOWER FLOOR	
TOTAL FLOOR	
TOTAL LIVING AREA	
GARAGE	
DECK	FOUR
JOB	9696