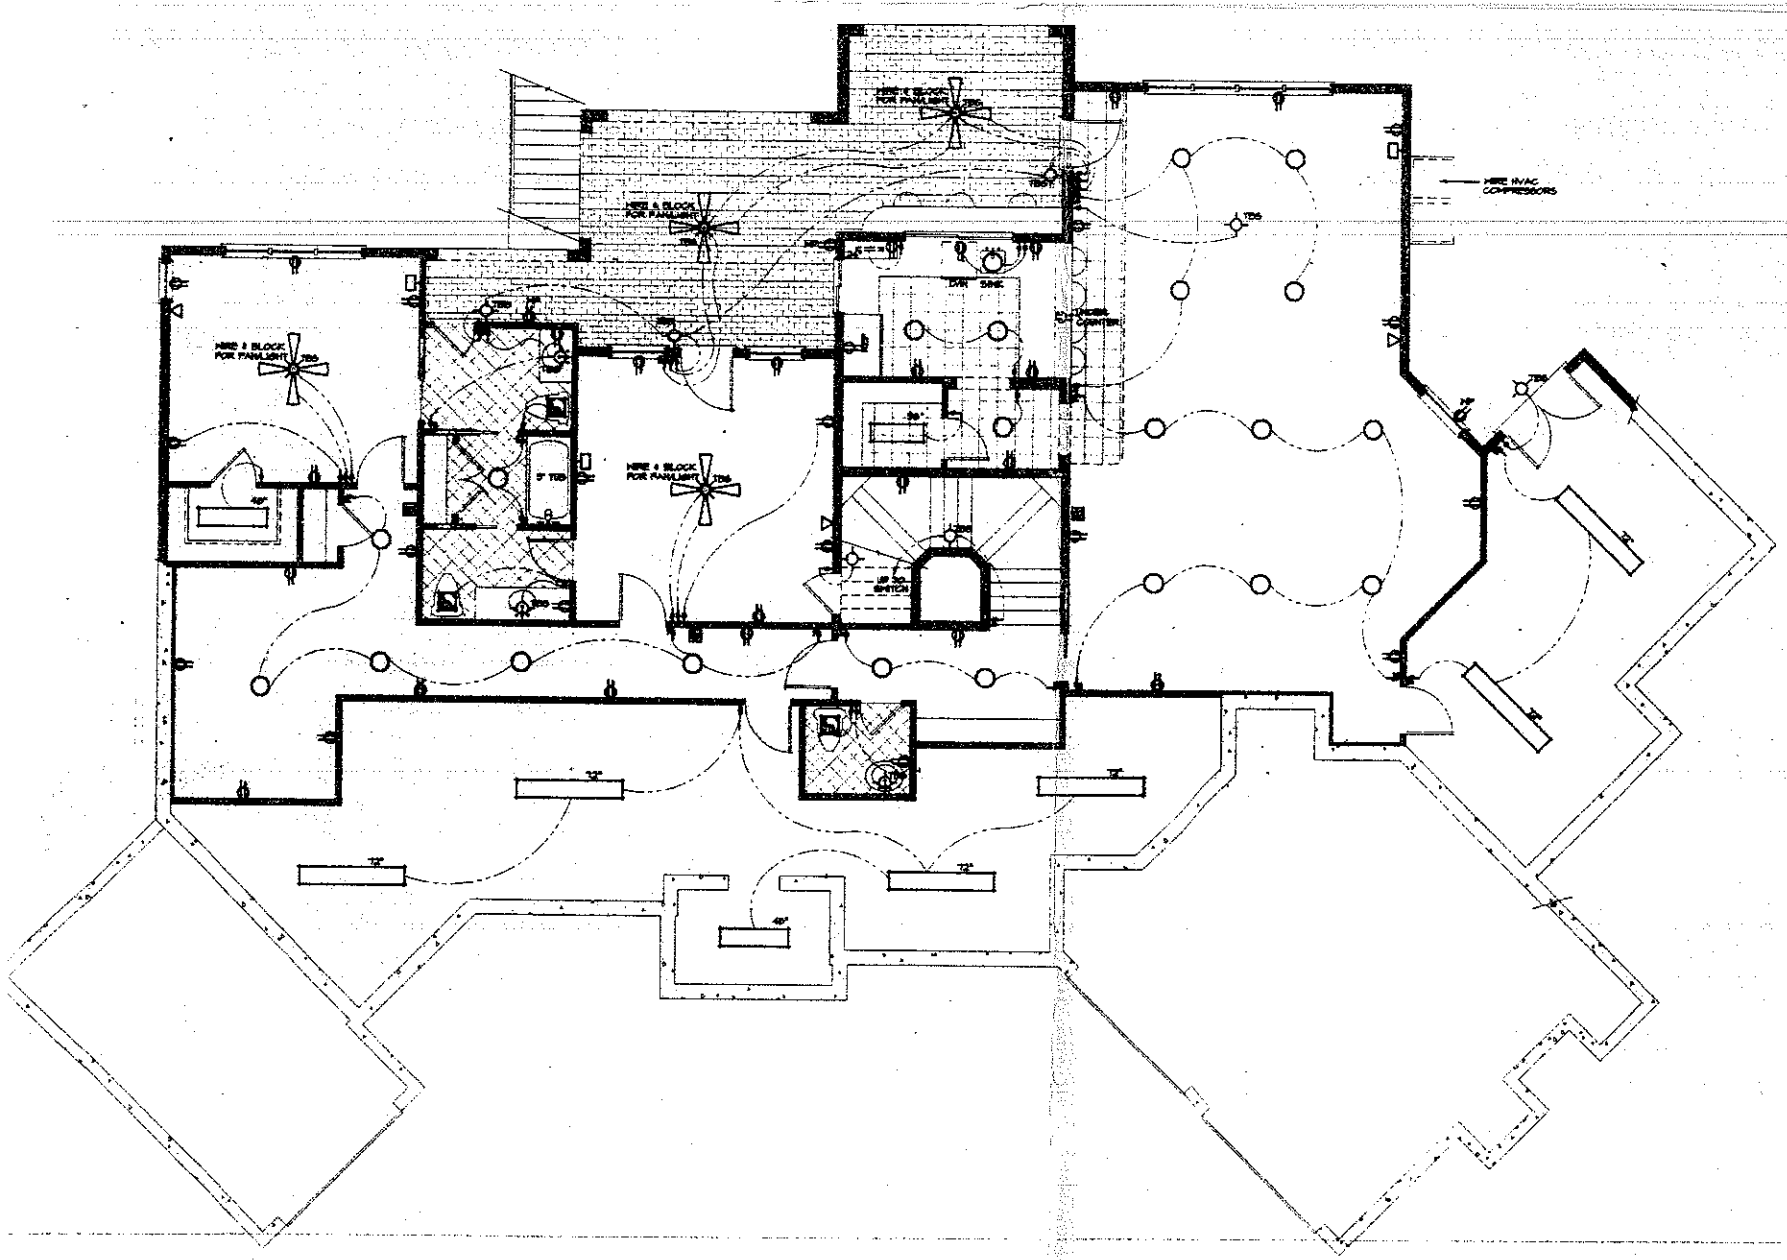


ELECTR

SWITCHES:

OUTLETS:

FIXTURES:


NOT

ALL KI
ARE TO
FINISH

1
2
3
4

L

0381696

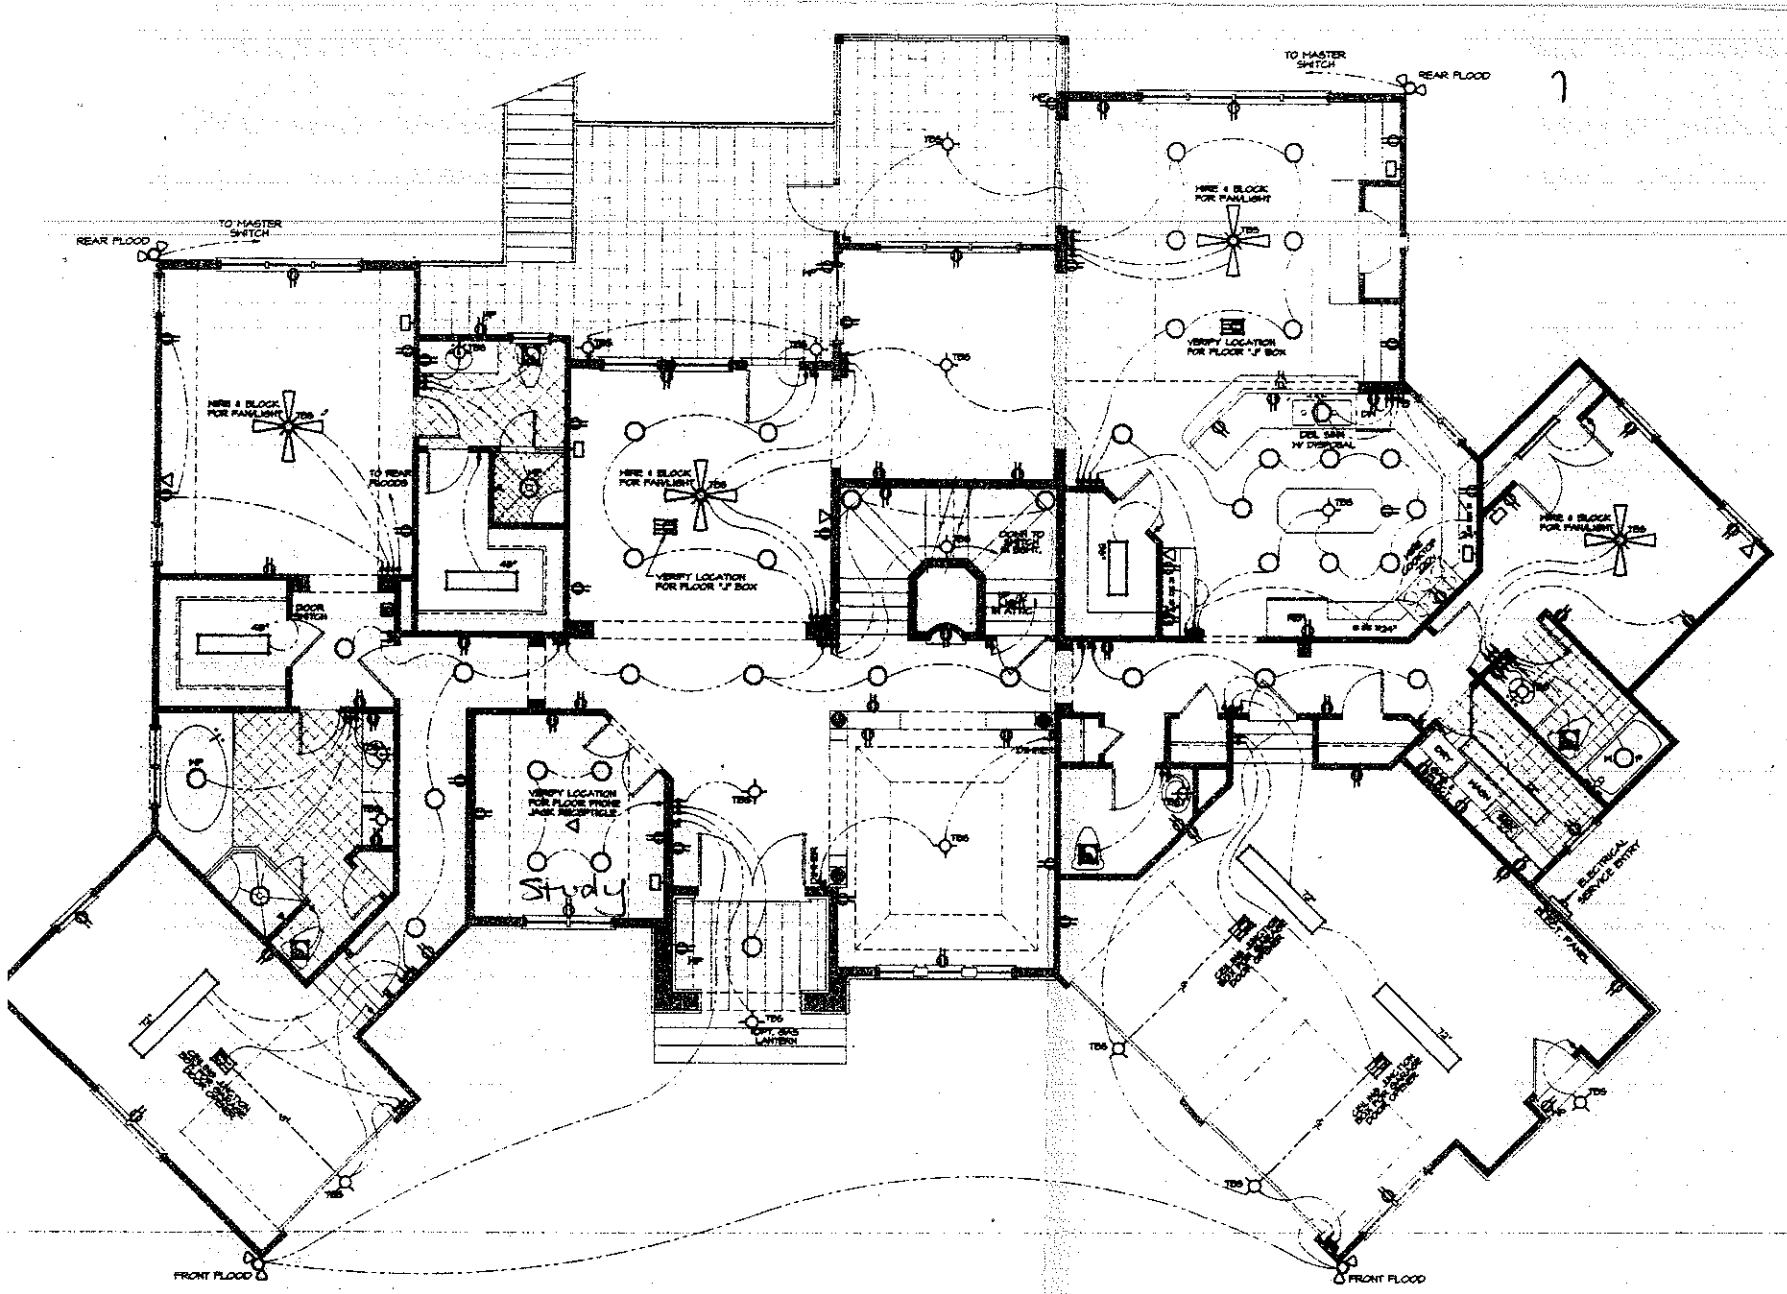

ELECTR

SWITCHES:

OUTLETS:

FIXTURES:

NOT
ALL K
ARE T
FINISH

Lot