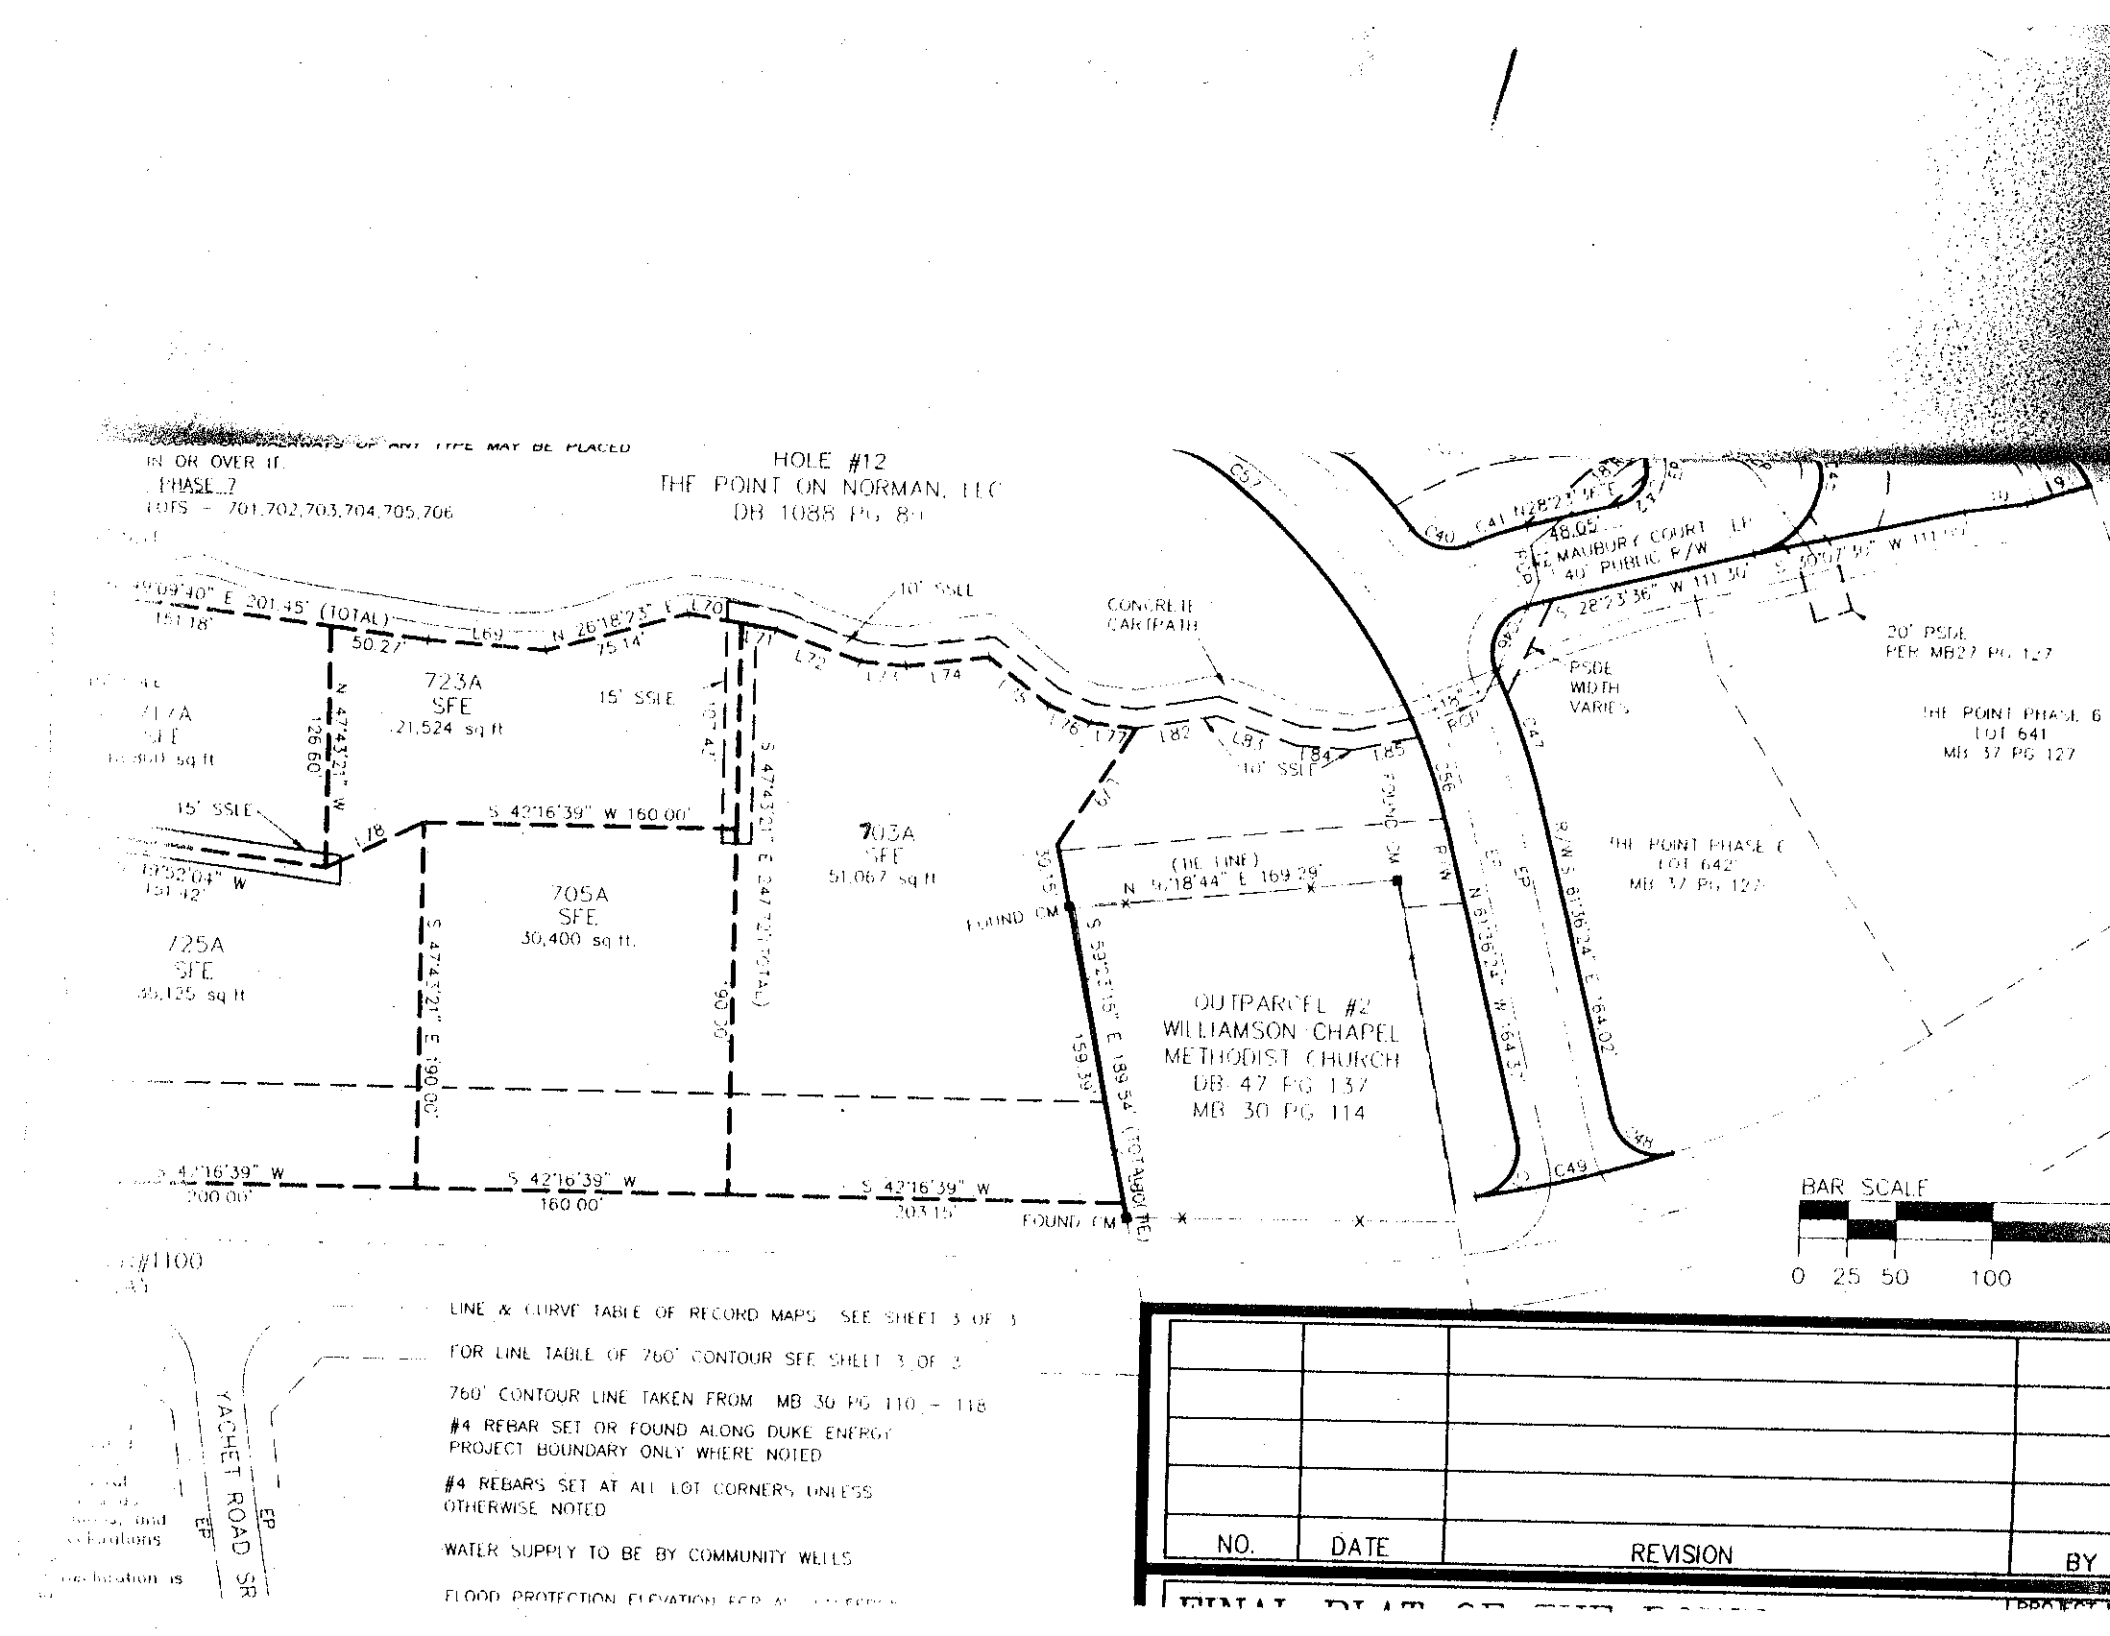

IN OR OVER IT.
PHASE 7
LOTS - 701,702,703,704,705,706
HOLE #12
THE POINT ON NORMAN, LLC
DB 1088 PG 81
723A
SFE
21,524 sq ft
705A
SFE
30,400 sq ft.
703A
SFE
51,067 sq ft
725A
SFE
35,125 sq ft
15' SSLE
10' SSLE
CONCRETE CARTPATH
S 42°16'39" W 160.00'
S 47°43'21" E 190.00'
N 47°43'21" W 126.60'
S 47°43'21" E 247.70' (TOTAL)
N 26°18'23" E 75.14'
S 42°16'39" W 200.00'
S 42°16'39" W 160.00'
S 42°16'39" W 203.15'
(TIE LINE) N 5°18'44" E 169.29'
S 53°21'15" E 189.54' (TOTAL)
FOUND CM
OUTPARCEL #2
WILLIAMSON CHAPEL
METHODIST CHURCH
DB 47 PG 137
MB 30 PG 114
THE POINT PHASE 6
LOT 642
MB 37 PG 127
THE POINT PHASE 6
LOT 641
MB 37 PG 127
20' PSDE
PER MB27 PG 127
PSDE
WIDTH
VARIES
MAUBURY COURT
40' PUBLIC R/W
S 28°23'36" W 111.30'
S 30°07'50" W 111.30'
N 28°23'36" E 48.05'
BAR SCALE
0 25 50 100
YACHET ROAD SR
EP
LINE & CURVE TABLE OF RECORD MAPS SEE SHEET 3 OF 3
FOR LINE TABLE OF 760' CONTOUR SEE SHEET 3 OF 3
760' CONTOUR LINE TAKEN FROM MB 30 PG 110 - 118
#4 REBAR SET OR FOUND ALONG DUKE ENERGY PROJECT BOUNDARY ONLY WHERE NOTED
#4 REBARS SET AT ALL LOT CORNERS UNLESS OTHERWISE NOTED
WATER SUPPLY TO BE BY COMMUNITY WELLS
NO.
DATE
REVISION
BY