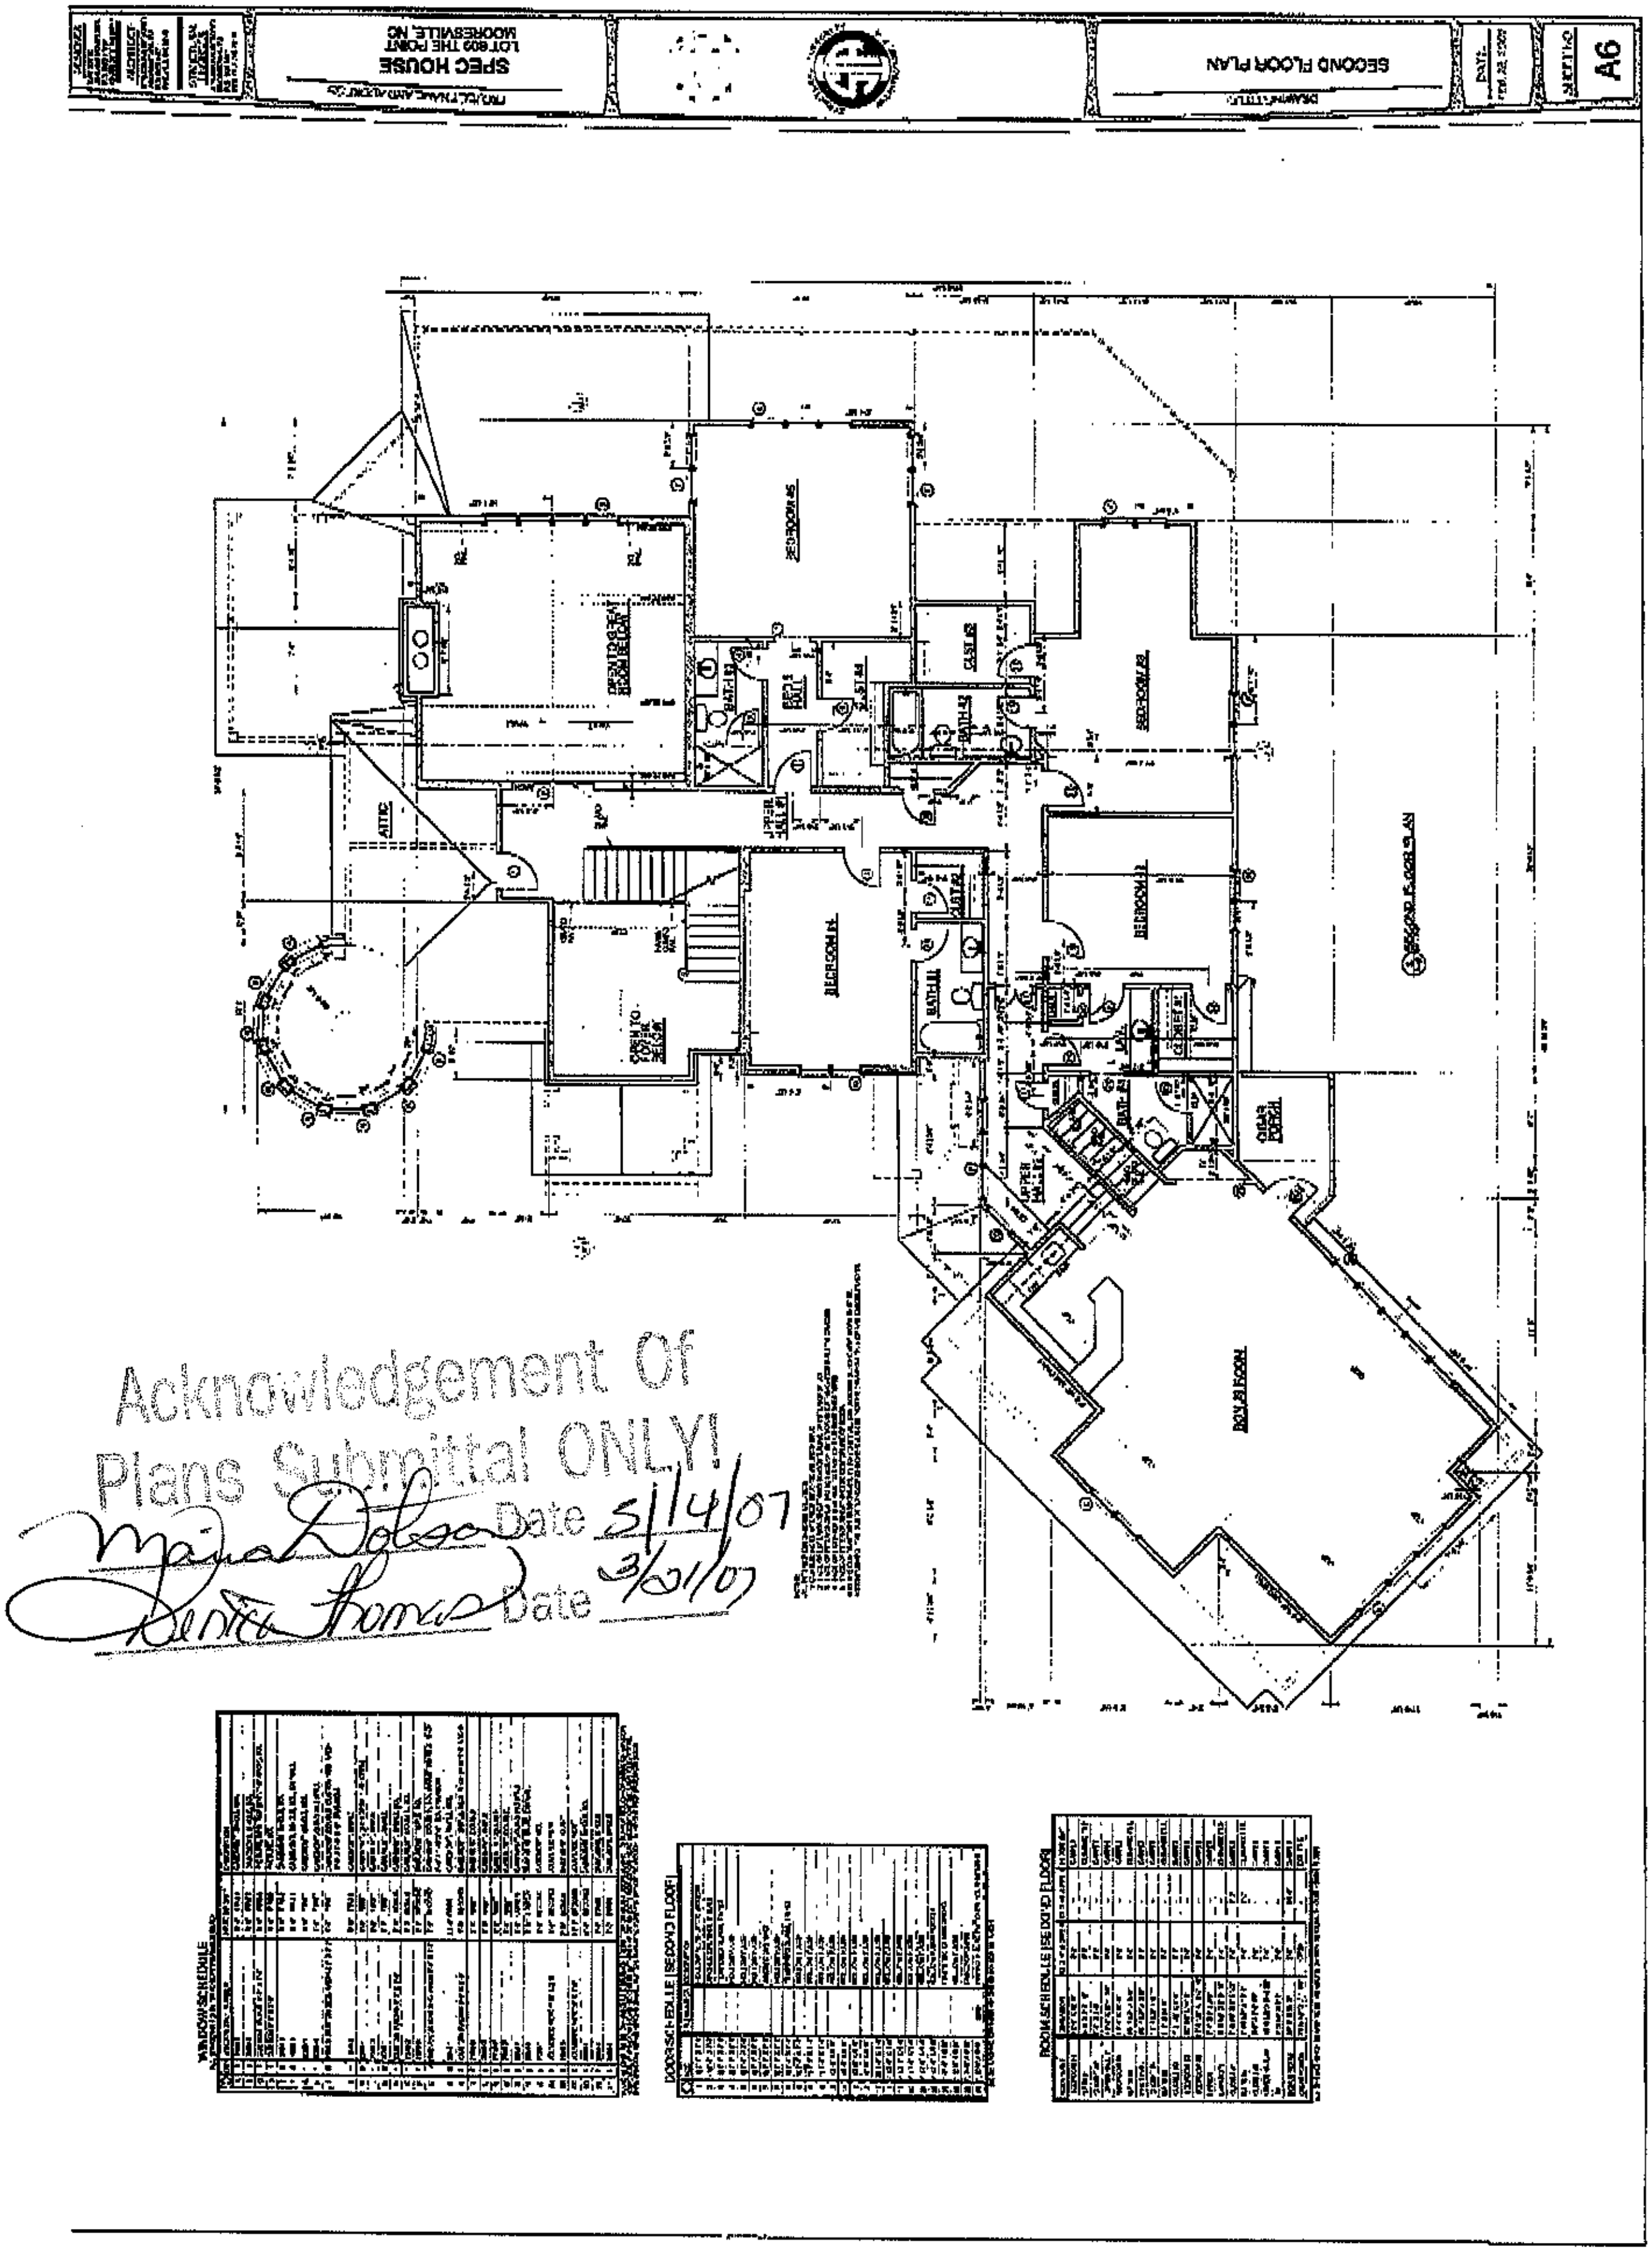
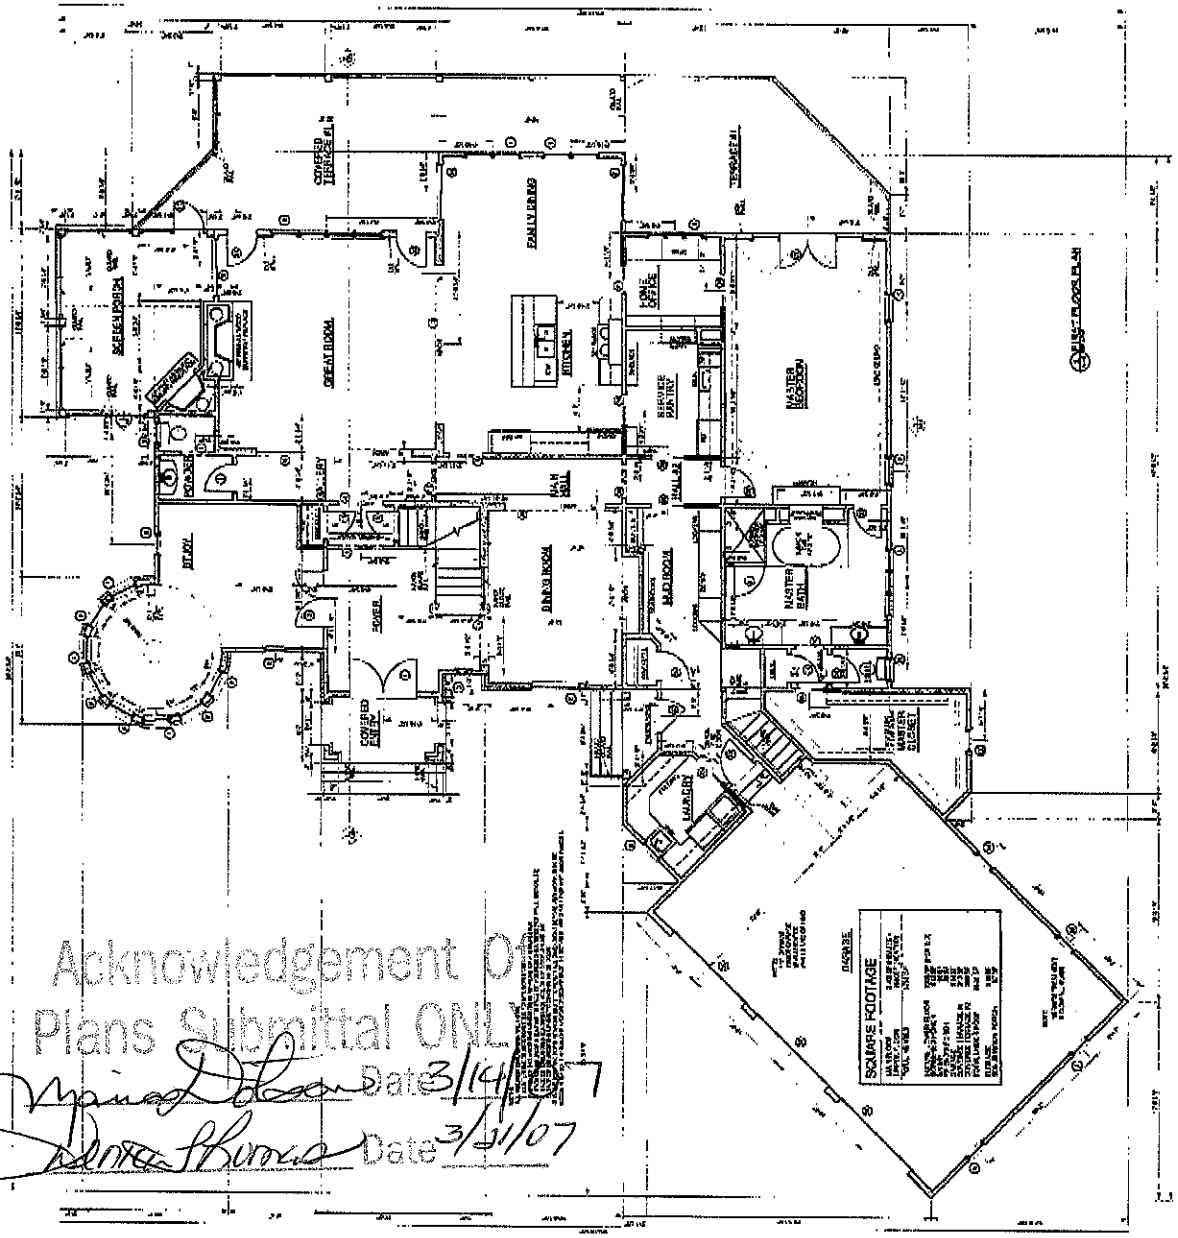
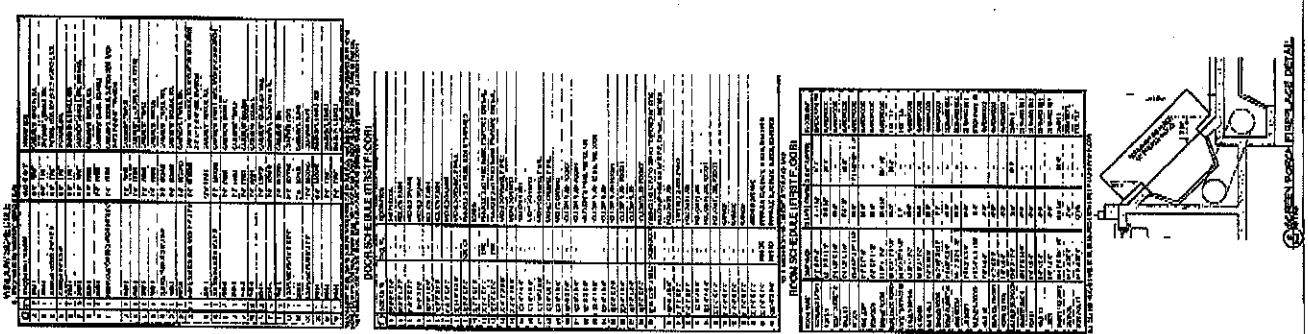
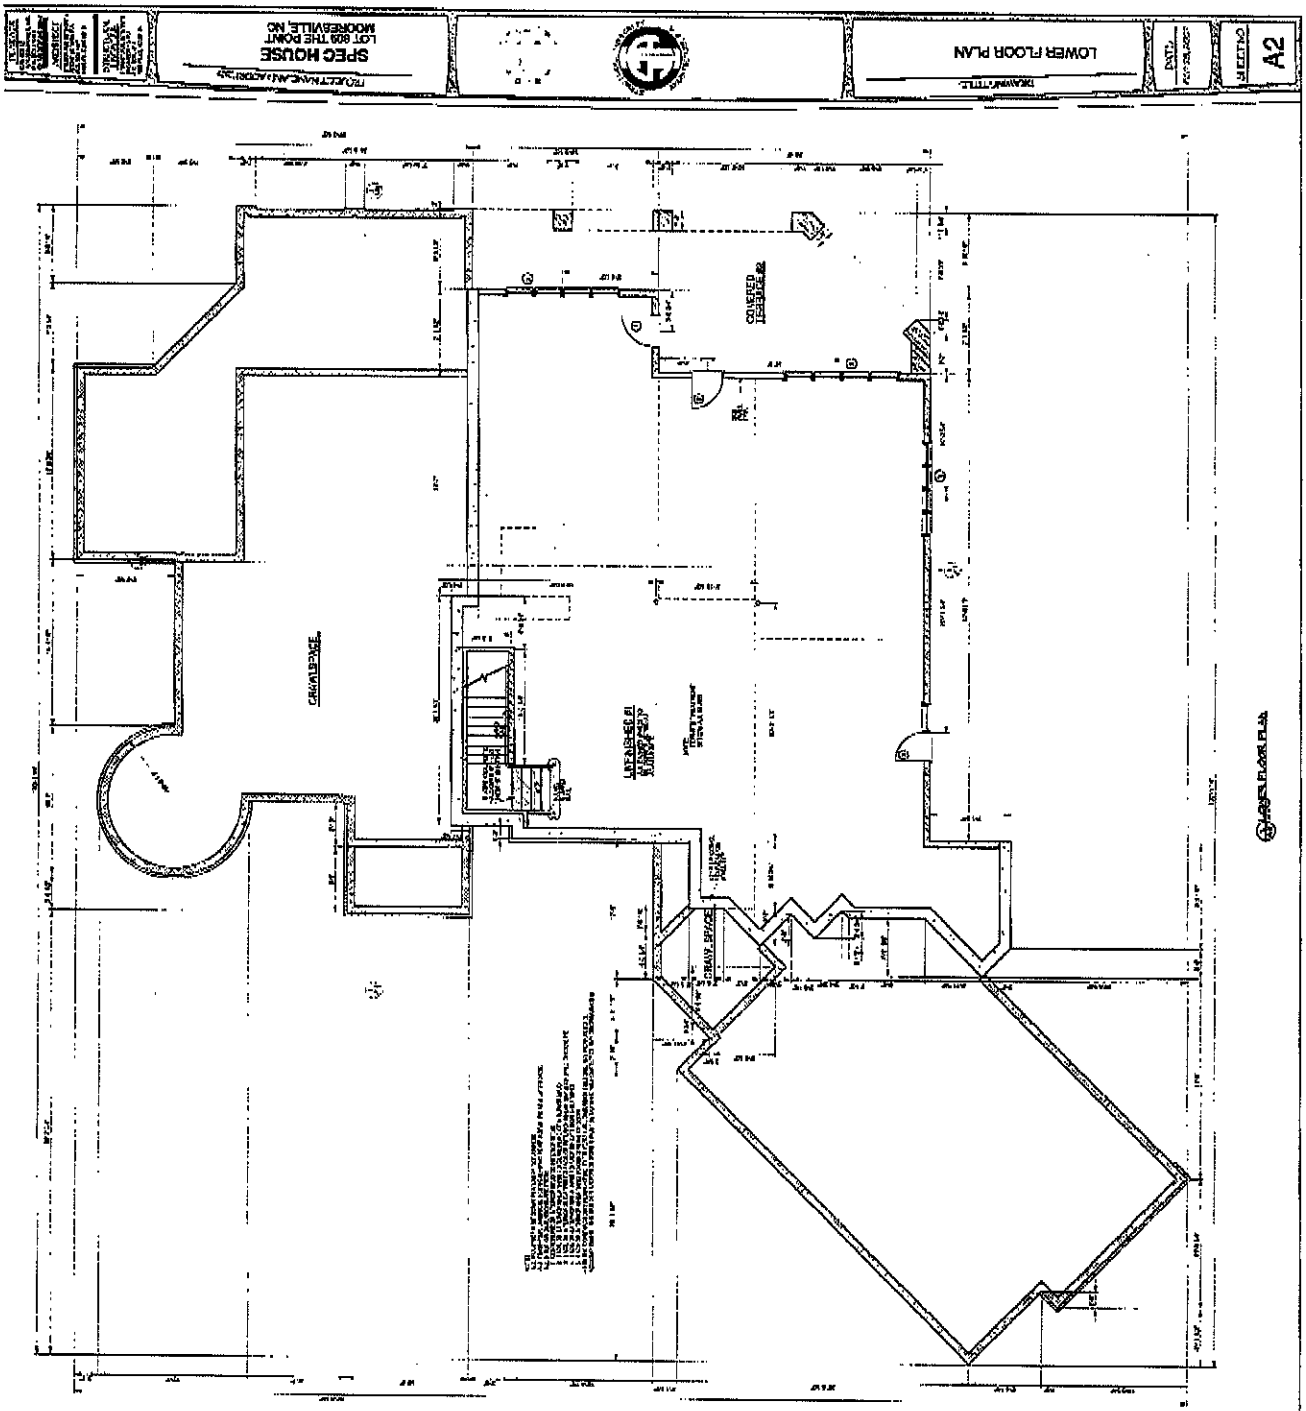

SPEC HOUSE
LOT 809 THE POINT
MOORESVILLE, NC
SECOND FLOOR PLAN
A6
ATTIC
OPEN TO GREAT ROOM BELOW
OPEN TO FOYER BELOW
BEDROOM #4
BEDROOM #5
BEDROOM #3
BEDROOM #2
BONUS ROOM
CIGAR PORCH
UPPER HALL #1
UPPER HALL #2
BATH #1
BATH #2
BATH #3
BATH #4
CLOSET #1
SECOND FLOOR PLAN
WINDOW SCHEDULE
DOOR SCHEDULE (SECOND FLOOR)
ROOM SCHEDULE (SECOND FLOOR)
Acknowledgement Of
Plans Submittal ONLY!
Date 3/14/07
Date 3/01/07

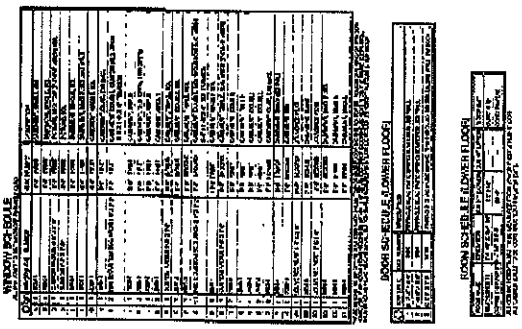




Acknowledgement Of
Plans Submittal ONLY
Date 3/14/07
Date 3/31/07







Acknowledgement Of
Plans Submittal ONLY!
Date 3/14/07
Date 3/21/07