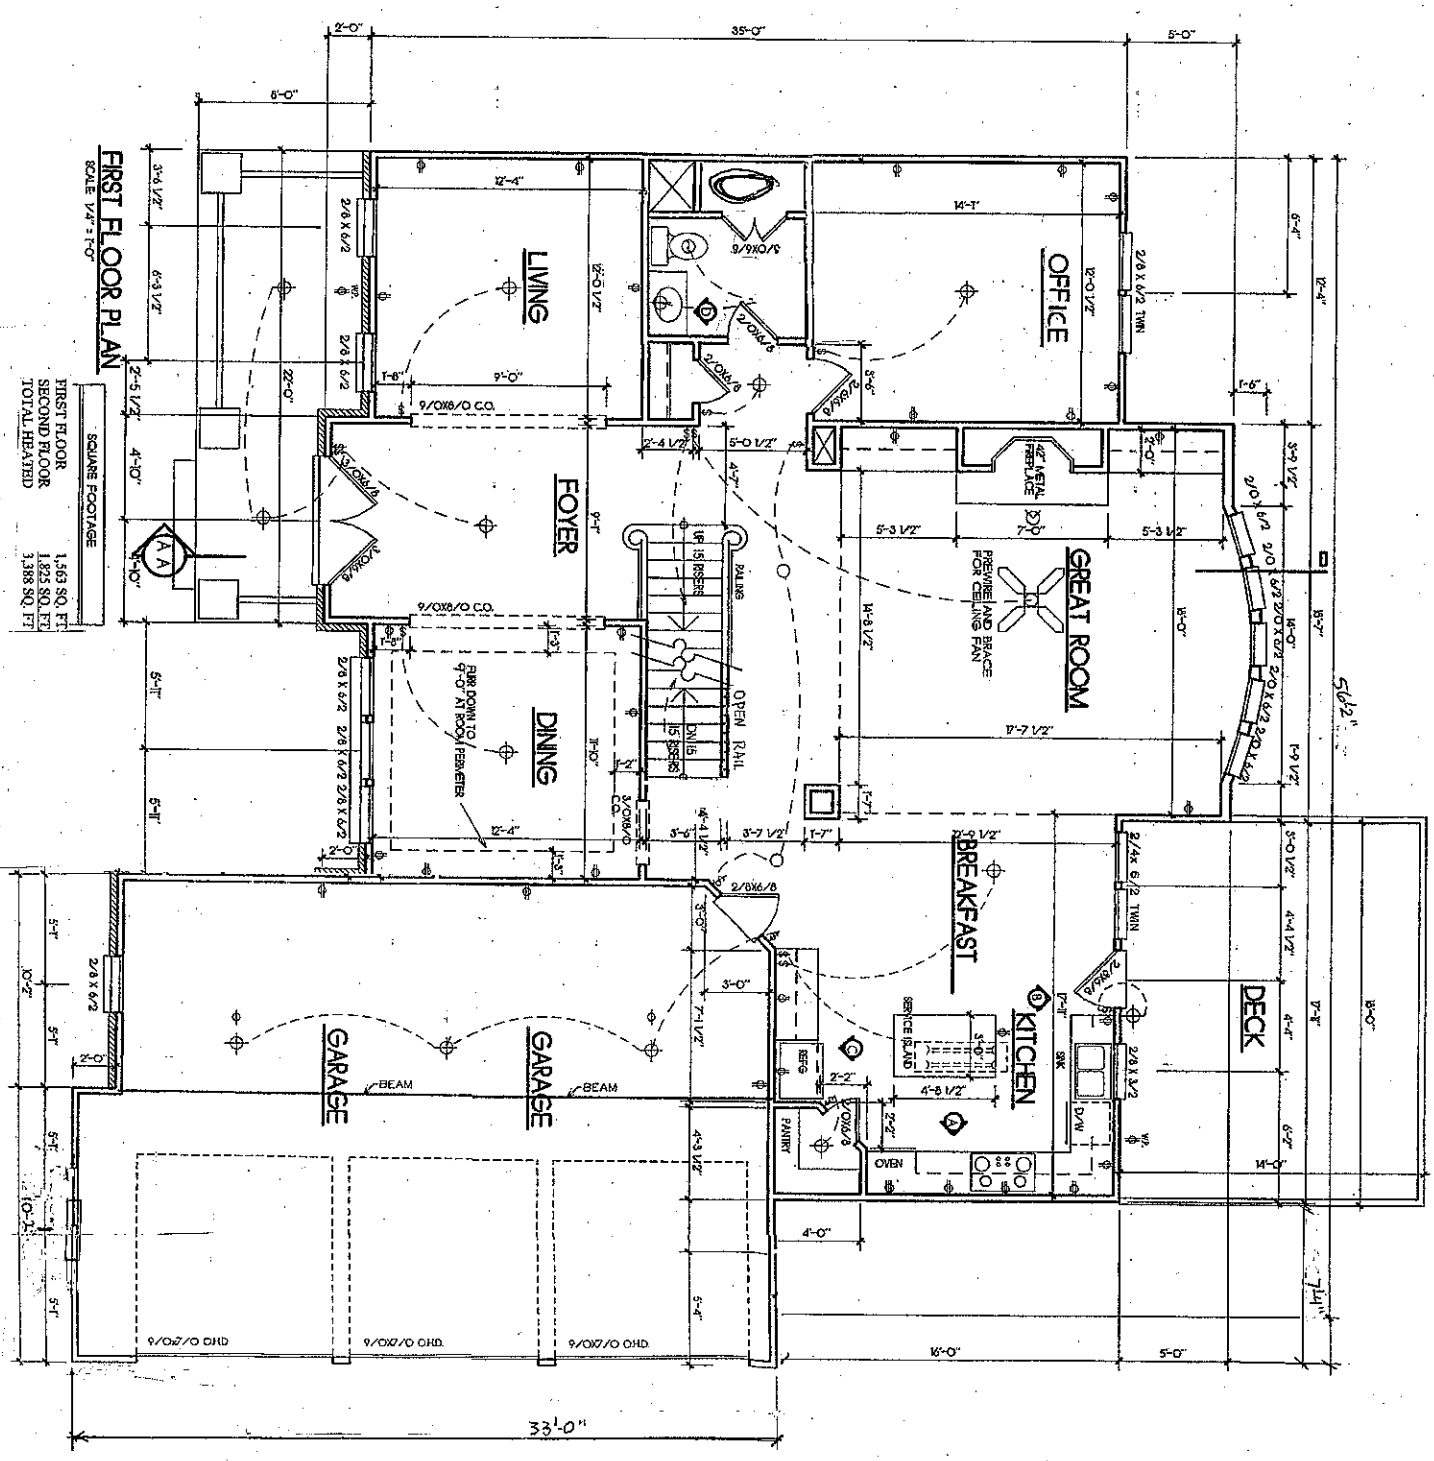


LOT # 605
1970 BRAWLEY SCHOOL ROAD
LAKE NORMAN SIGNATURE HOMES ,LLC


The Winfield

PLAN NUMBER 30-41

A-2

ALRED ASSOCIATES
HOME PLAN GALLERY, INC
269 HOLCOMB BRIDGE ROAD SUITE C-101 , ROSWELL, GA 30075 770/641-0079

This drawing is not to be reproduced or used for building any house without the written authorization of Alred Associates Home Plan Gallery, Inc.

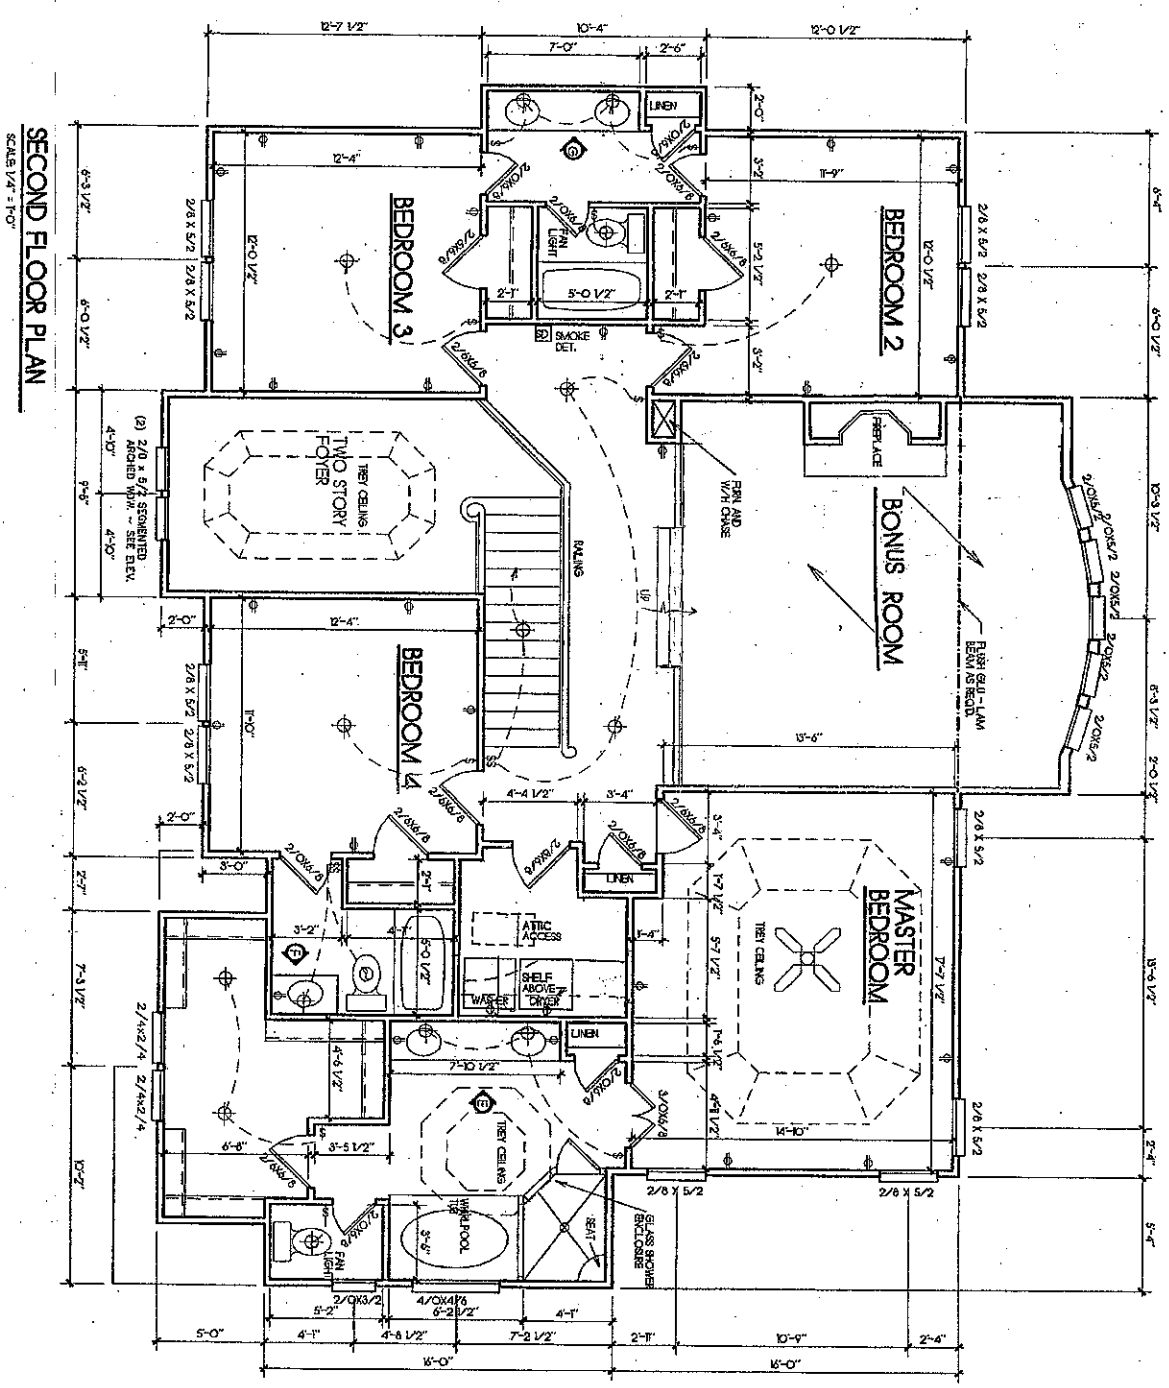

LOT # 605
1970 BRAWLEY SCHOOL ROAD
LAKE NORMAN SIGNATURE HOMES ,LLC
The Winfield PLAN NUMBER 30-41

A-3

ALRED ASSOCIATES
HOME PLAN GALLERY, INC
860 HOLCOMB BRIDGE ROAD SUITE C-101 , ROSWELL, GA 30076 770/641-9079

This drawing is not to be reproduced or used for building any house without the written authorization of Alred Associates Home Plan Gallery, Inc