
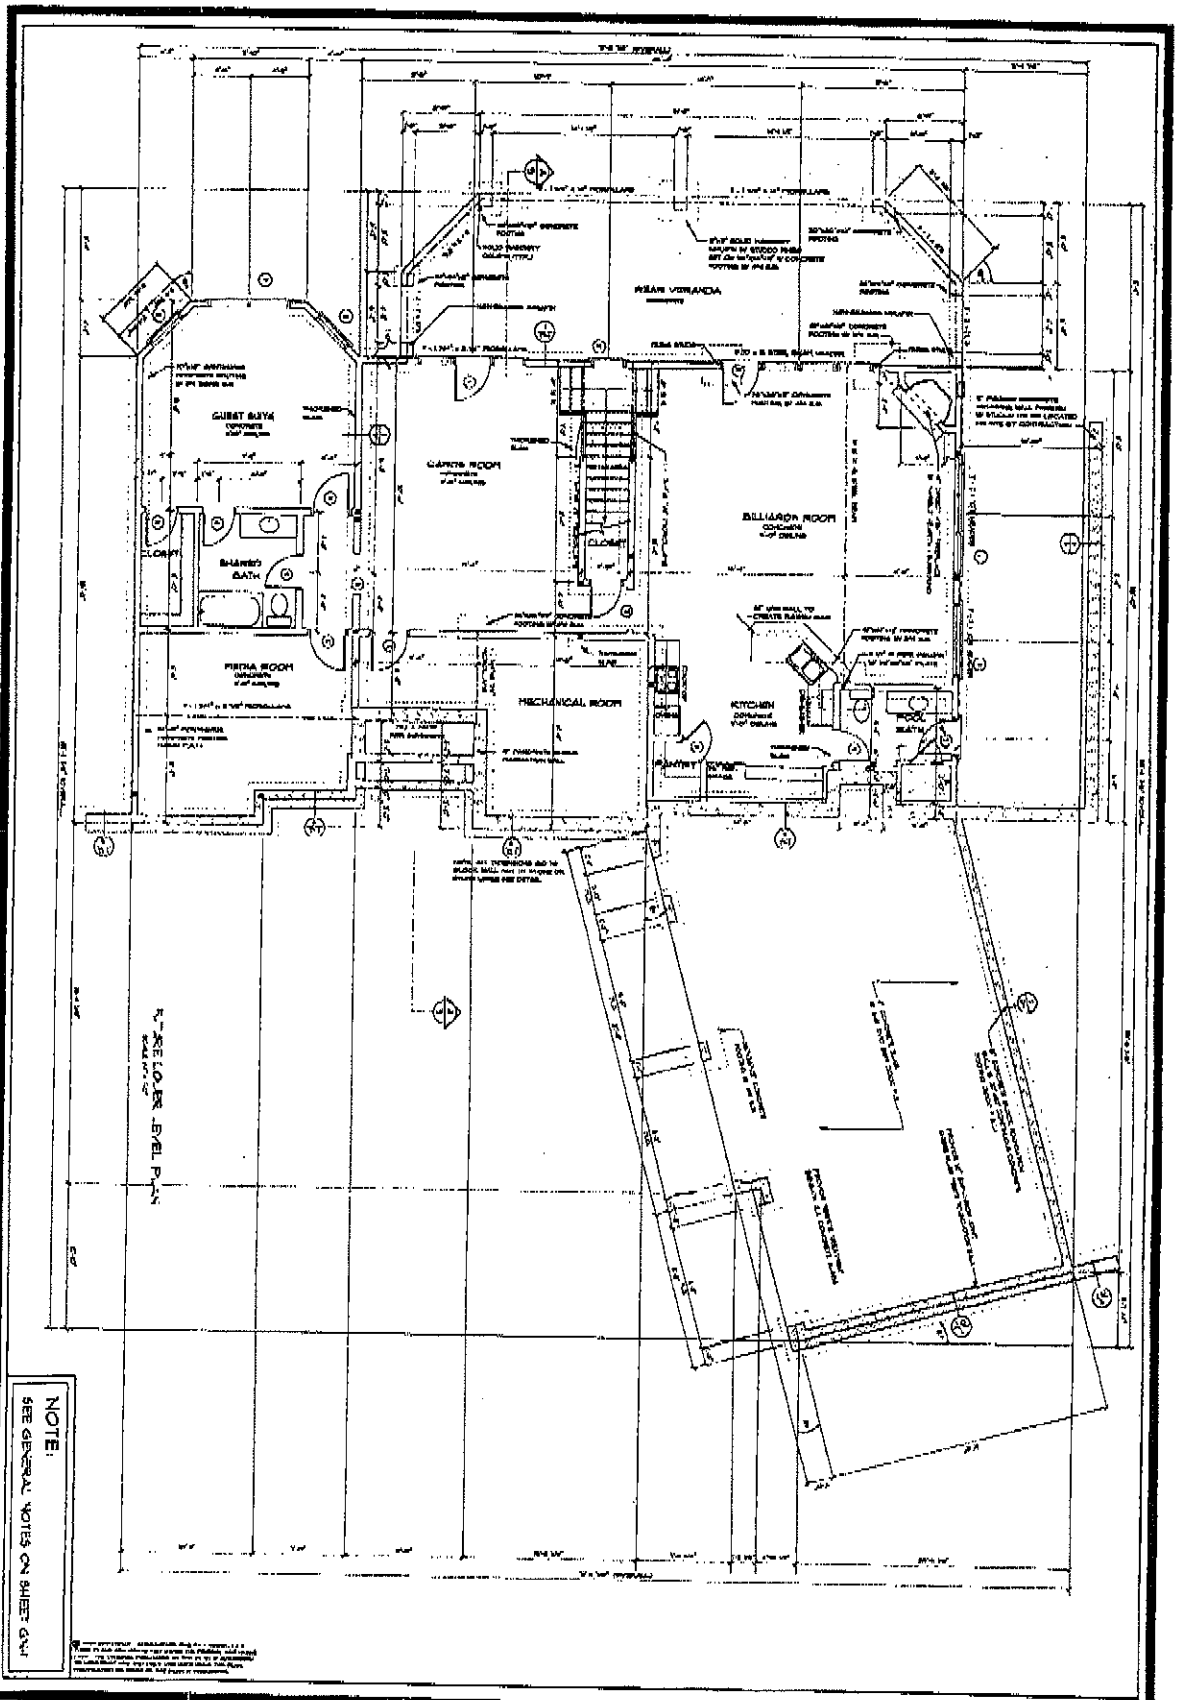


Sheet 2 Of 17

JOHN R. POORE, BUILDER, INC.
LOT 545 WESCOE COURT
THE POINT

Christopher Phelps and Associates, L.L.C.

Lot 545

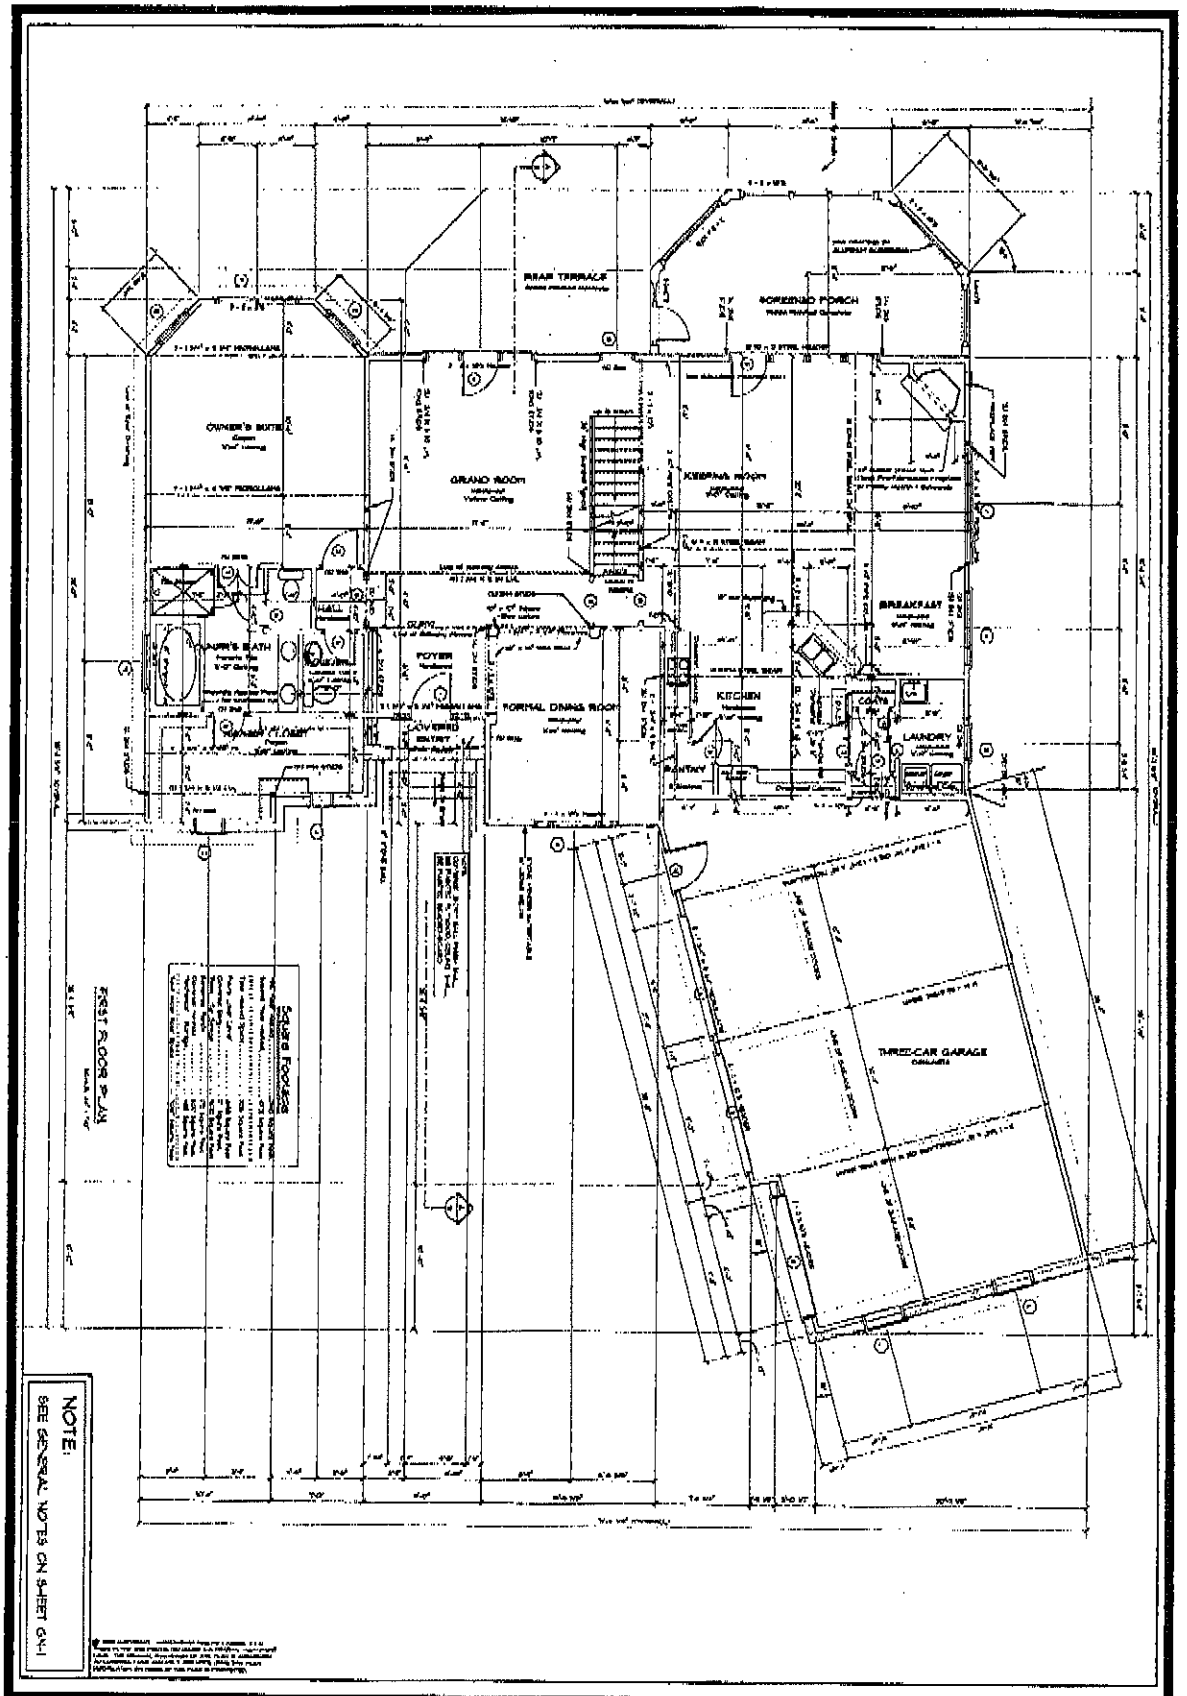


Sheet 4 OF 17

JOHN R. POORE BUILDER, INC.
LOT 545 WEBCOE COURT
THE POINT

Christopher Phelps and Associates, L.L.C.

Lot 545

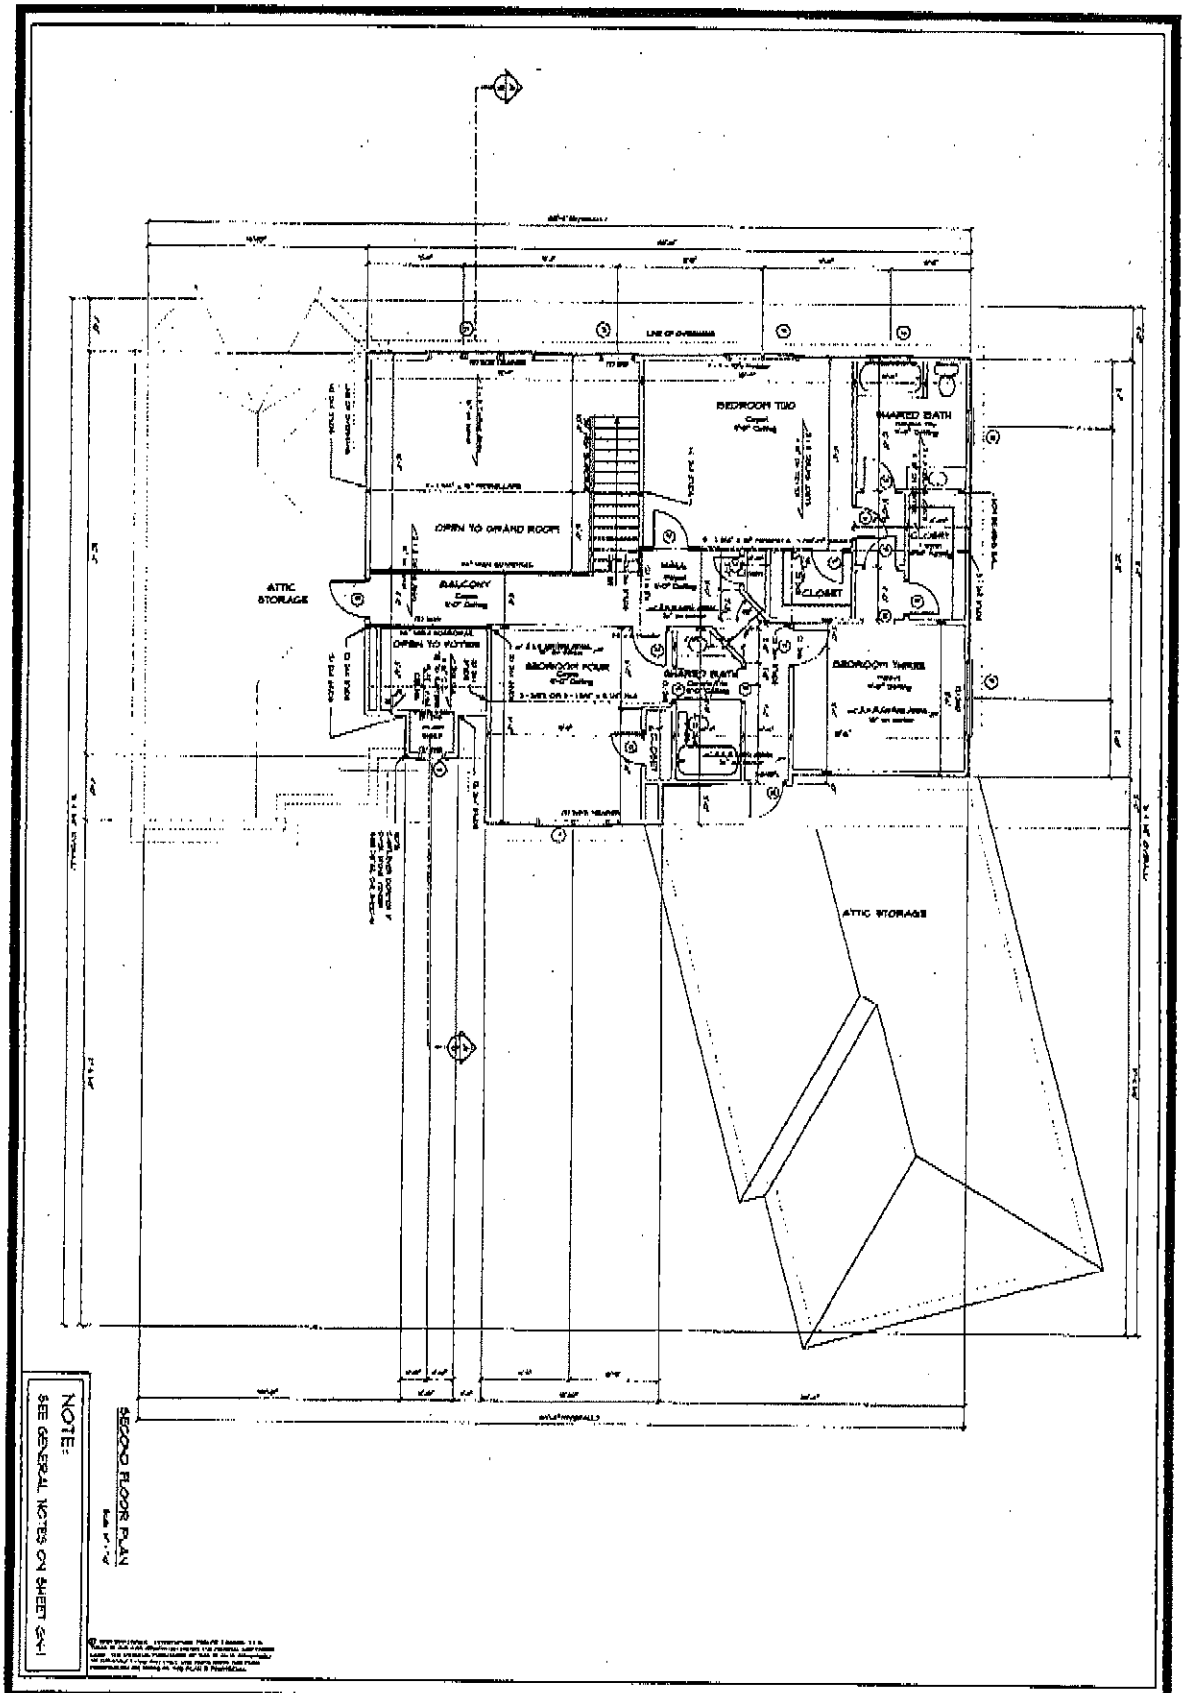

Sheet 6 Of 17

JOHN R. POORE BUILDER INC.
LOT 545 WESCOE COURT
THE POINT

Christopher Phelps and Associates, L.L.C.

Guy - Please design for 6 Bedroom

Lot 545