
Acknowledgement Of
Plans Submittal ONLY!

Date 5/12/04


Date 5/12/04

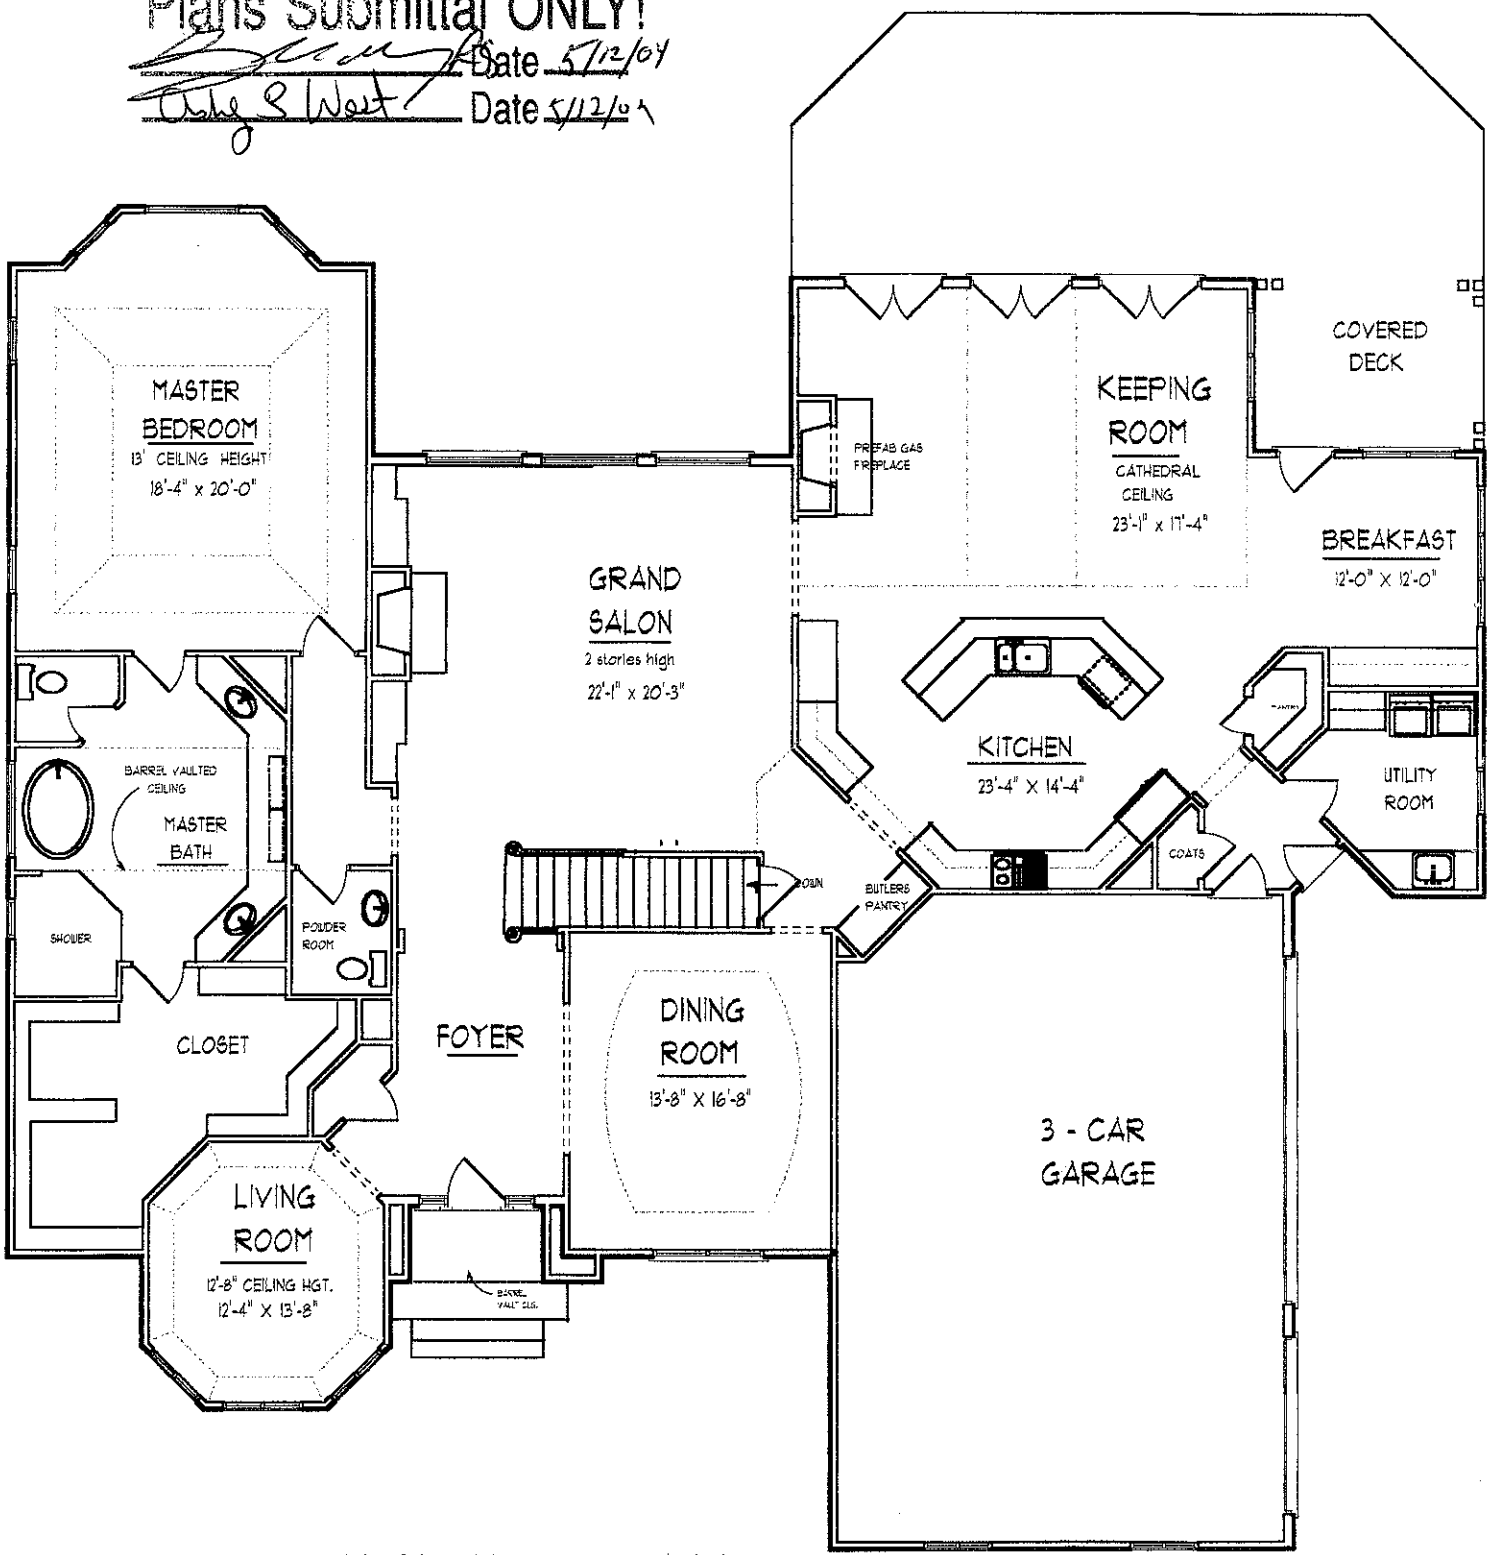

FIRST FLOOR PLAN


3118 SQUARE FEET

68

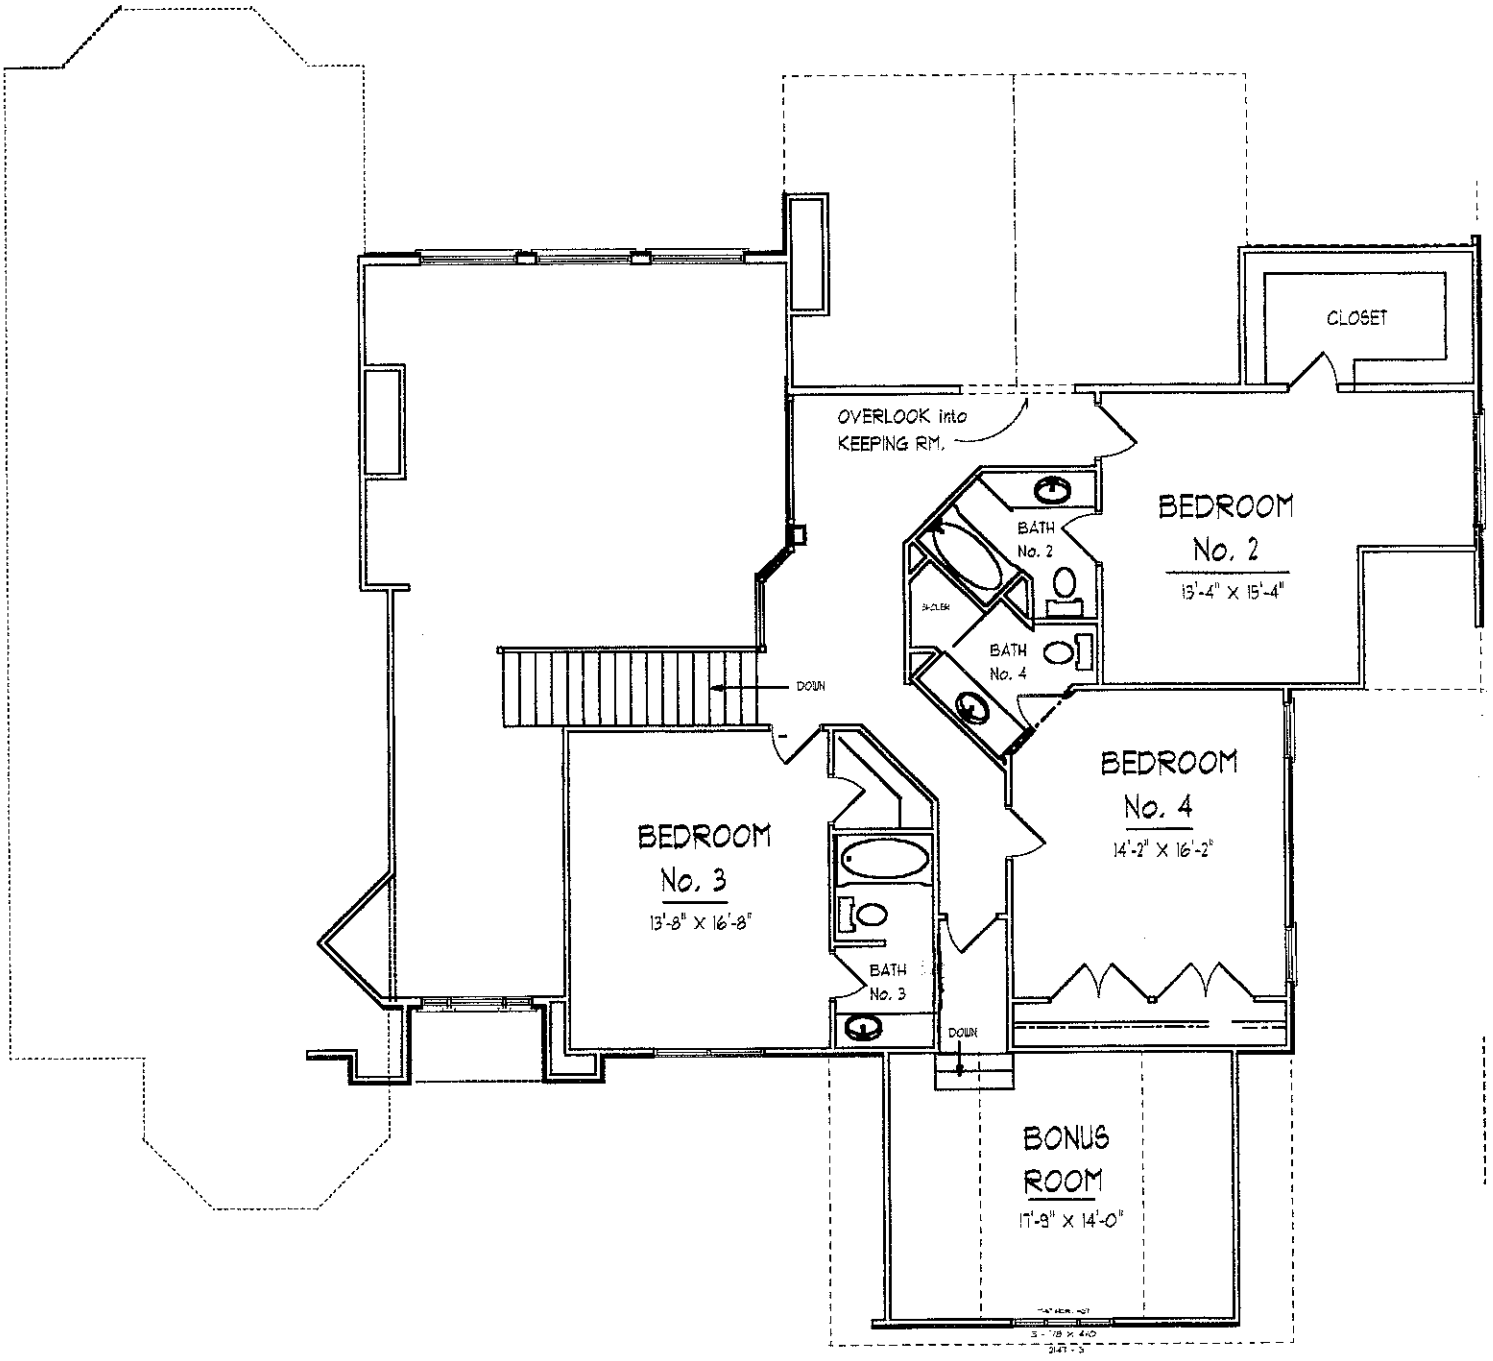

SECOND FLOOR PLAN

1532 SQUARE FEET

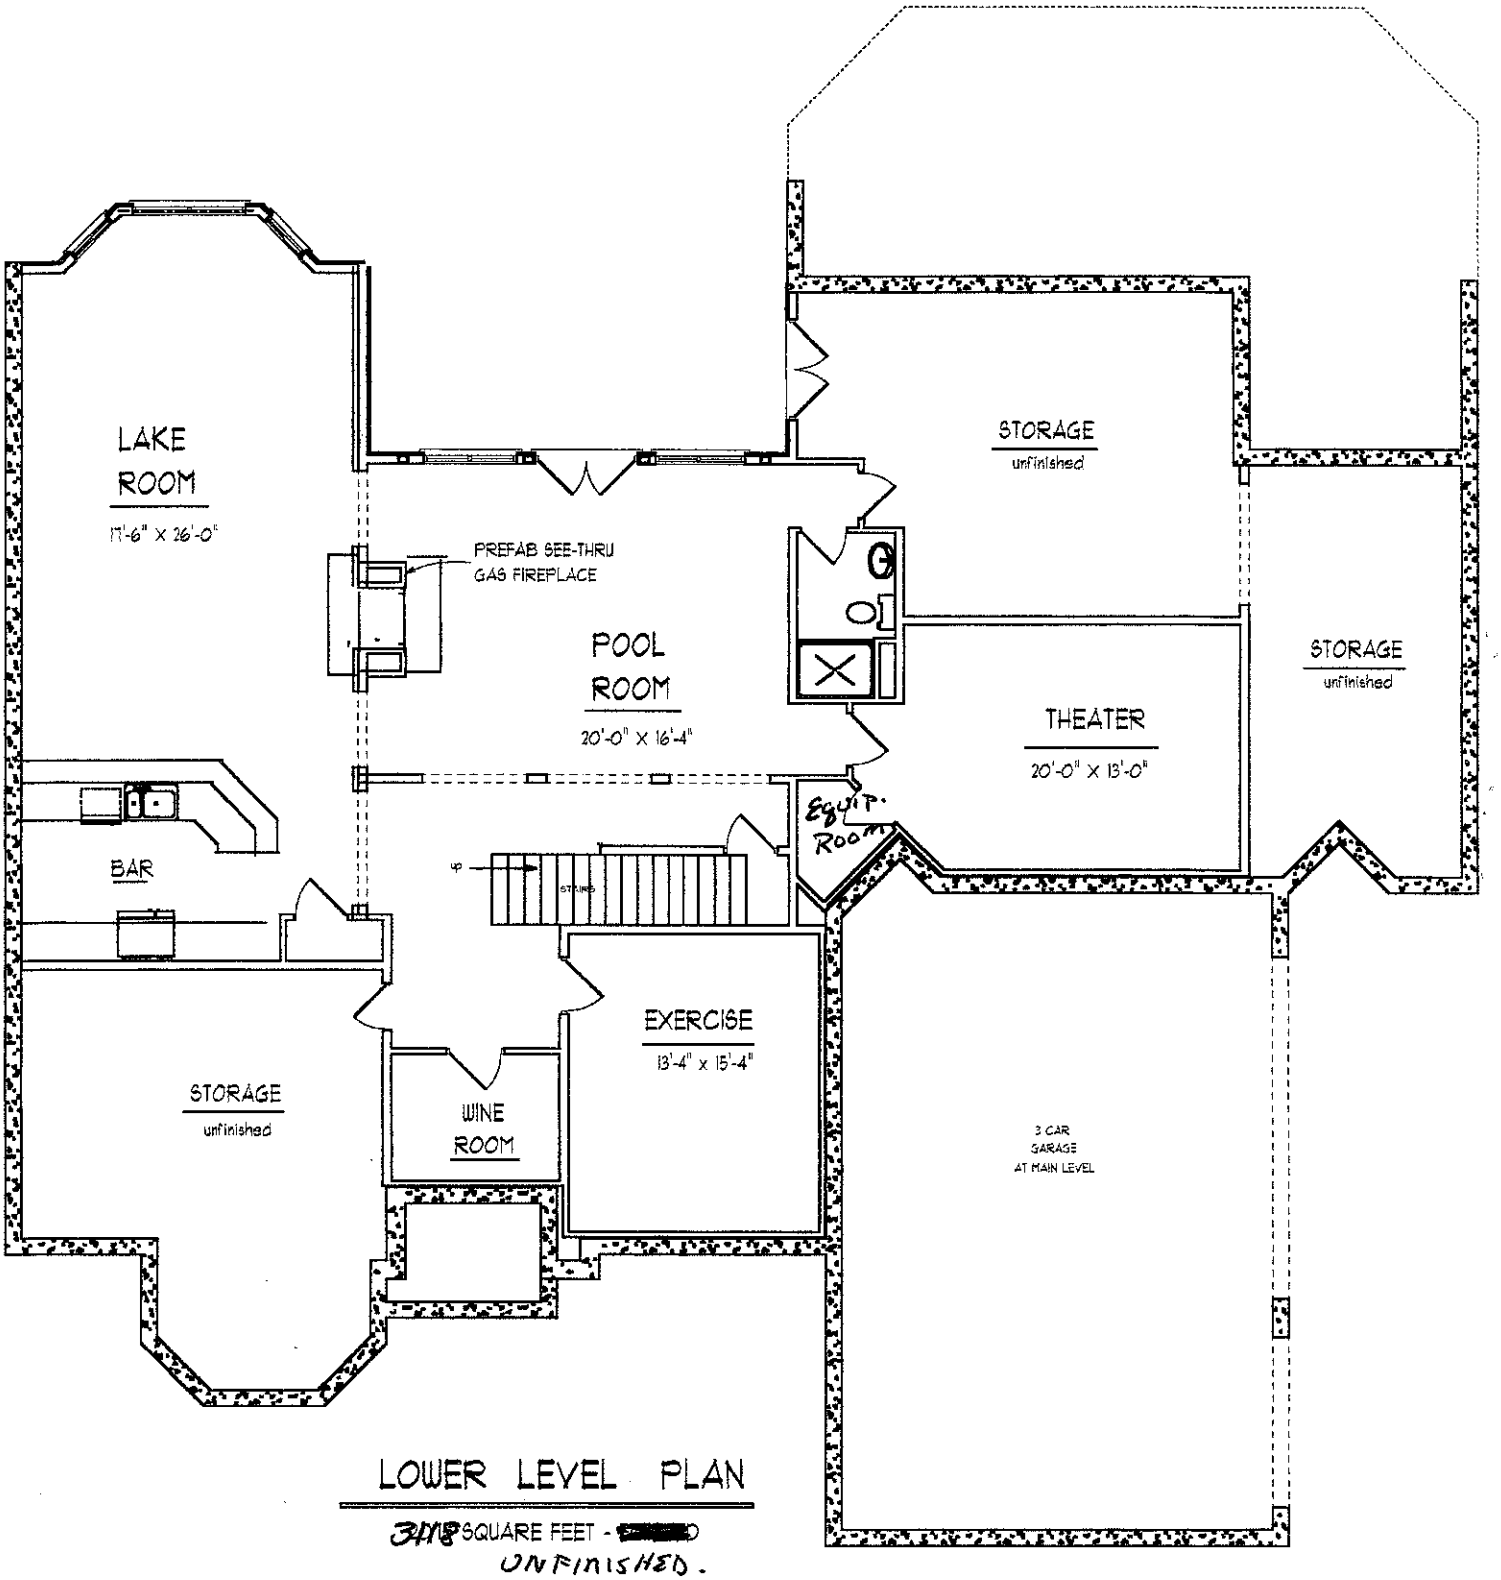

LOWER LEVEL PLAN

3118 SQUARE FEET - [redacted]
UNFINISHED.