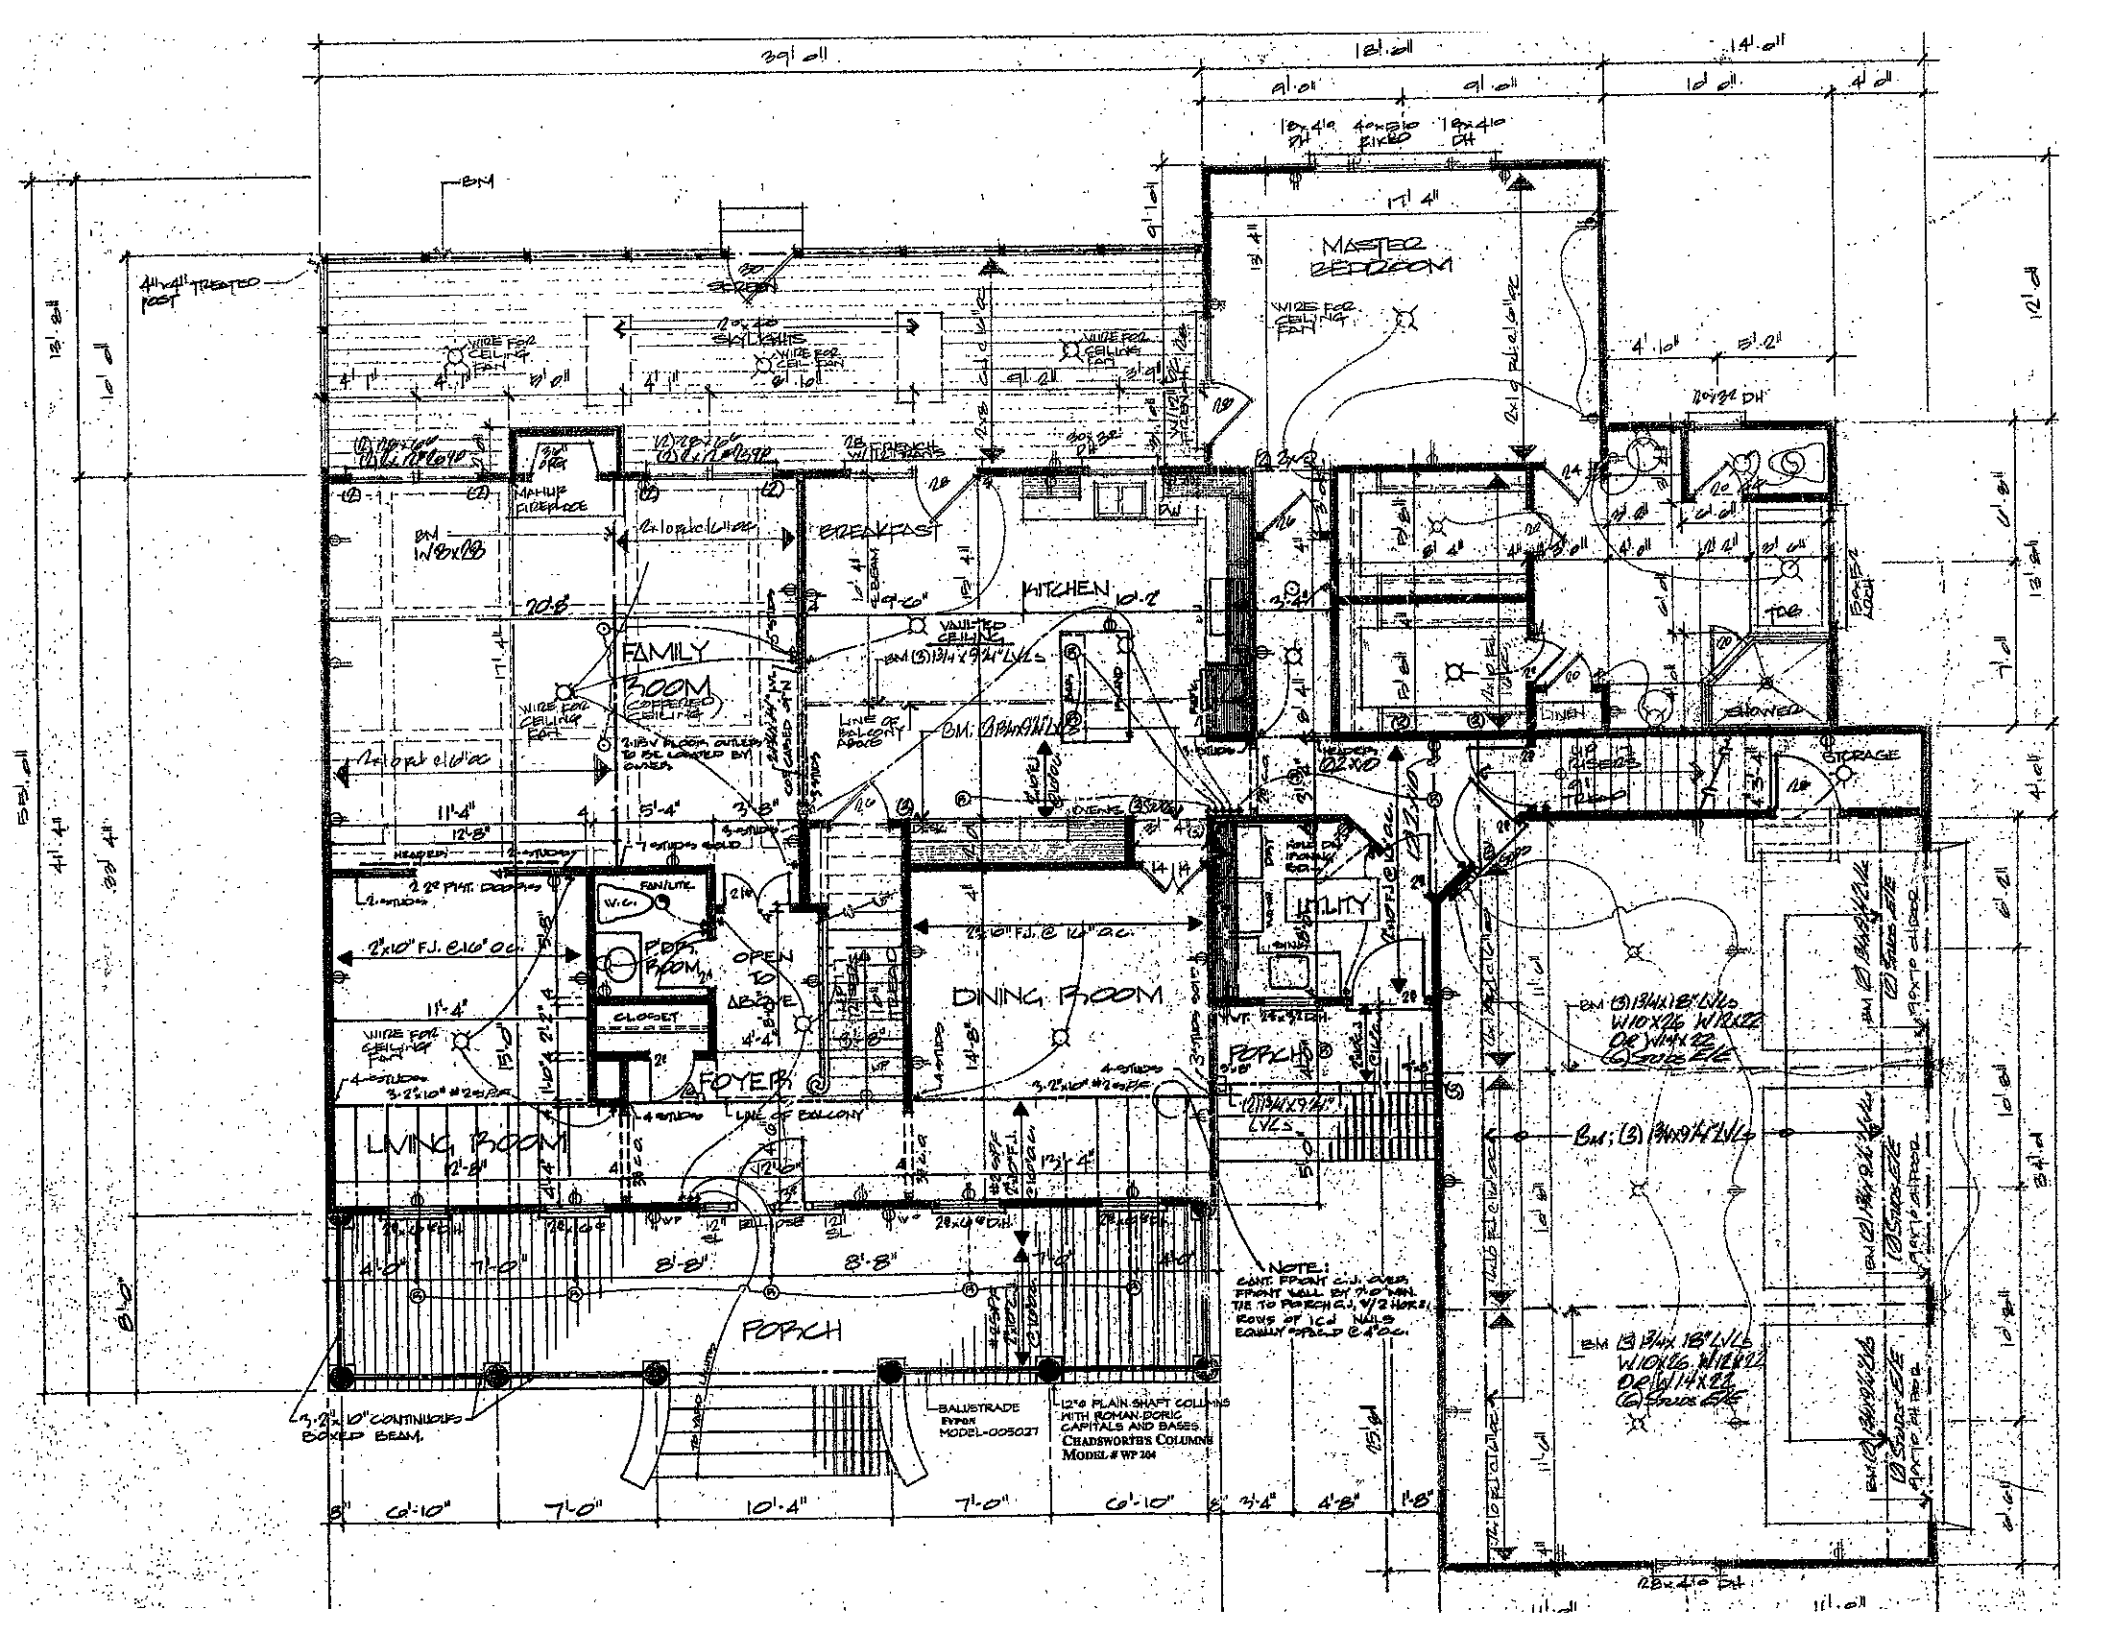
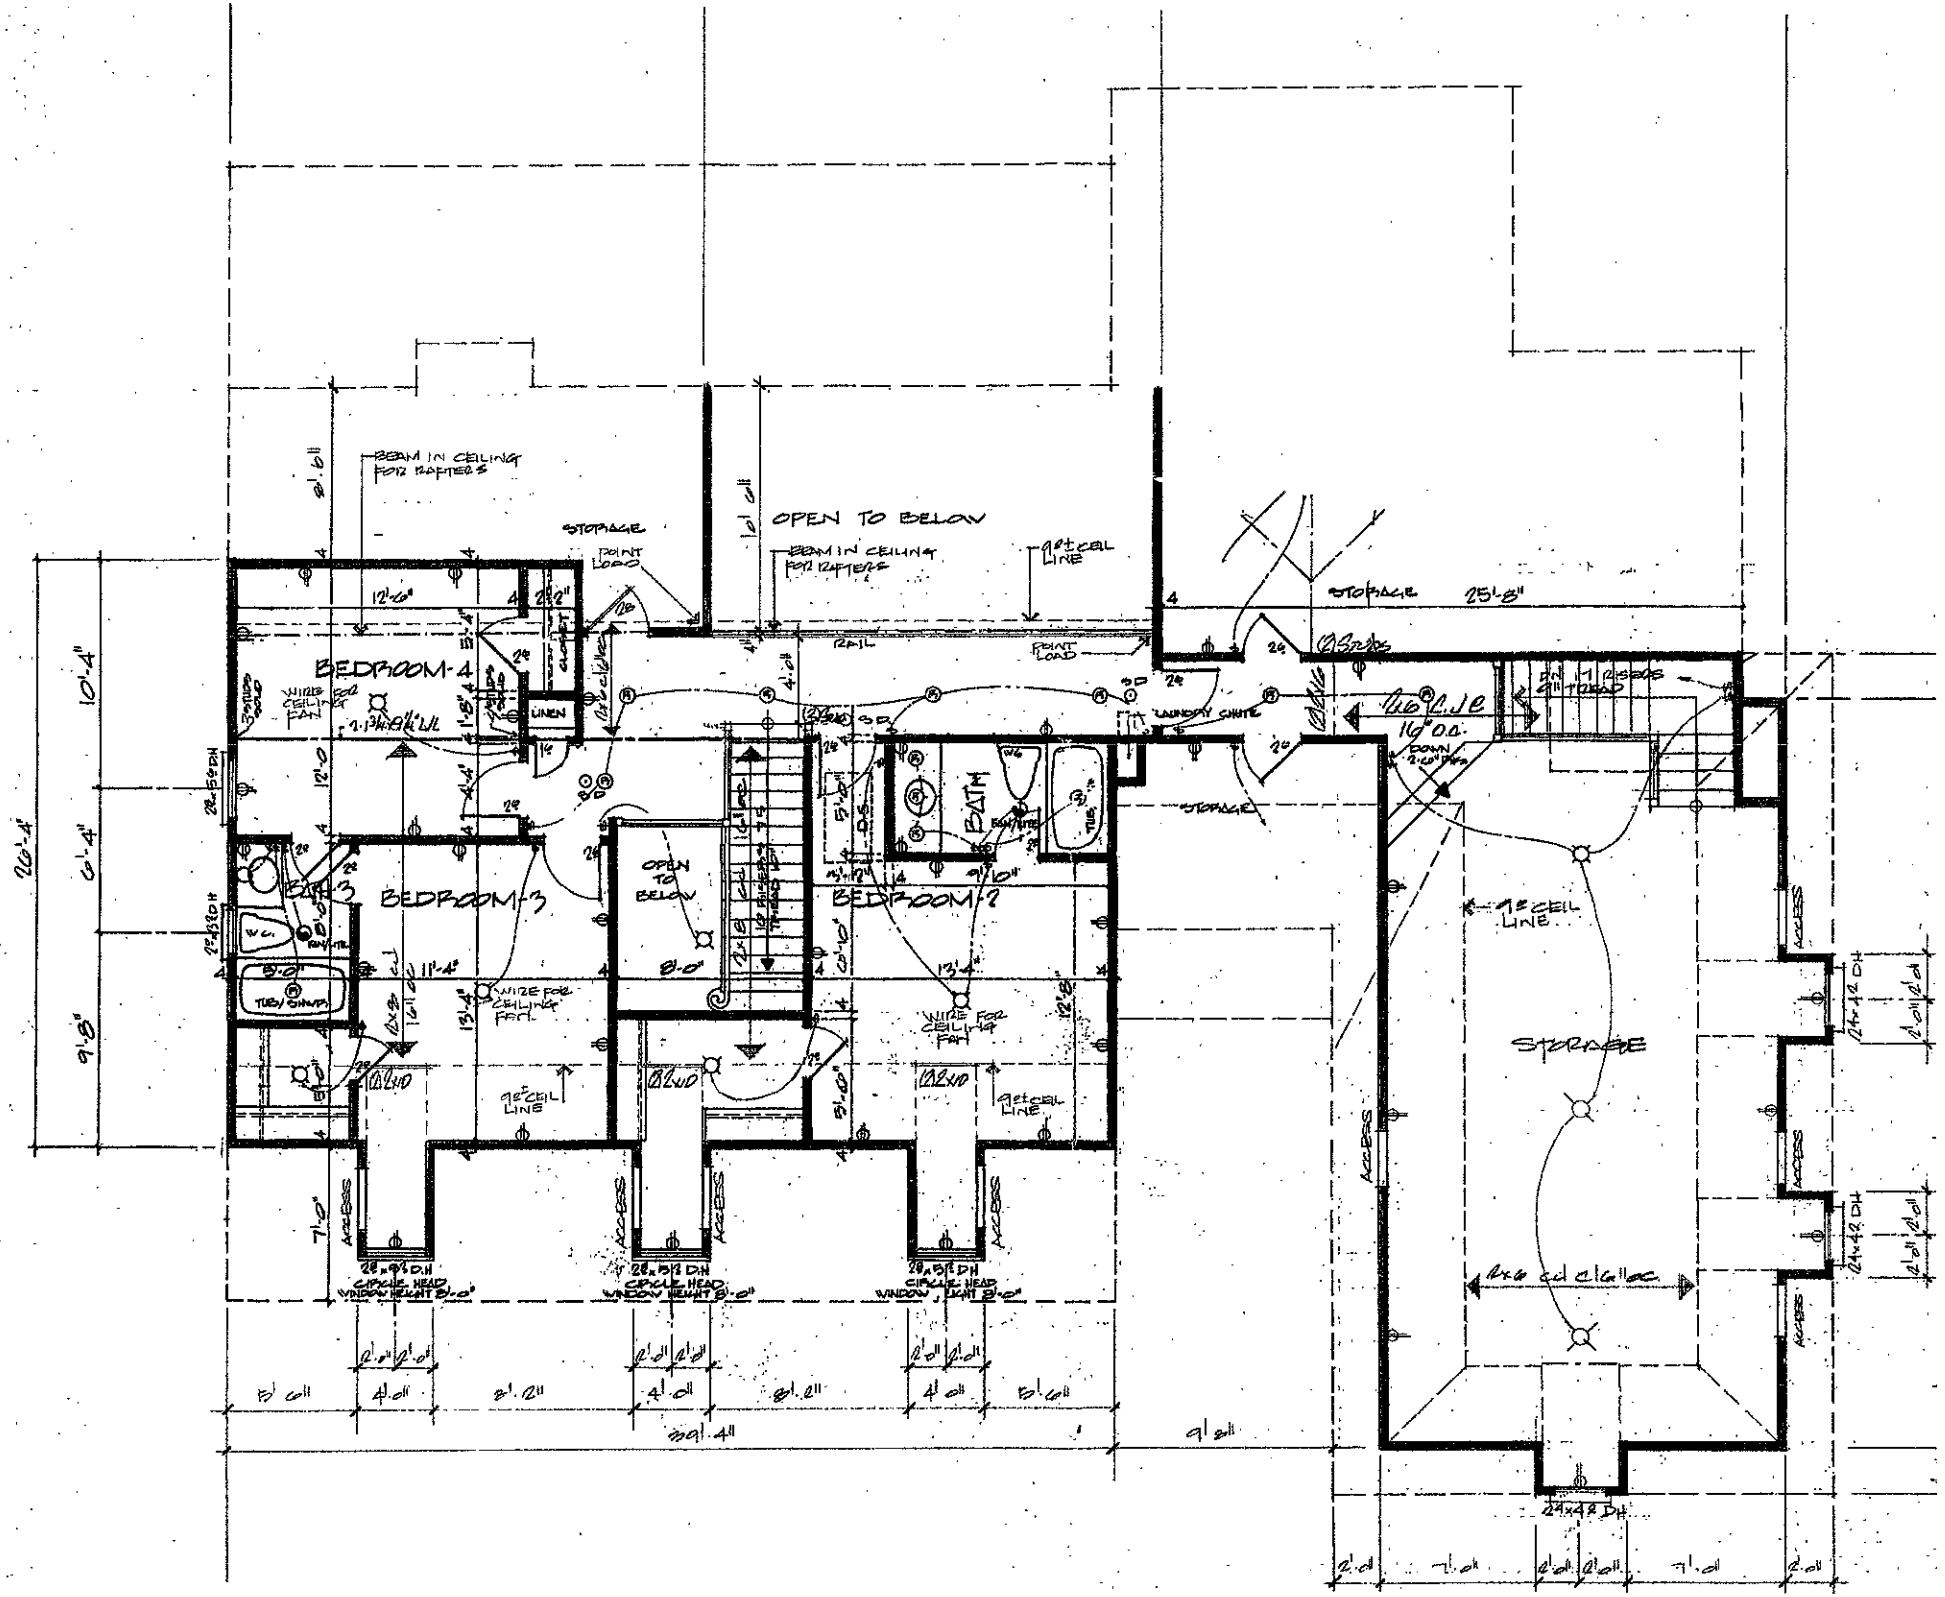

MASTER BEDROOM
FAMILY ROOM
COFFERED CEILING
KITCHEN
BREAKFAST
DINING ROOM
LIVING ROOM
FOYER
PORCH
UTILITY
STORAGE
POWDER
OPEN TO ABOVE
CLOSET
LINE OF BALCONY ABOVE
VAULTED CEILING
WIRE FOR CEILING FAN
4"x4" TREATED POST
BALUSTRADE
CRADSWORTH'S COLUMNS
MODEL # WP 204
NOTE:
CONT. FRONT C.J. OVER FRONT WALL BY 2'-0" MIN. TIE TO PORCH C.J. W/ 2 ROWS OF 16d NAILS EQUALLY SPACED @ 4" o.c.


BEDROOM-4
BEDROOM-3
BEDROOM-2
OPEN TO BELOW
BEAM IN CEILING FOR RAFTERS
STORAGE
POINT LOAD
LINEN
BATH
LAUNDRY CHUTE
STORAGE
16" o.c.
DOWN
STORAGE
ACCESS
24x42 DH
24x48 DH
28x54 DH
CIRCLE HEAD
WINDOW HEIGHT 5'-0"
WIRE FOR CEILING FAN
9ft CEIL LINE
10'-4"
6'-4"
9'-8"
20'-4"
39'-4"