'SION OF ENVIRONMENTAL HEALTH:
.TE WASTEWATER SECTION

PROPERTY ID #: _____
COUNTY: _____

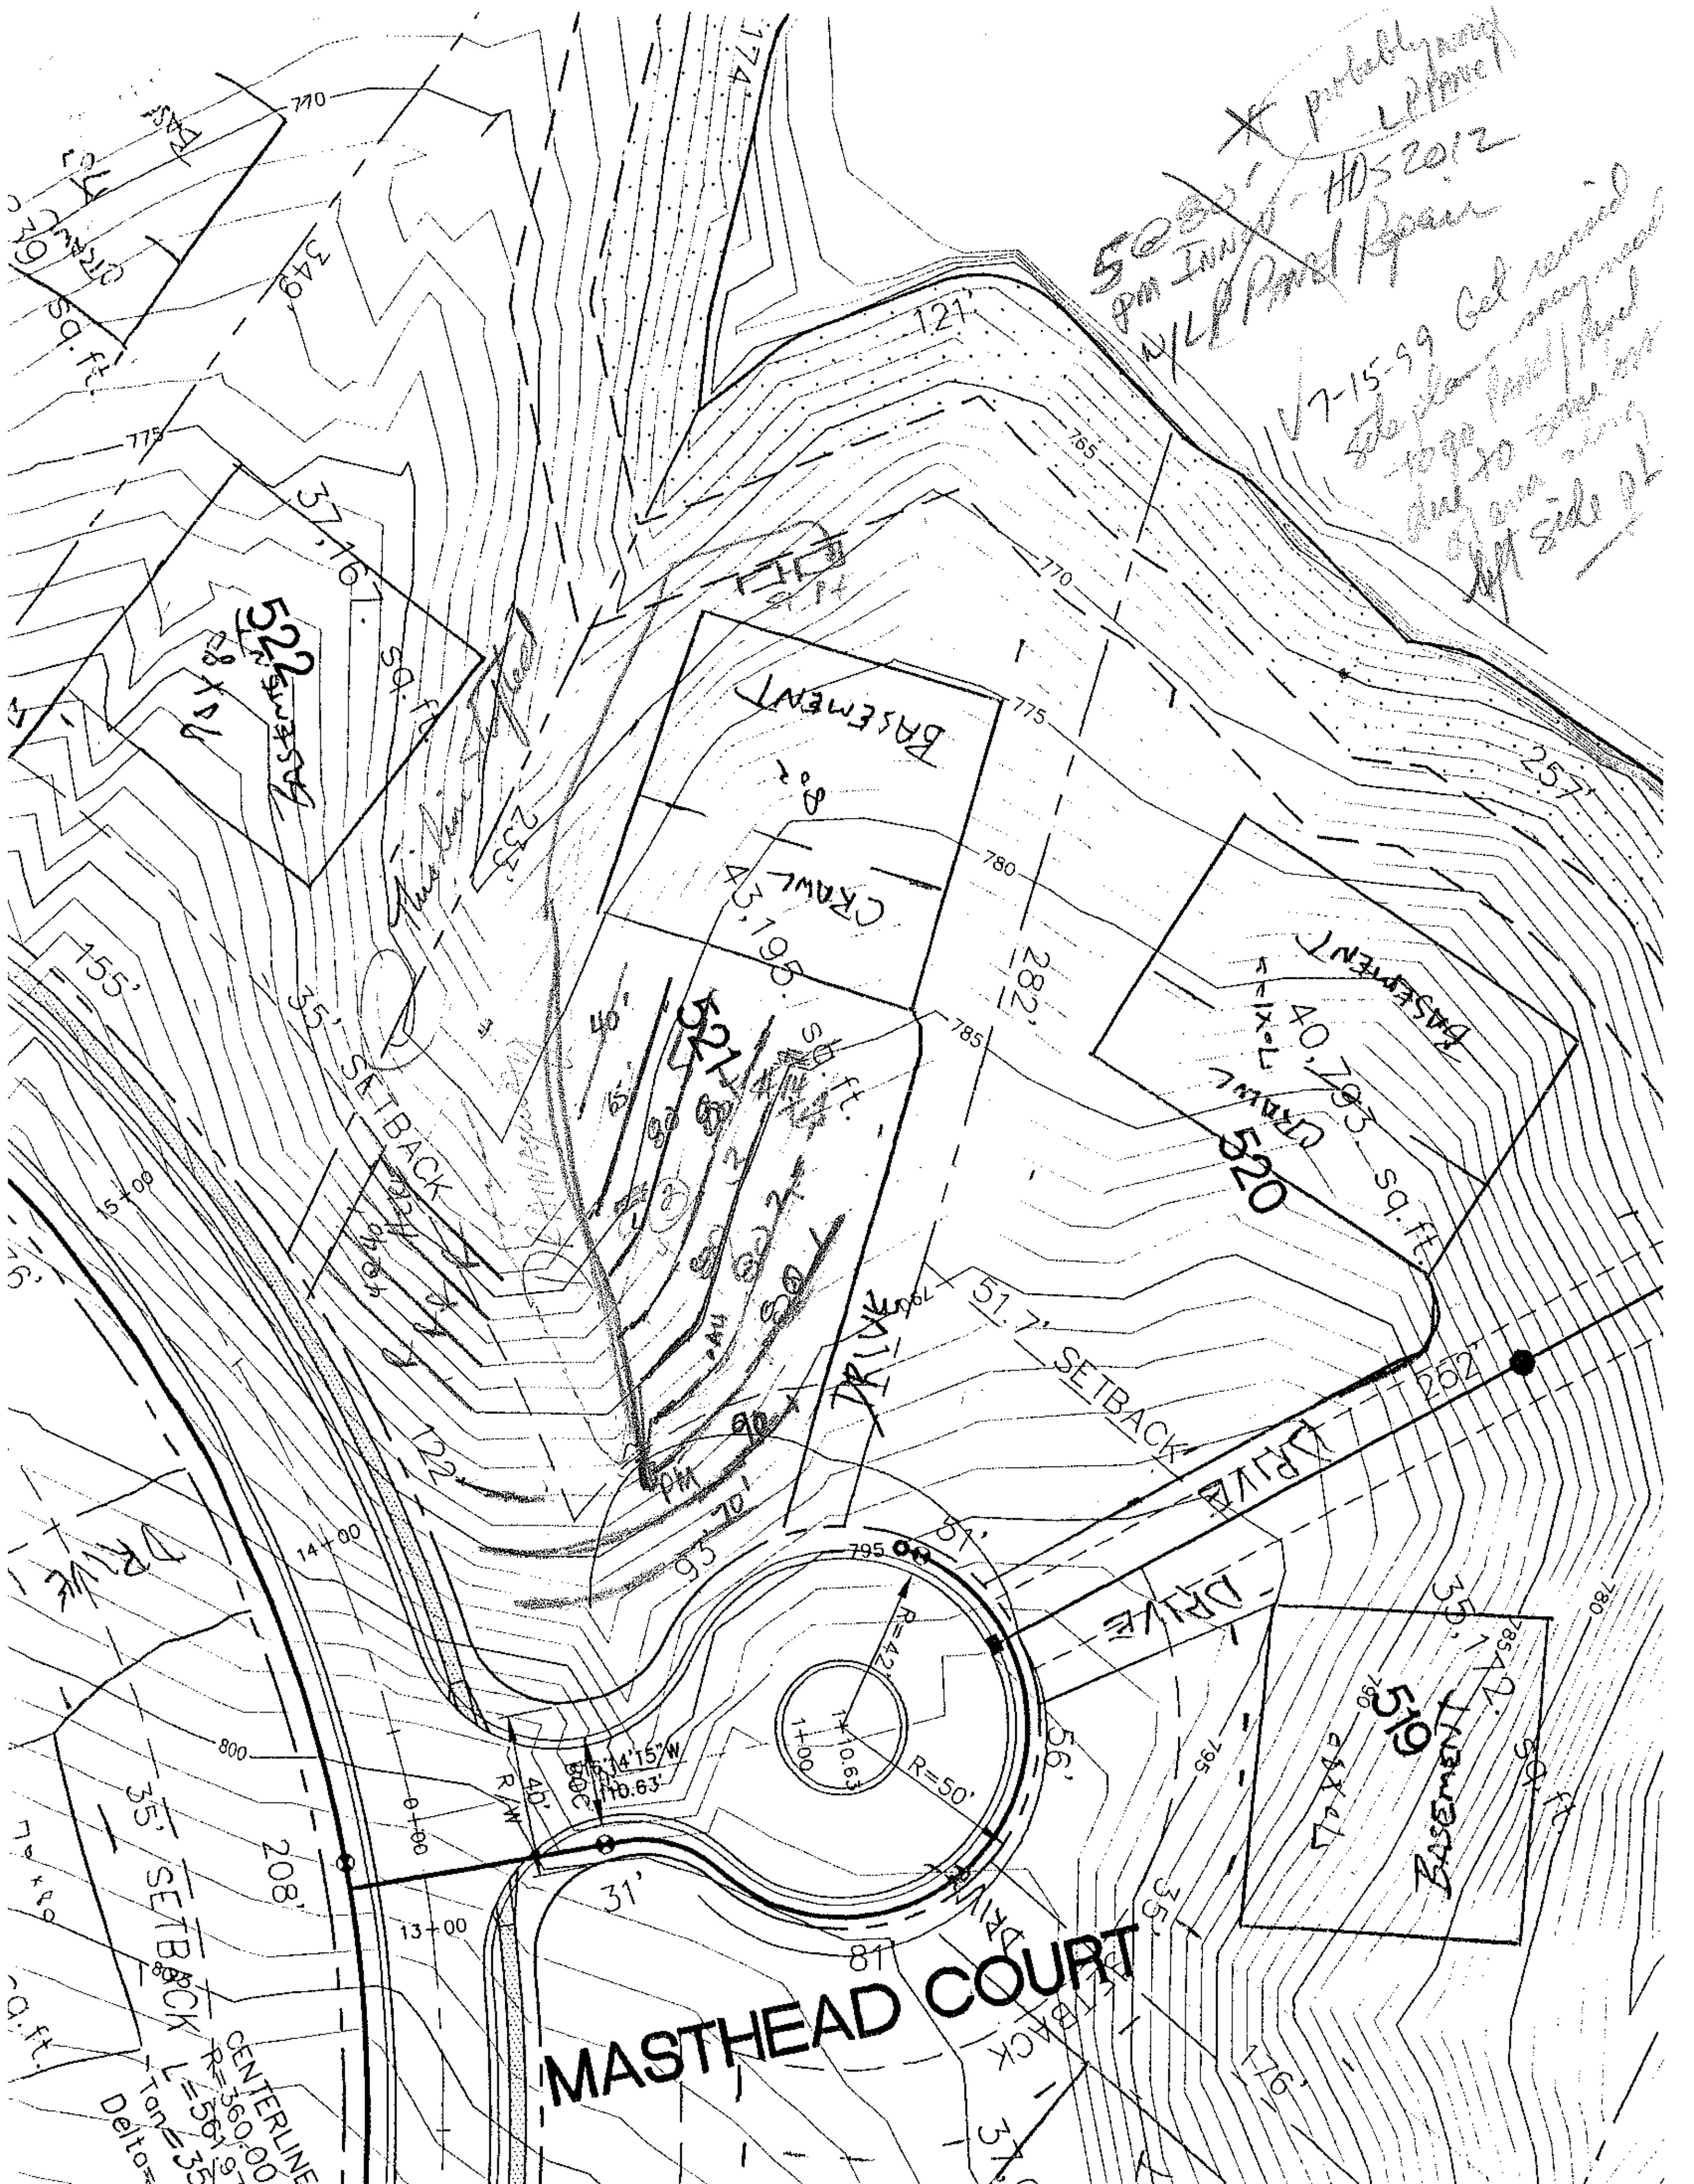
SOIL/SITE EVALUATION
for ON-SITE WASTEWATER SYSTEM

OWNER: CRL APPLICANT: _____
ADDRESS: _____ APPLICATION DATE: _____ DATE EVALUATED: 5-[illegible]-95
PROPOSED FACILITY: _____ PROPOSED DESIGN FLOW (.1949): _____ PROPERTY SIZE: _____
LOCATION OF SITE: Lot 521 phase 5 The Pt PROPERTY RECORDED: _____
WATER SUPPLY: ☐ Private ☐ Public ☐ Well ☐ Spring ☐ Other _____
EVALUATION METHOD: ☐ Auger Boring ☐ Pit ☐ Cut
TYPE OF WASTEWATER: ☐ Sewage ☐ Industrial Process ☐ Mixed

PROFILE #	.1940 LANDSCAPE POSITION/ SLOPE %	HORIZON DEPTH (IN.)	SOIL MORPHOLOGY (.1941) .1941 STRUCTURE/ TEXTURE	SOIL MORPHOLOGY (.1941) .1941 CONSISTENCE/ MINERALOGY	OTHER PROFILE FACTORS .1942 SOIL WETNESS/ COLOR	.1943 SOIL DEPTH	.1956 SAPRO CLASS	.1944 RESTR HORIZ	PROFILE CLASS & LTAR
1	#14 CO	0-2	[illegible]	[illegible]					PS .3
		2-46	[illegible]	[illegible]					
		46-[illegible]	[illegible]	[illegible]					
2		0-6	Gr brush	fr					PS .3
		6-36	Mod sbk rct	friable					
		36-64	[illegible]	[illegible]					
3		0-7	Brn SCL	FR NS, NP	NONE				PS .3
		7-36	R C/C mod SPK SS SP SEFR w/Ind of SAP						
		36-48	R/y SL SAP FR SS SP SE massive						
4									

DESCRIPTION	INITIAL SYSTEM	REPAIR SYSTEM
Available Space (.1945)	PS	PS
System Type(s)	IV	IV
Site LTAR	.3	.3

OTHER FACTORS (.1946): None
SITE CLASSIFICATION (.1948): PS
EVALUATED BY: David Hines / Maria Dotter
OTHER(S) PRESENT: _____


MASTHEAD COURT
35' SETBACK
51.7' SETBACK
520
521
522
519
BASEMENT
CRAWL
DRIVE
40,793 sq.ft.
37,161 sq. ft.
R=42'
R=50'
252'
282'
257'
121'
174'
208'
155'
122'
56'
31'
13+00
14+00
15+00
800
795
785
780
775
770
765
CENTERLINE
R=360.00