Paquette
Main level

OWNERS SUITE
VAULTED CEILING

OWNERS BATH
10' CEILING

HIS
10' CEILING

HERS
10' CEILING

POWD
HARDWOOD

FOYER
TWO STORY CEILING

LIVING ROOM
TWO STORY CEILING

HEARTH ROOM
10' CEILING

FORMAL DINING
COFFERED CEILING

STUDY
14' CEILING

COVERED ENTRY

TERRACE

SCREEN PORCH
VAULTED CEILING

BREAKFAST
10' CEILING

KITCHEN
10' CEILING

HOME OFFICE
10' CEILING

MUD ROOM
10' CEILING

PANTRY
10' CEILING

POWDER
10' CEILING

COATS

LAUND
10' CEILING

TOY GARAGE

TWO CAR GARAGE

BREEZWAY
HARD SURFACE

ONE CAR GARAGE

NOTE: PROVIDE 1/2" SHEETROCK TO WALLS AND CEILING TO PROVIDE FIRE SEPERATION

CULTURED STONE VENEER

BRICK VENEER

STUCCO FINISH

CAST STONE SURROUND (TBS)

42" PRE-FAB F.P.

12" POLY COLUMNS

16" RAISED BAR

INSULATE FOR SOUND CONTROL

INSULATE POWDER FOR SOUND CONTROL

BALLOON FRAME WALL @ MULLIONS

36" HIGH RAILING

36" MIN. RAIL

MASONRY CURB BELOW WALL

MASONRY STEPS TO SLAB

MASONRY STEPS TO GRADE

10" ROUGH CUT CEDAR POSTS

HOSE BIBB

SOFFIT AROUND BEAM

LINE OF OVERHANG ABOVE

LINE OF BALCONY ABOVE

BEAR STAIRS ON WALL

TIMBER FALSE BEAMS


STEEL FRAMING IN WINDOW BY OTHERS


6"x16"x5/8" STEEL LINTLE

SEE DETAIL K/16

HOUSE SECTION

Paquette
upper level

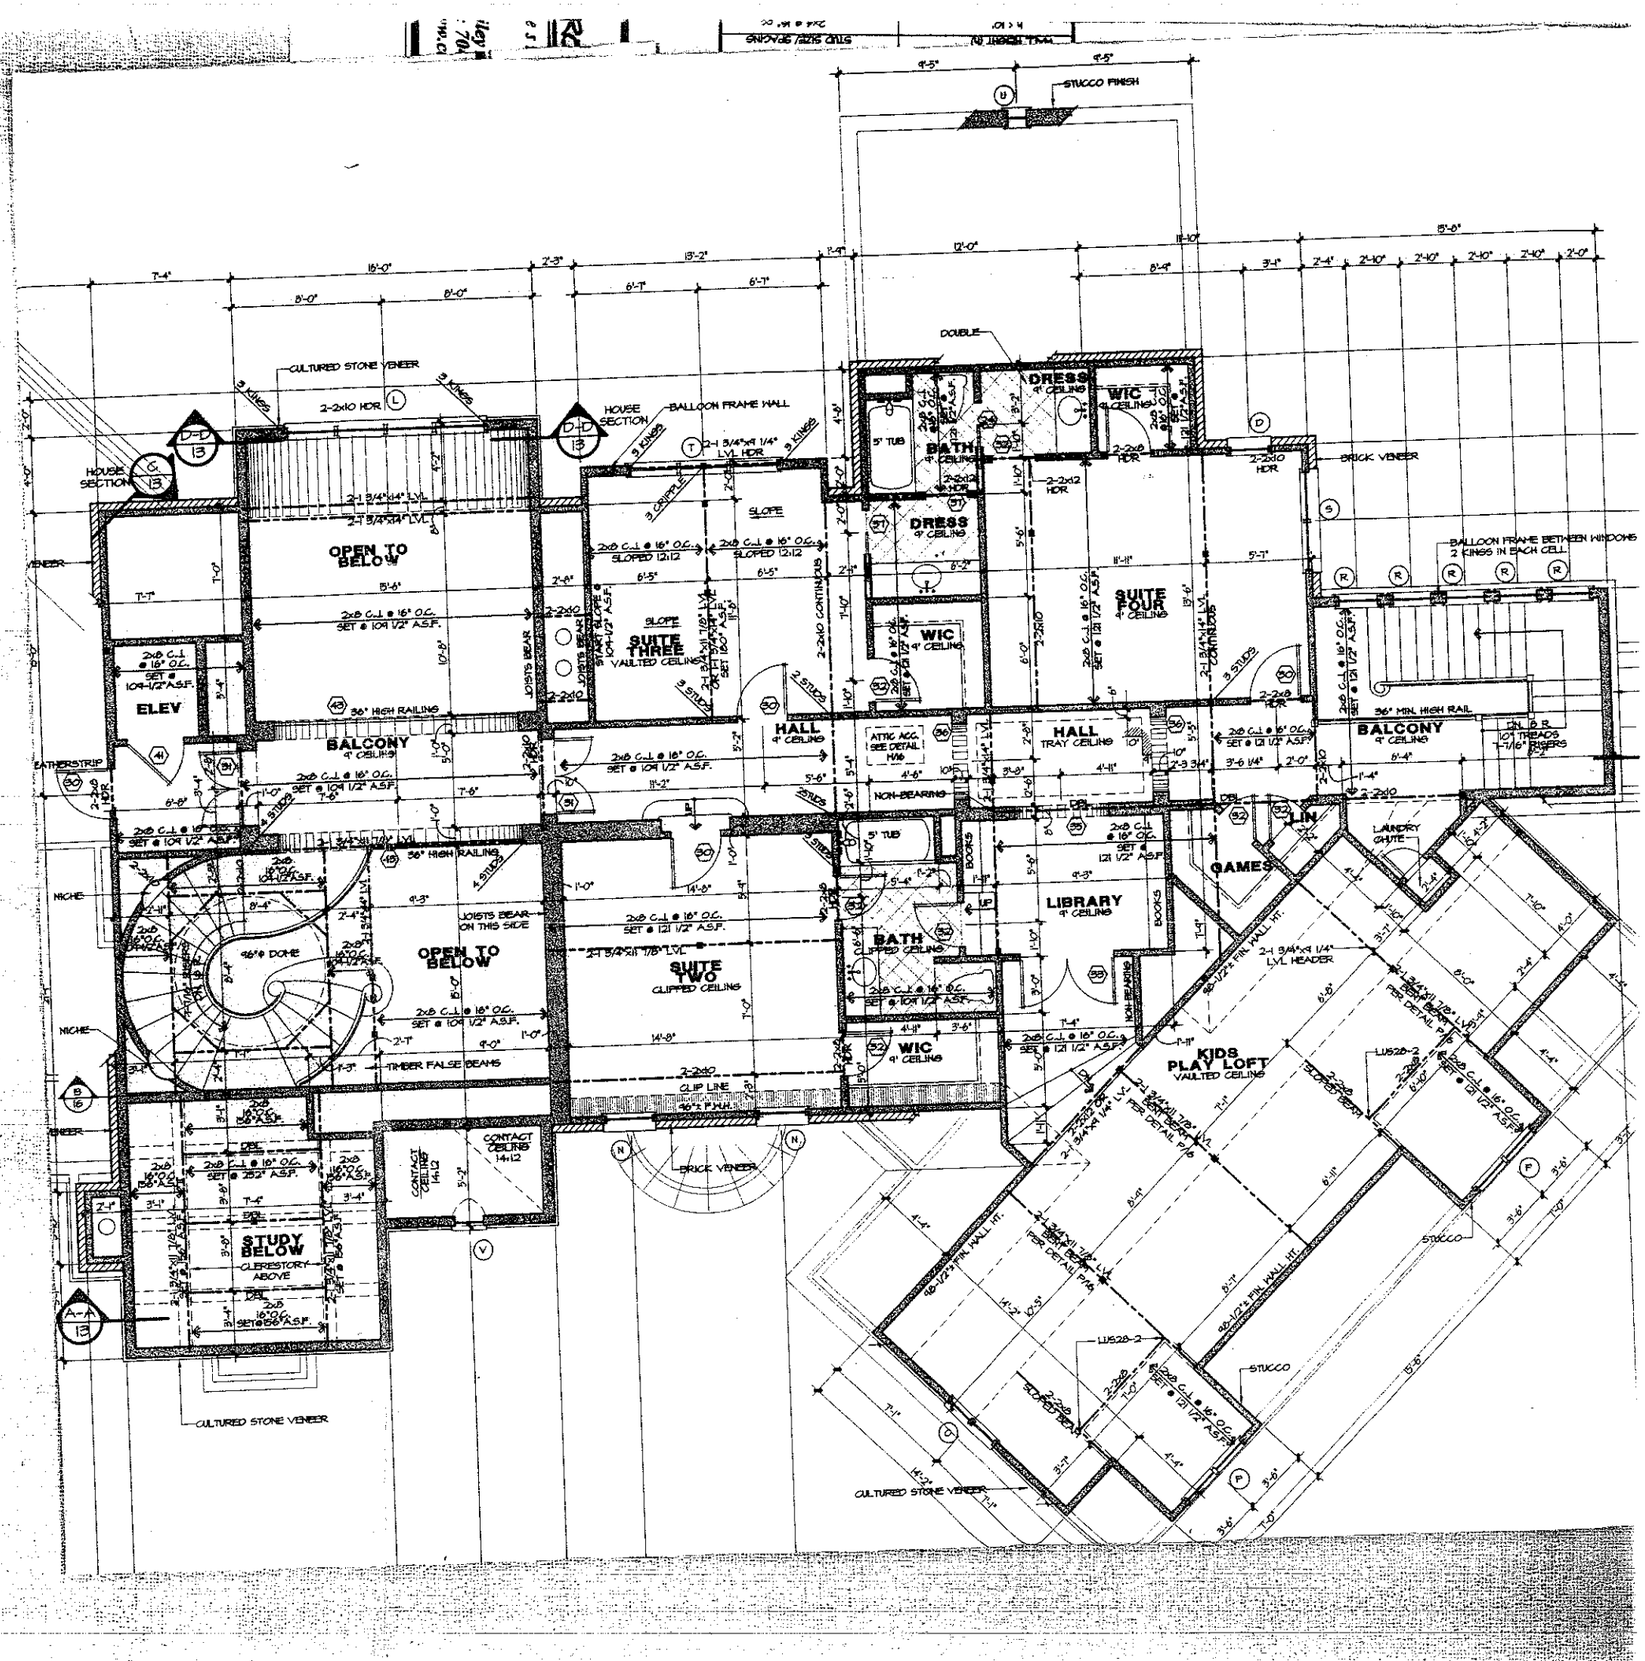

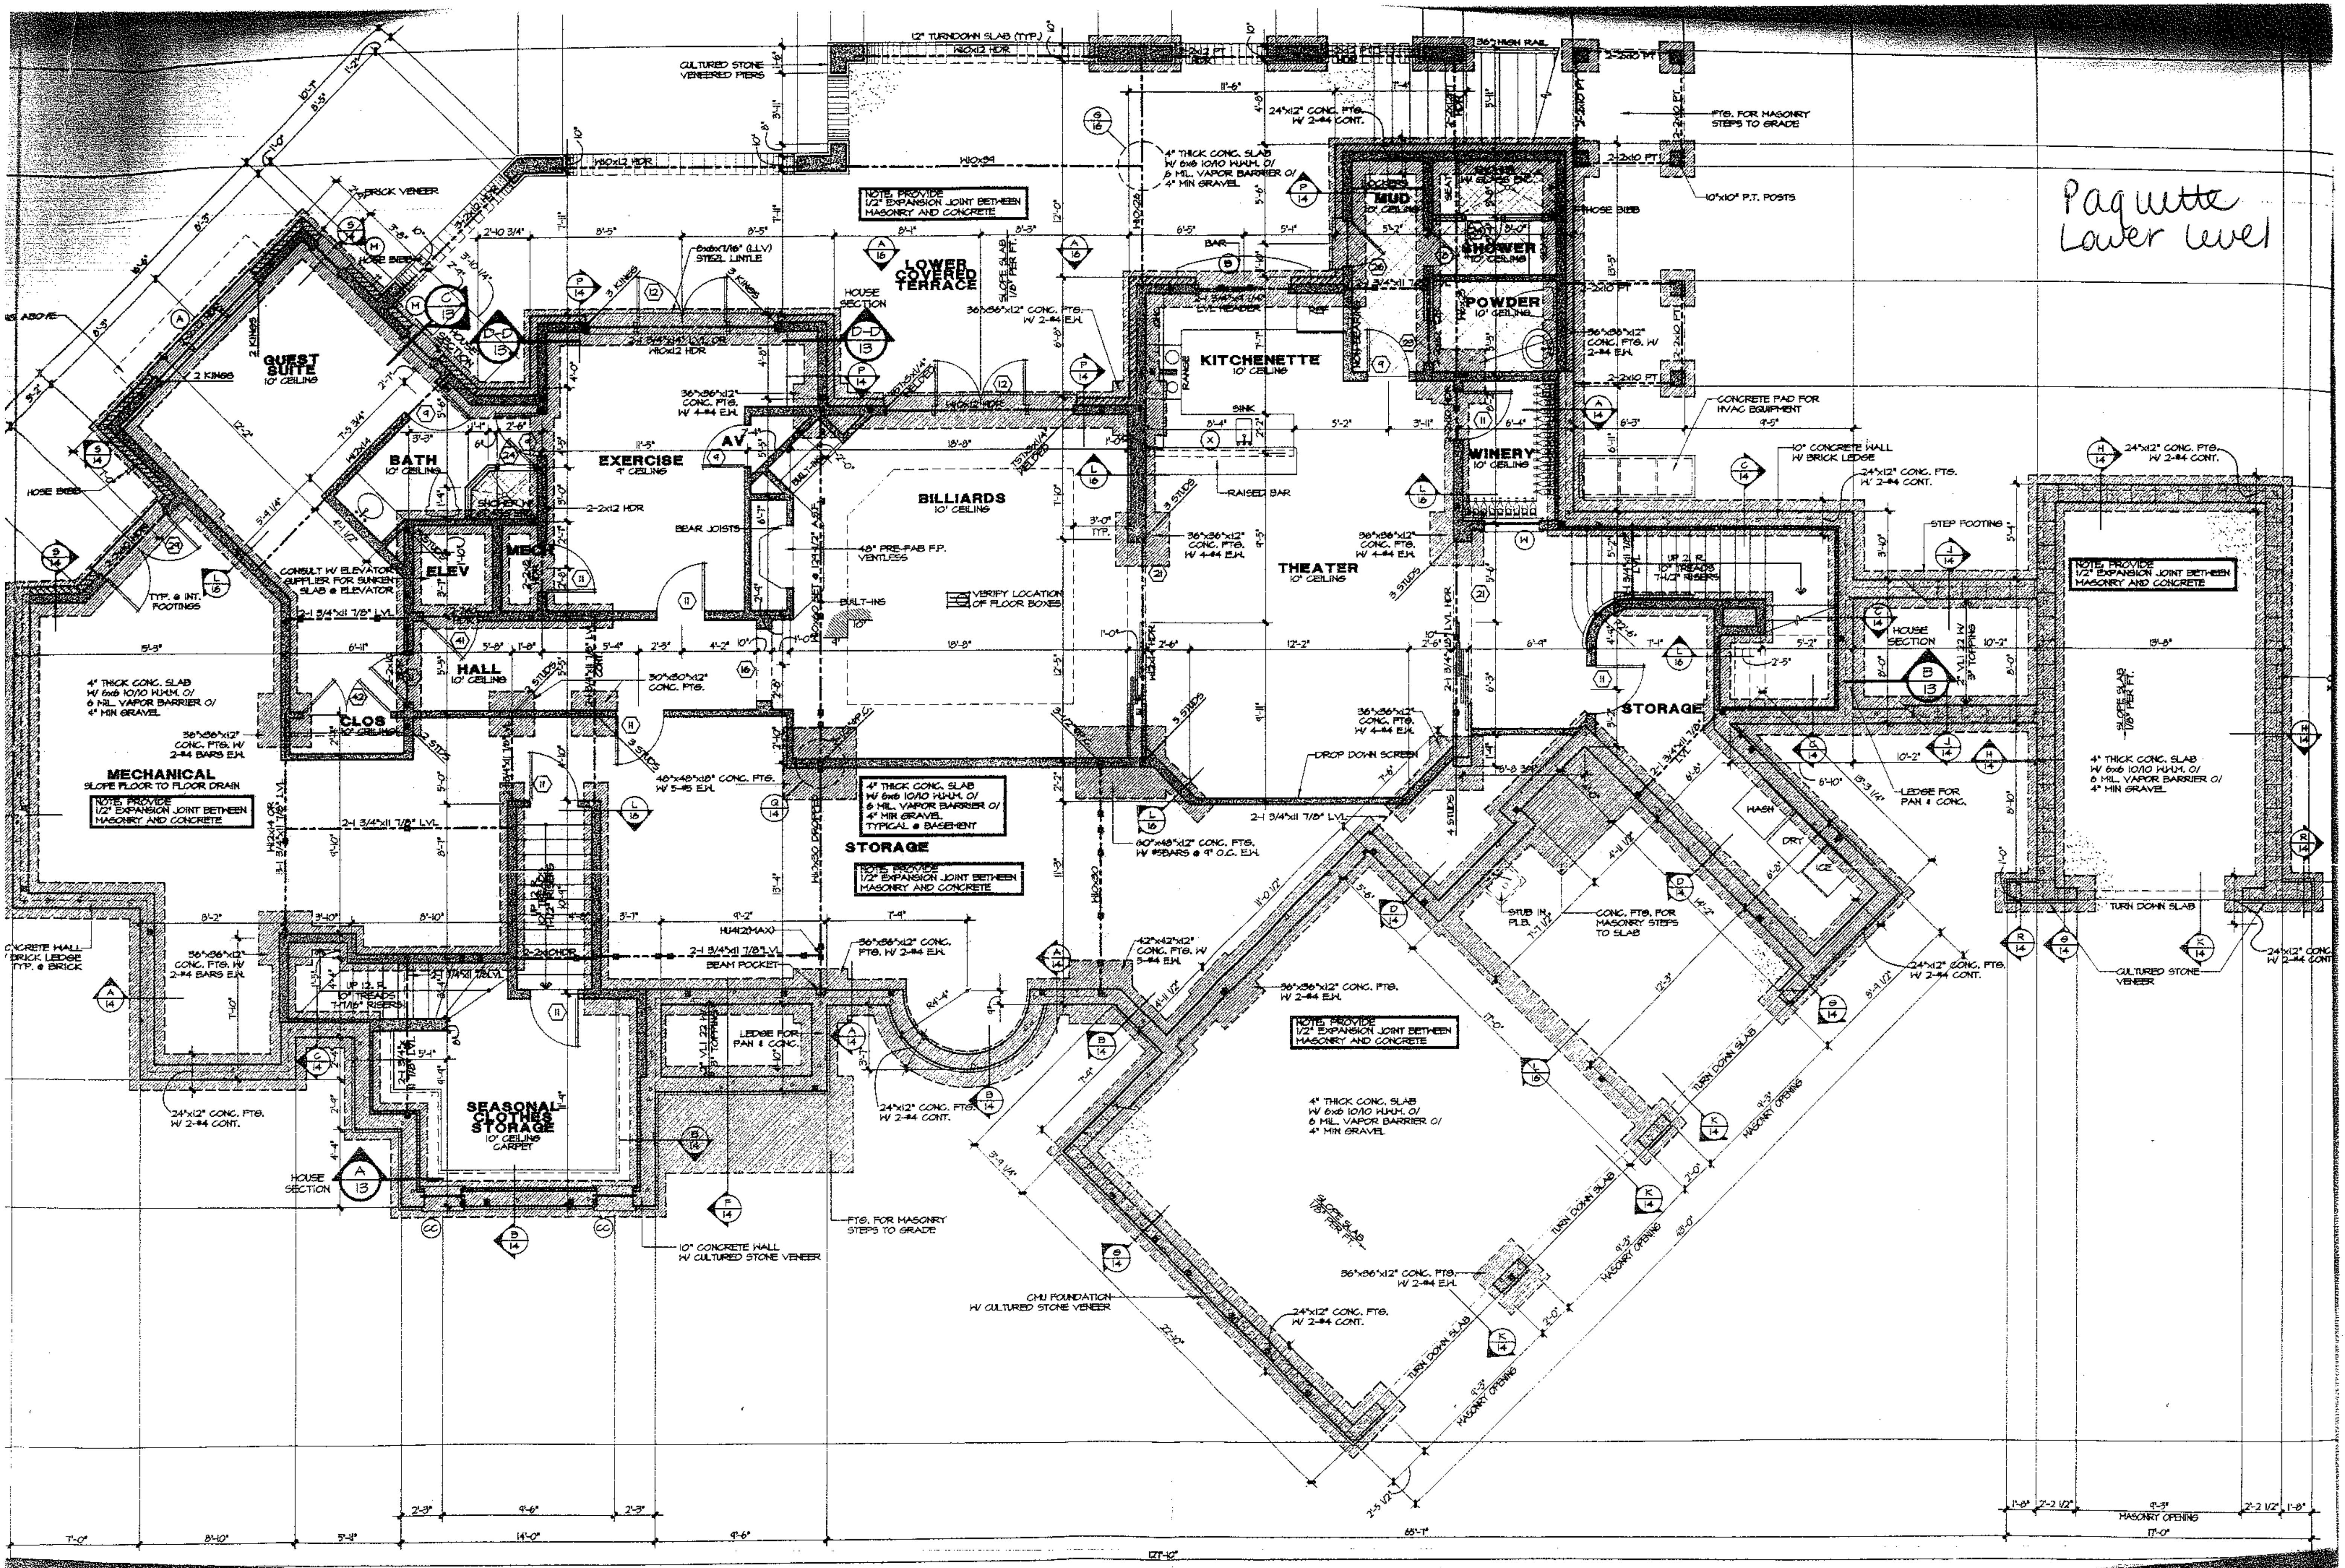

Paquette Lower Level
GUEST SUITE
10' CEILING
BATH
10' CEILING
EXERCISE
9' CEILING
AV
ELEV
MECH
HALL
10' CEILING
CLOS
10' CEILING
MECHANICAL
SLOPE FLOOR TO FLOOR DRAIN
NOTE: PROVIDE 1/2" EXPANSION JOINT BETWEEN MASONRY AND CONCRETE
4" THICK CONC. SLAB W/ 6x6 10/10 W.W.M. O/ 6 MIL. VAPOR BARRIER O/ 4" MIN GRAVEL
LOWER COVERED TERRACE
SLOPE SLAB 1/8" PER FT.
BILLIARDS
10' CEILING
48" PRE-FAB F.P. VENTLESS
VERIFY LOCATION OF FLOOR BOXES
BUILT-INS
KITCHENETTE
10' CEILING
RANGE
SINK
REF
BAR
RAISED BAR
THEATER
10' CEILING
DROP DOWN SCREEN
MUD
10' CEILING
SHOWER
10' CEILING
POWDER
10' CEILING
WINERY
10' CEILING
HOSE BIBB
STORAGE
4" THICK CONC. SLAB W/ 6x6 10/10 W.W.M. O/ 6 MIL. VAPOR BARRIER O/ 4" MIN GRAVEL. TYPICAL @ BASEMENT
SEASONAL CLOTHES STORAGE
10' CEILING
CARPET
UP 12 R. 10" TREADS 7-7/16" RISERS
UP 21 R. 10" TREADS 7-1/2" RISERS
HOUSE SECTION
CULTURED STONE VENEERED PIERS
12" TURNDOWN SLAB (TYP.)
36" HIGH RAIL
FTG. FOR MASONRY STEPS TO GRADE
10"x10" P.T. POSTS
CONCRETE PAD FOR HVAC EQUIPMENT
10" CONCRETE WALL W/ BRICK LEDGE
24"x12" CONC. FTG. W/ 2-#4 CONT.
STEP FOOTING
LEDGE FOR PAN & CONC.
WASH
DRY
ICE
STUB IN PLB.
CONC. FTG. FOR MASONRY STEPS TO SLAB
TURN DOWN SLAB
MASONRY OPENING
CMU FOUNDATION W/ CULTURED STONE VENEER
CULTURED STONE VENEER
10" CONCRETE WALL W/ CULTURED STONE VENEER
CONSULT W/ ELEVATOR SUPPLIER FOR SUNKEN SLAB @ ELEVATOR
TYP. @ INT. FOOTINGS
CONCRETE WALL W/ BRICK LEDGE TYP. @ BRICK
BRICK VENEER
BEAM POCKET
BEAR JOISTS
6x6x7/16" (LLV) STEEL LINTLE
127'-10"
65'-7"