
THIS IS TO CERTIFY TH__ ON THE 10th DAY OF Aug. 200_ I, SURVEYED THE PROPERTY SHOWN ON THIS PLAT, AND THAT THE TITLE LINES AND THE WALLS OF THE BUILDINGS IF ANY ARE SHOWN HEREON.

SIGNED Bobby J Raye REGISTERED SURVEYOR

BOBBY J. RAYE
N.C.R.L.S.
627 EASTWAY DRIVE
CHARLOTTE, NC 28205

NORTH CAROLINA PROFESSIONAL SEAL L1108 LAND SURVEYOR BOBBY J. RAYE

Addition is a pavillion w/kitchen - per Eric Skylar 12-20-13

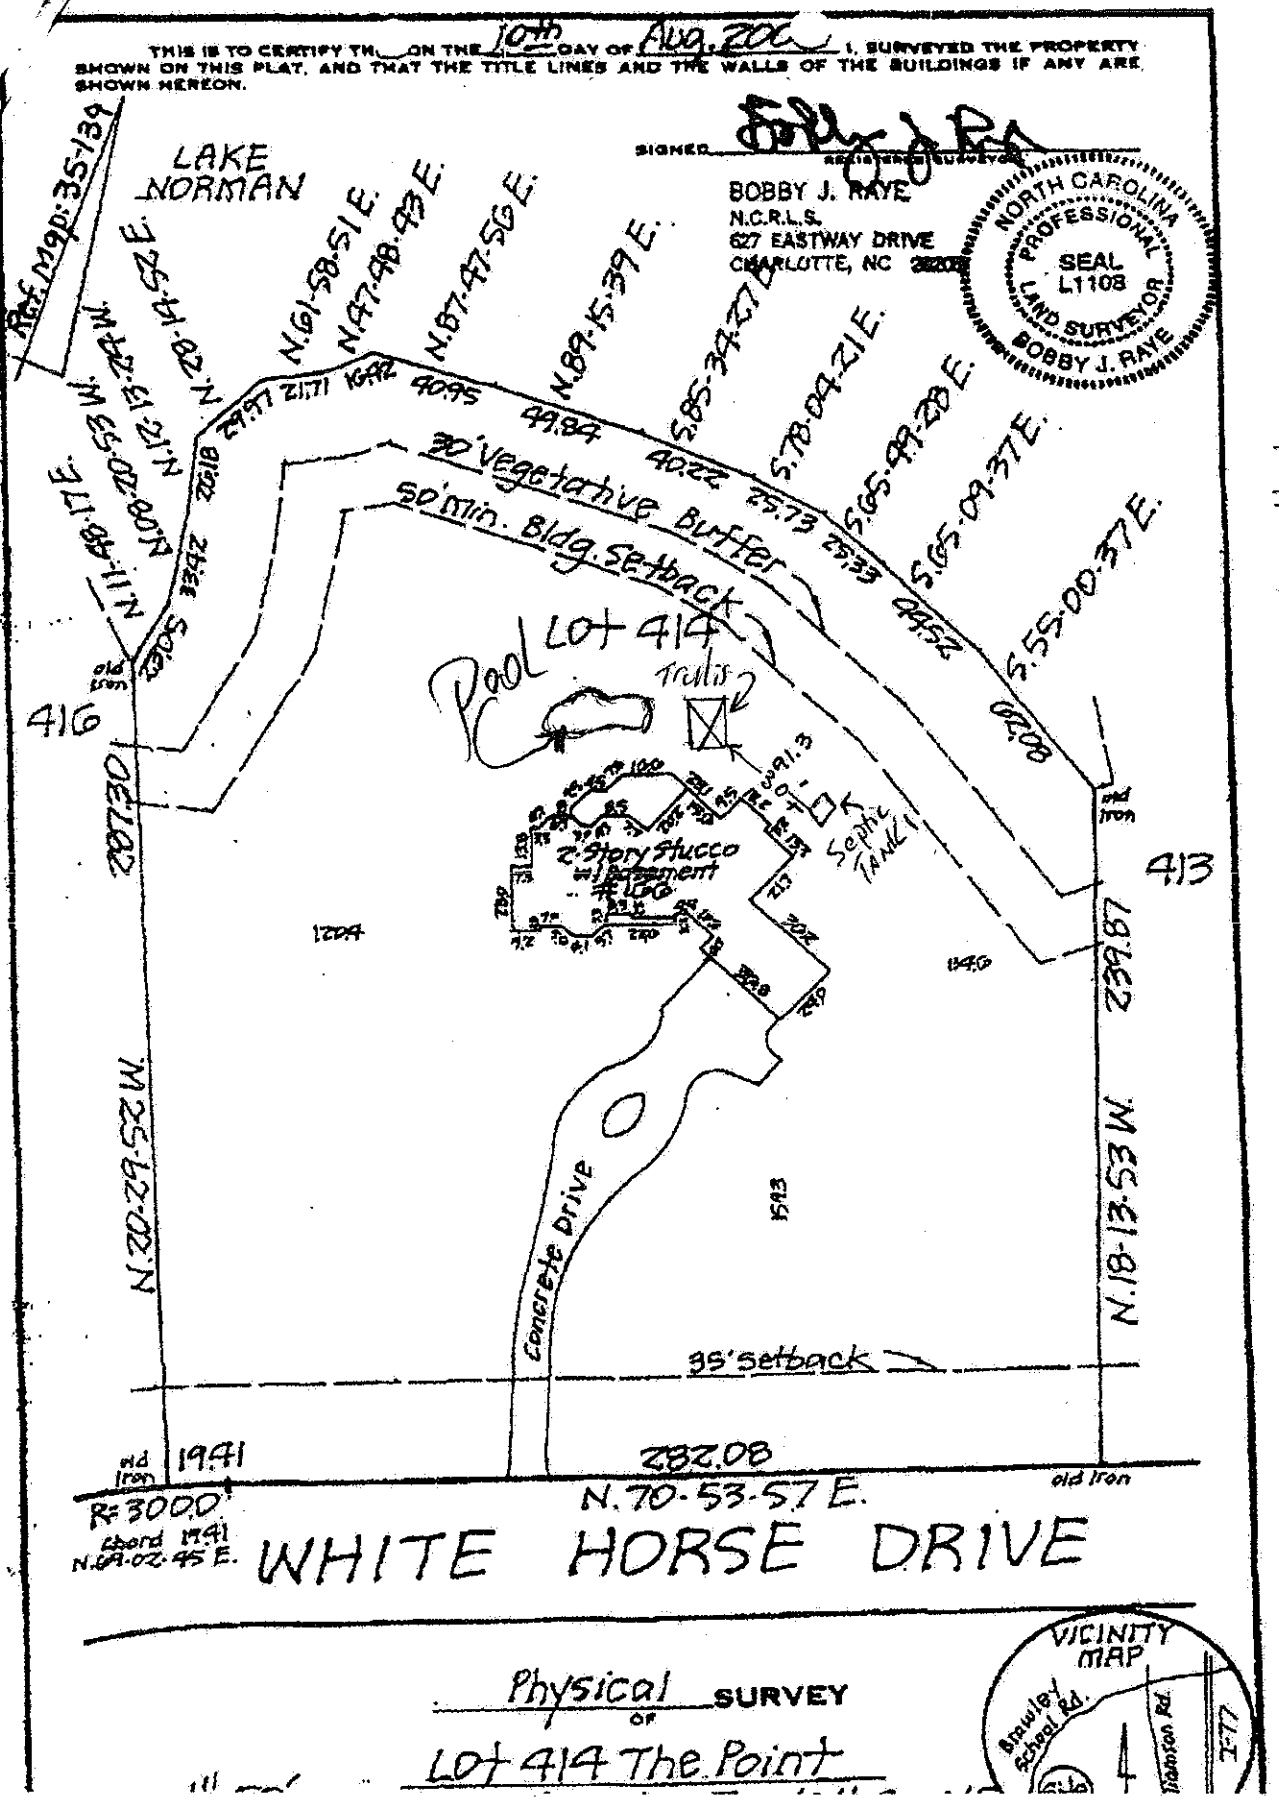

Physical SURVEY
OF
LOT 414 The Point