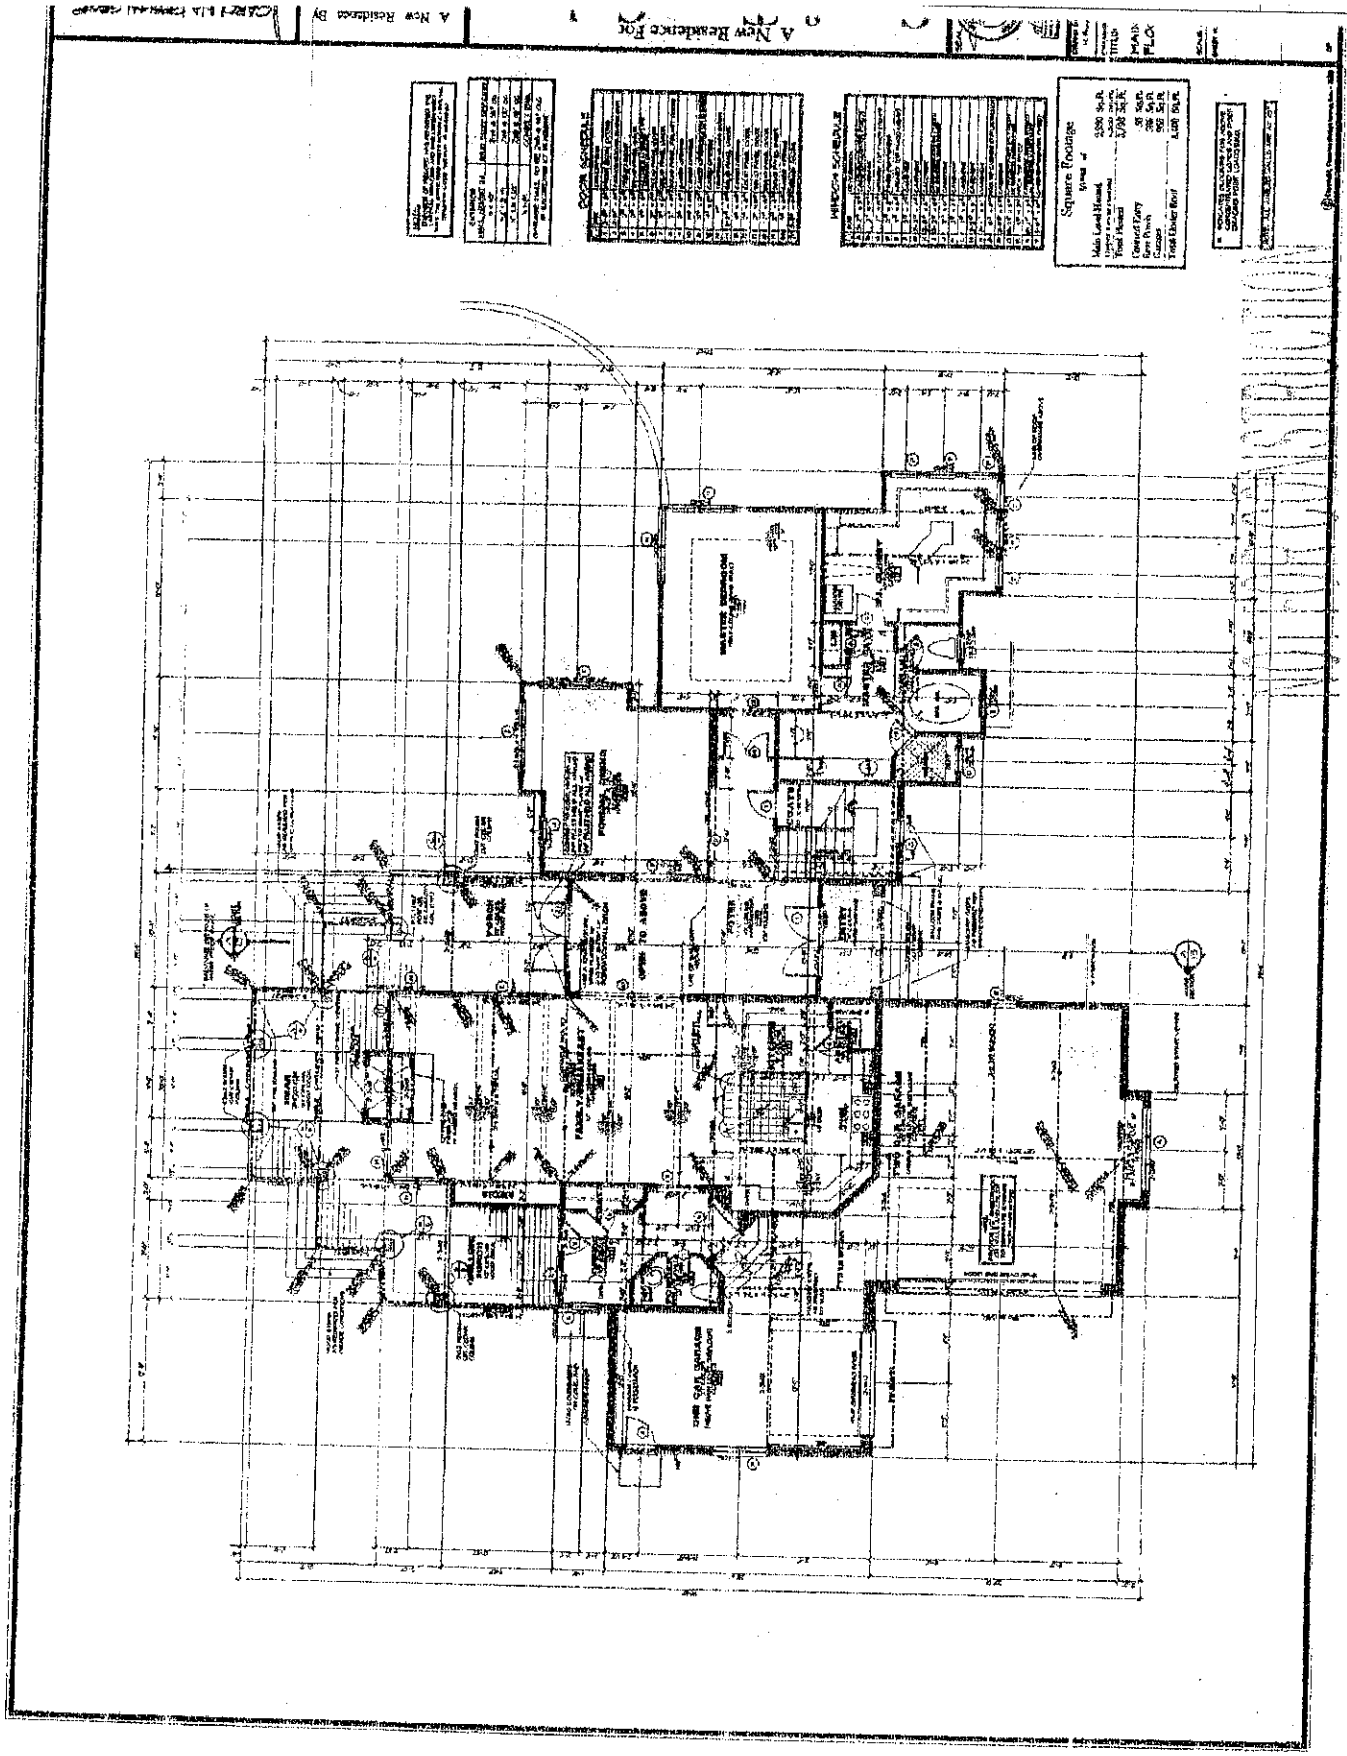
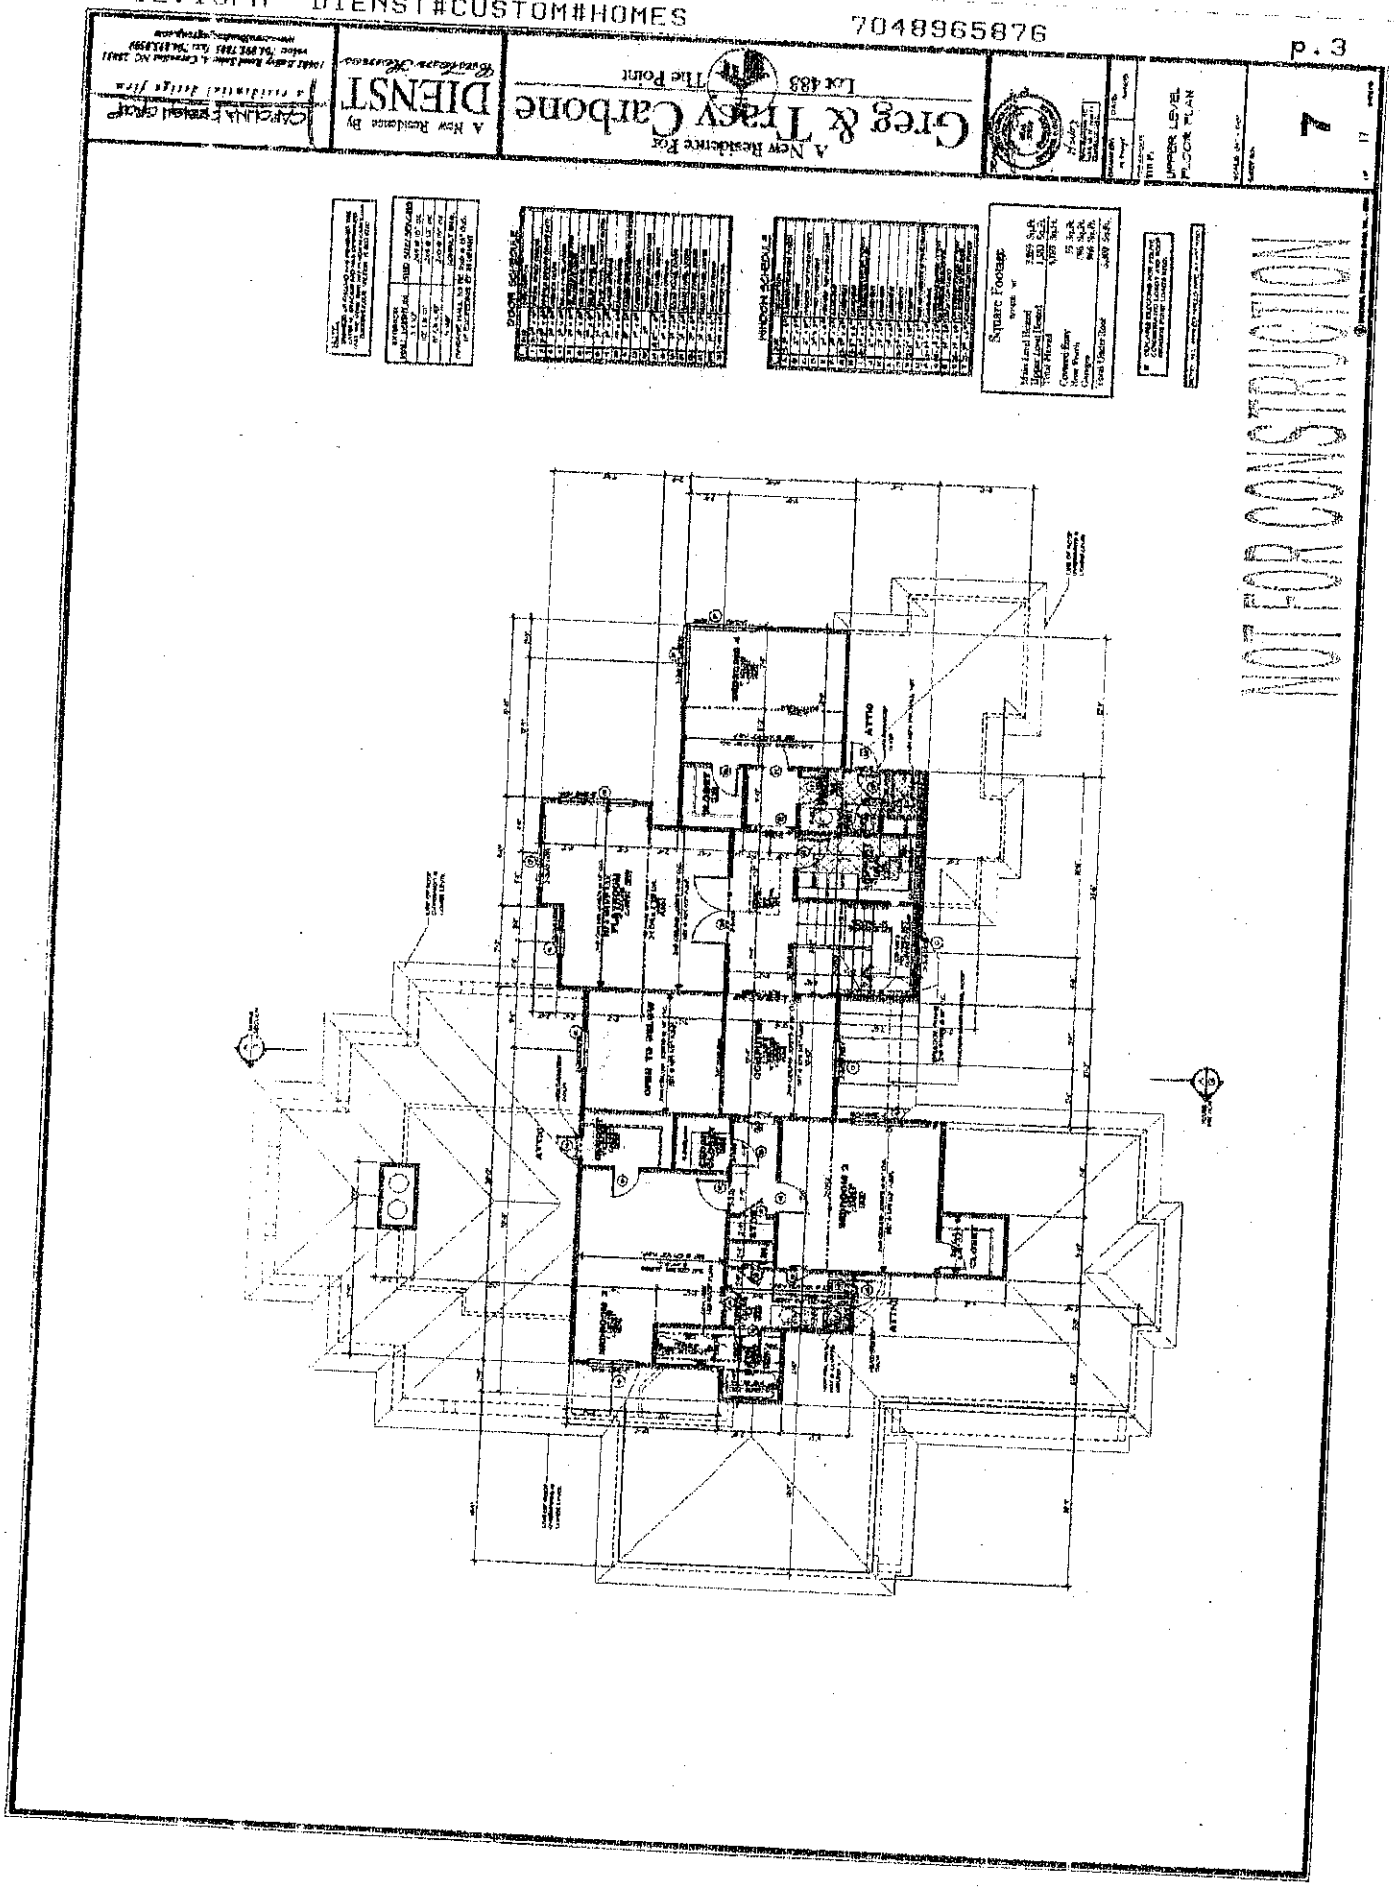



A New Residence For
Greg & Tracy Carbone
Lot 183 Tide Point
A New Residence by
DIENST
UPPER LEVEL FLOOR PLAN
7
Square Footage
ATTIC
ATTIC