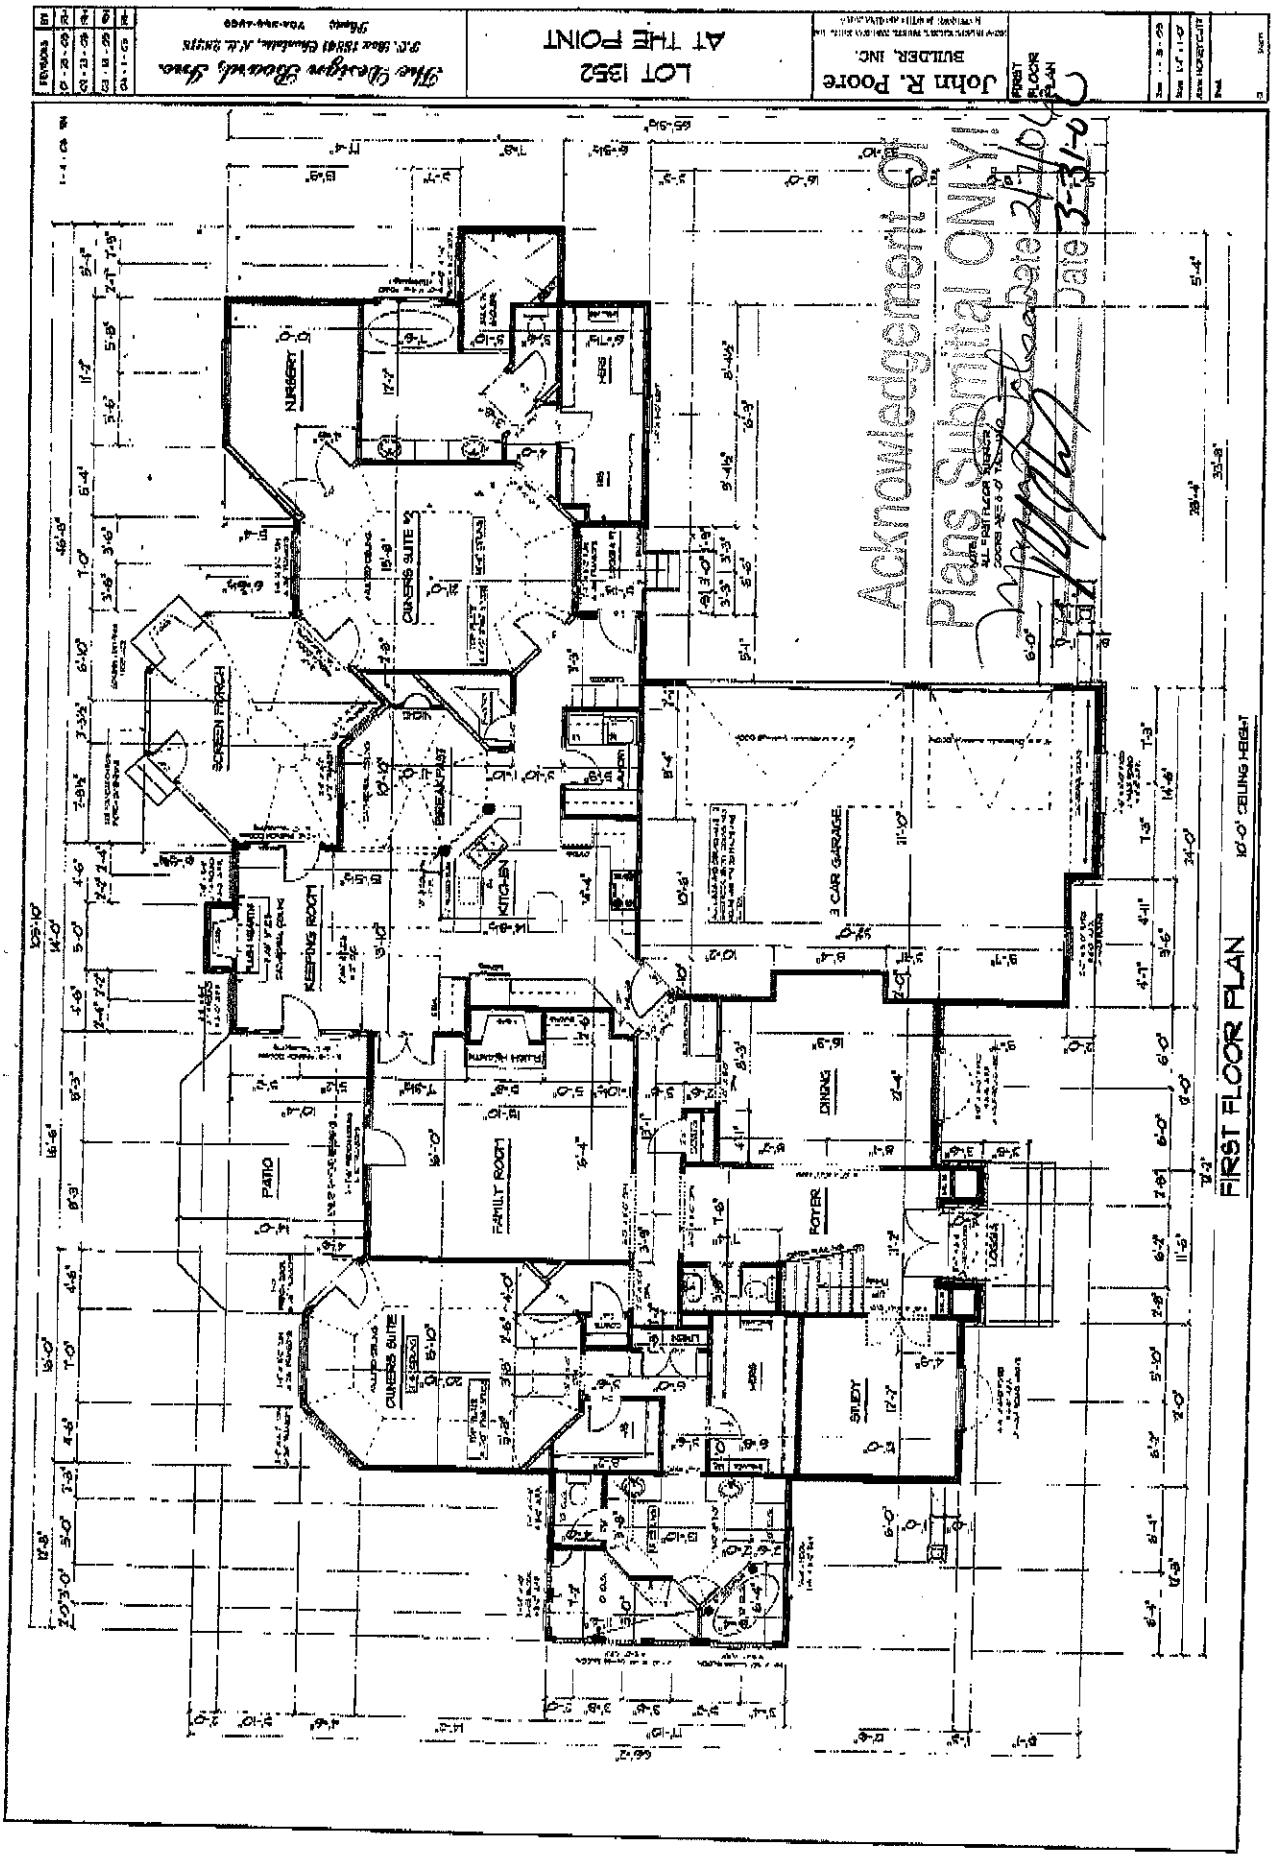
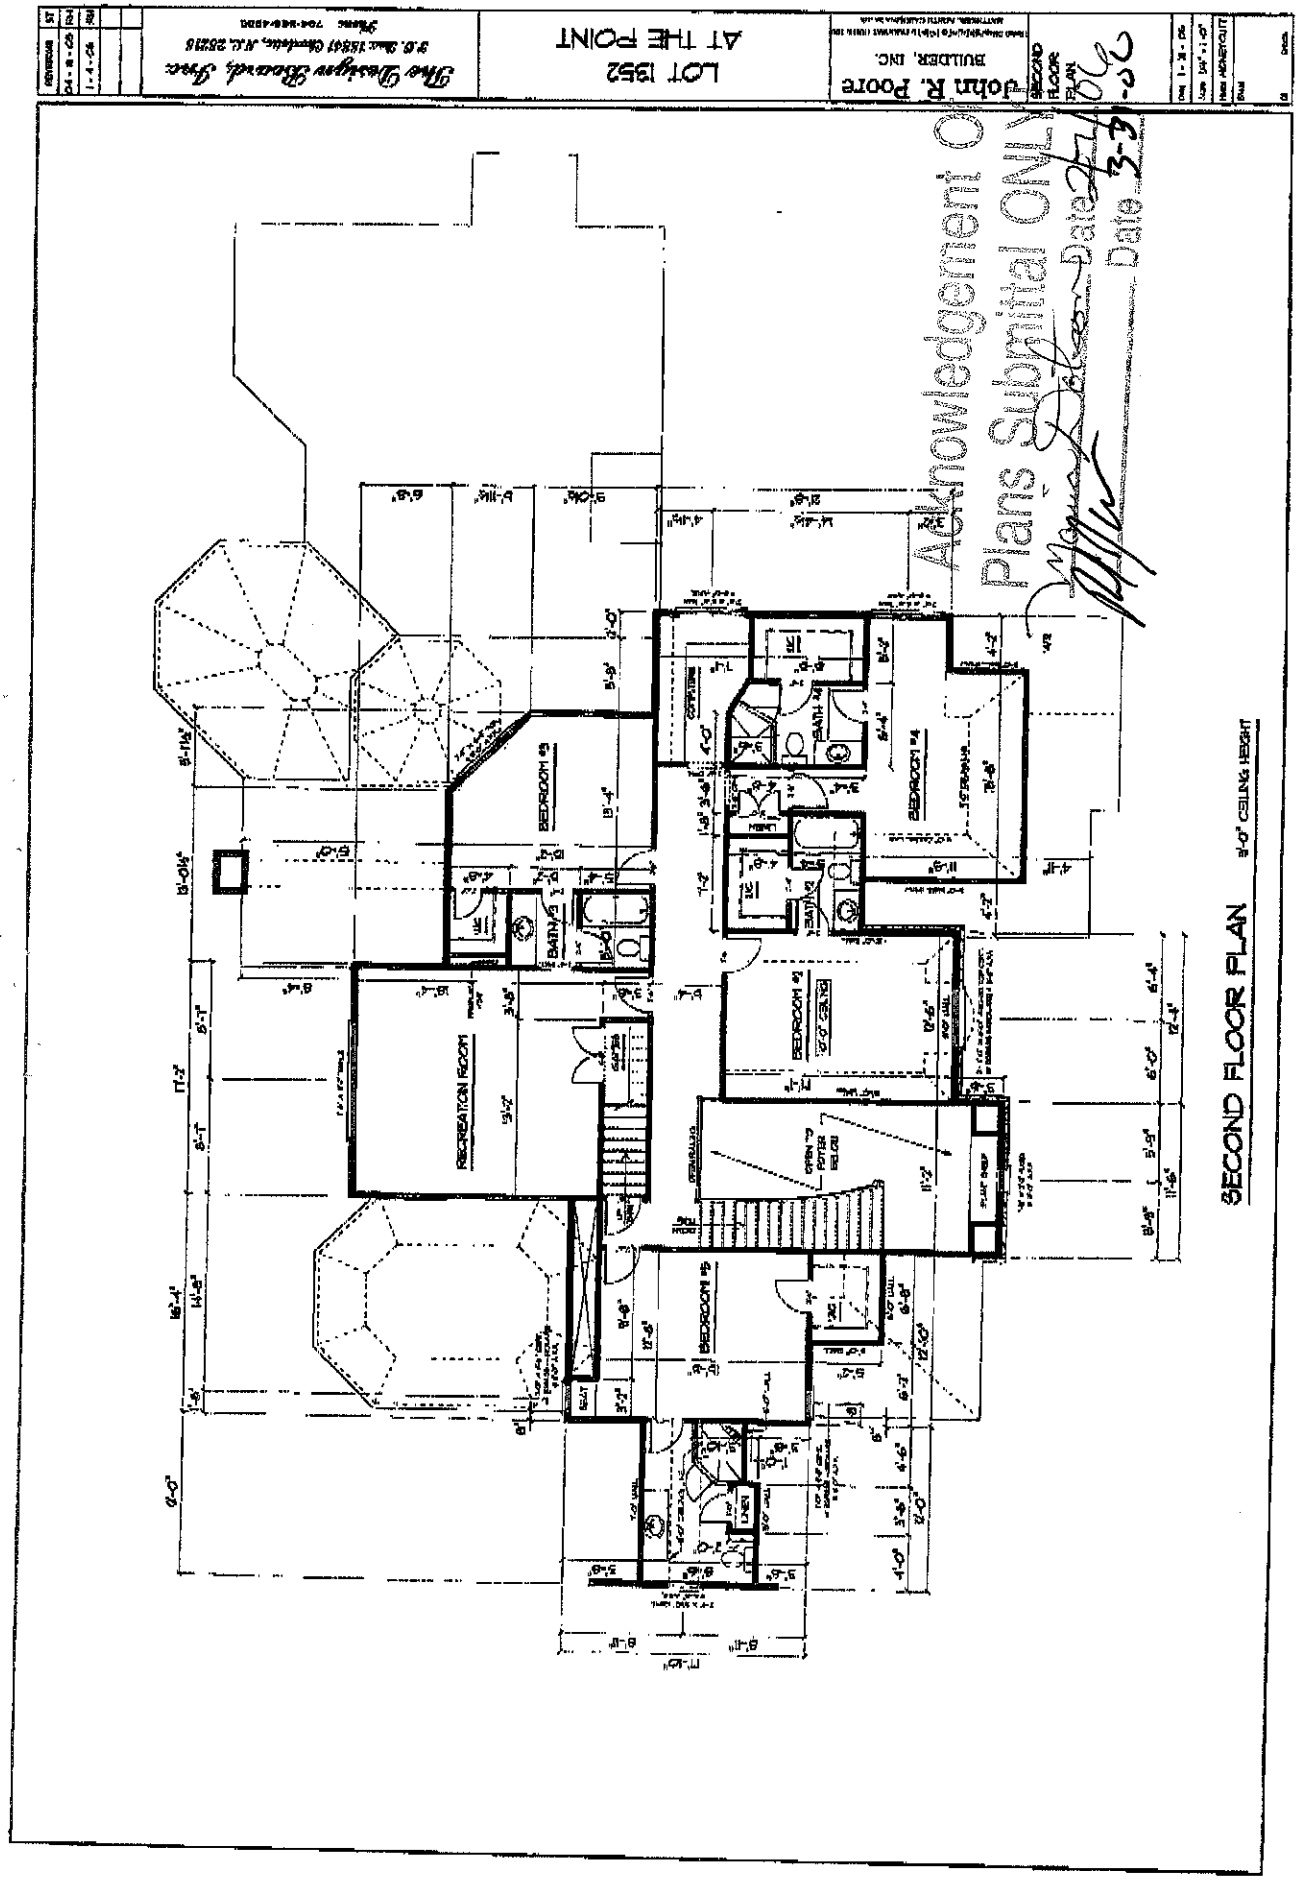

Acknowledgment of
Plans Submitted ONLY
Date 3-31-06
LOT 1352
AT THE POINT
John R. Poore
BUILDER, INC.
FIRST FLOOR PLAN
FIRST FLOOR PLAN
10'-0" CEILING HEIGHT
NURSERY
OWNERS SUITE
SCREEN PORCH
BREAKFAST
KITCHEN
KEEPING ROOM
3 CAR GARAGE
DINING
FOYER
FAMILY ROOM
PATIO
OWNERS SUITE
SHLEDY


LOT 1352
AT THE POINT
John R. Poore
BUILDER, INC.
SECOND FLOOR PLAN
Plans Submitted ONLY
Acknowledgement of
Date 3-31-06
SECOND FLOOR PLAN
9'-0" CEILING HEIGHT
BEDROOM #3
BEDROOM #4
BEDROOM #5
RECREATION ROOM
OPEN TO FOYER BELOW