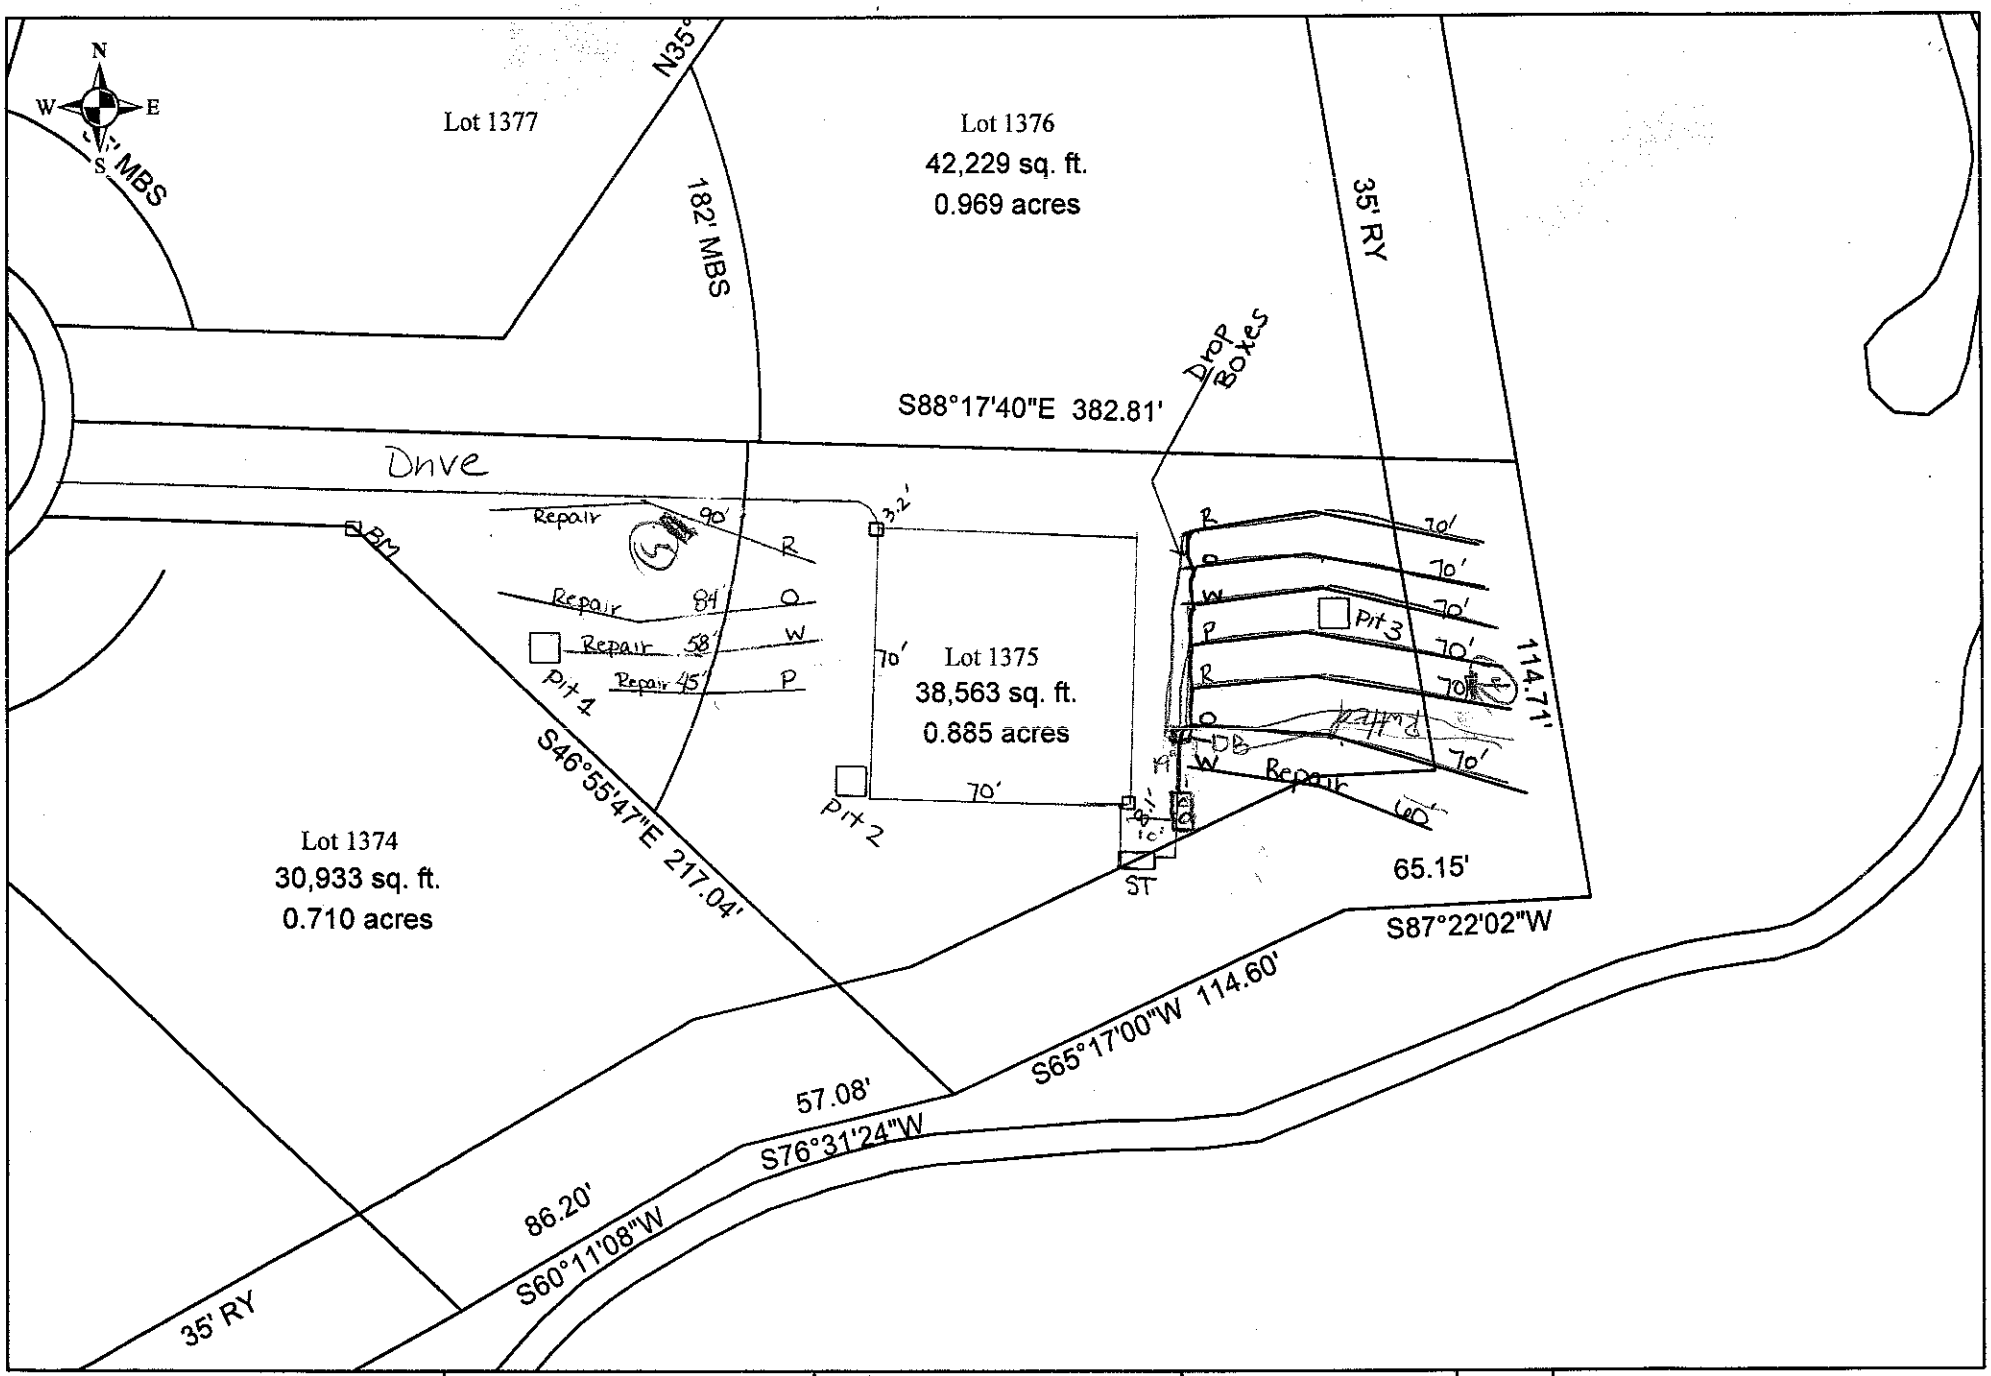


Scale: 1 inch equals 50 feet	S&ME ENVIRONMENTAL SERVICES · ENGINEERING · TESTING	The Pointe Phase 13	FIGURE
Drawn by: JBP		Lot 1375	1
Reviewed by: P_P		Iredell County, NC	
Date: July, 2005			