
PRELIMINARY PLAT NOT
FOR RECORDATION, SALES
OR CONVEYANCES

THE POINT

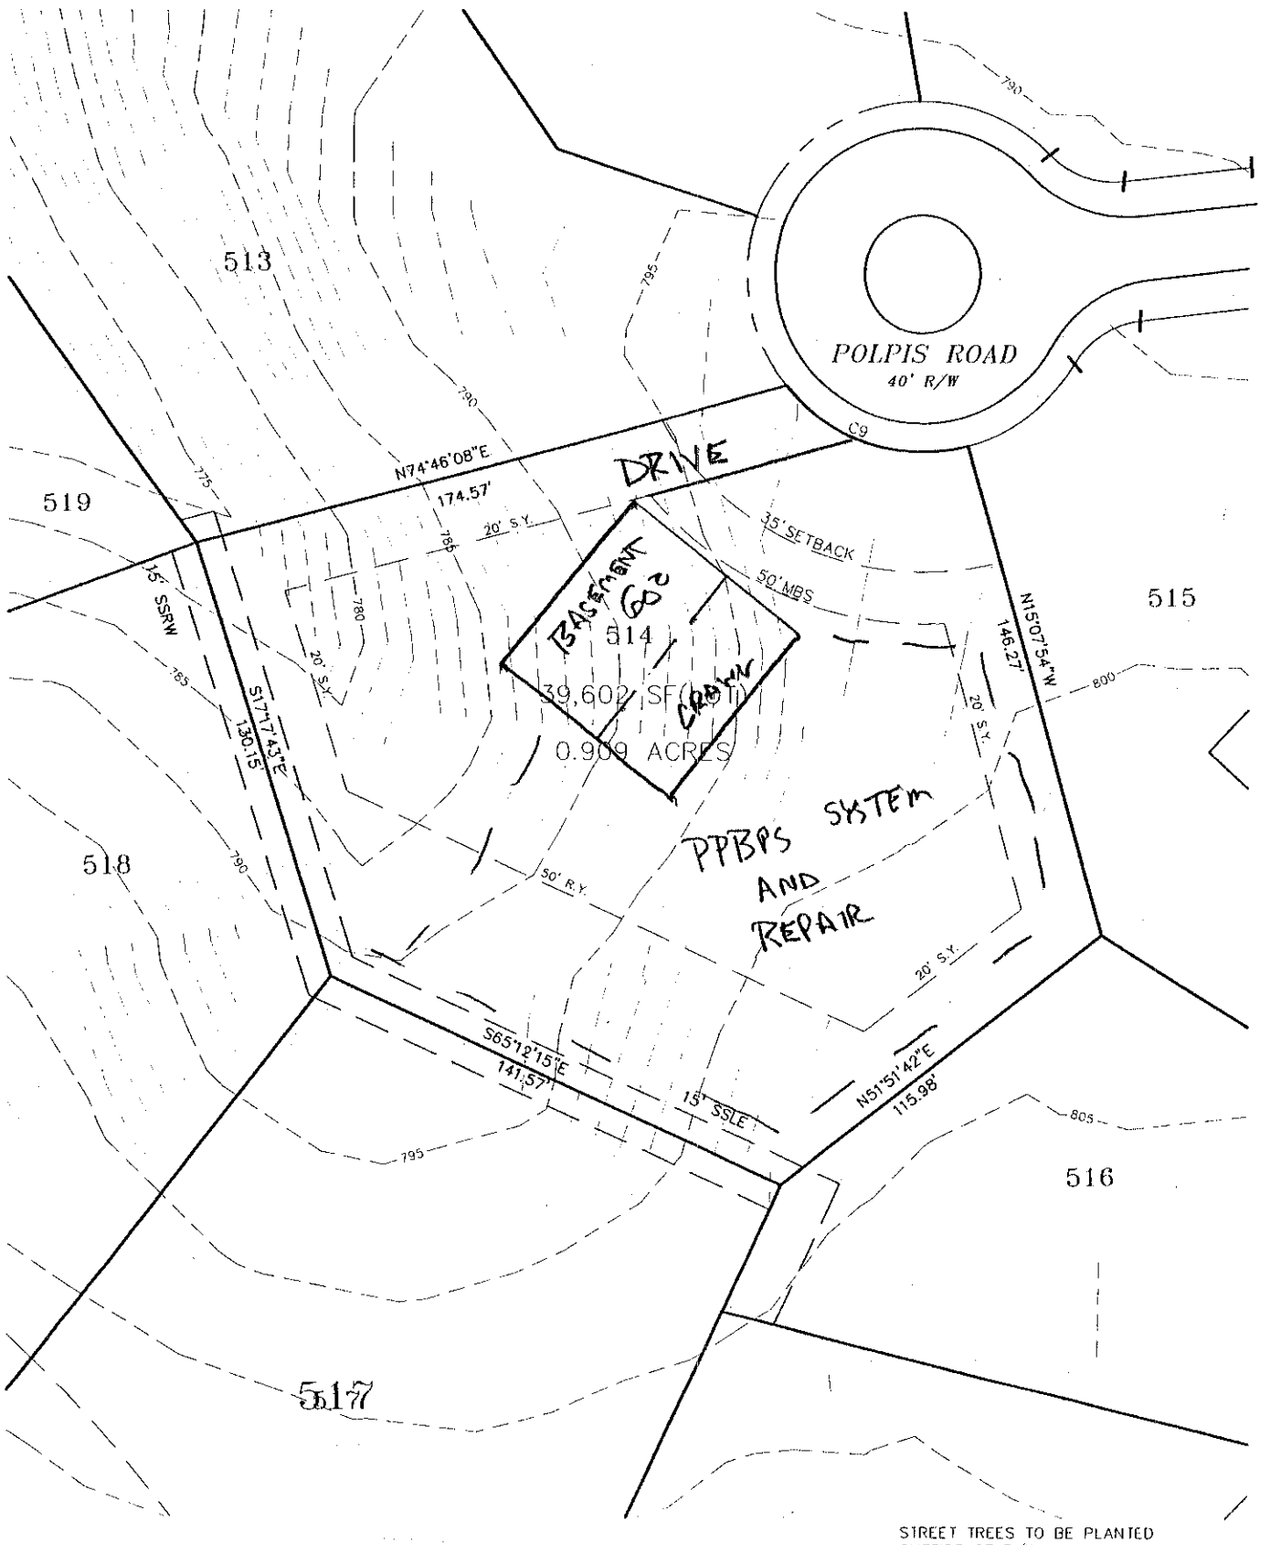

STREET TREES TO BE PLANTED
OUTSIDE OF R/W

CURVE TABLE					
CURVE	RADIUS	LENGTH	BEARING	CHORD	DELTA
C9	50.00'	57.55'	S72°09'28"E	54.43'	65°56'51"

"Prior to constructing any pier, structure or other improvement within any pier zone shown on this plat, a permit must be obtained by the applicable lot owner from Duke Energy Corporation in accordance with the terms of the applicable Lot Purchase and Sale agreement and the Declaration of Covenants, Conditions and Restrictions for The Point."

LEGEND
R/W = RIGHT-OF-WAY
SSRW = SEWER R/W
MBS = MINIMUM BUILDING SETBACK
S.Y. = SIDE YARD
R.Y. = REAR YARD
PDE = PUBLIC DRAINAGE EASEMENT
FPE = FLOOD PROTECTION ELEVATION

NORTH ORIENTED TO MB 27 PG 70

Piers may extend from the shore for a distance of 80 feet regardless of the water depth and may extend to a maximum length of 120 feet to achieve a water depth of 10 feet, measured at full pond. In no event may a pier extend more than 1/3 of the width of the cove in which it is located. The top decking of all piers must be at least 1 foot above the water surface at full pond.

PHASE 5 LOT #514

POLPIS ROAD

0.909 ACRE 39,602 (SF)

DESCRIPTION

1"=50'

7/8/99

NRMPH5LO1514.DWG

ESP ASSOCIATES, P.A.
engineering•surveying•planning
10915 Southern Loop Boulevard
Pineville, N.C. (704) 583-4949

BAR SCALE 1"=50'

0 25 50 100