ON-SITE WASTEWATER SECTION

COUNTY: _____

SOIL/SITE EVALUATION
for ON-SITE WASTEWATER SYSTEM

OWNER: _____ APPLICANT: _____

ADDRESS: _____ APPLICATION DATE: _____ DATE EVALUATED: _____

PROPOSED FACILITY: _____ PROPOSED DESIGN FLOW (.1949): _____ PROPERTY SIZE: _____

LOCATION OF SITE: 473 PROPERTY RECORDED: _____

WATER SUPPLY: ☐ Private ☐ Public ☐ Well ☐ Spring ☐ Other _____

EVALUATION METHOD: ☐ Auger Boring ☐ Pit ☐ Cut

TYPE OF WASTEWATER: ☐ Sewage ☐ Industrial Process ☐ Mixed

PROFILE #	.1940 LANDSCAPE POSITION/ SLOPE %	HORIZON DEPTH (IN.)	SOIL MORPHOLOGY (.1941) .1941 STRUCTURE/ TEXTURE	.1941 CONSISTENCE/ MINERALOGY	OTHER PROFILE FACTORS .1942 SOIL WETNESS/ COLOR	.1943 SOIL DEPTH	.1956 SAPRO CLASS	.1944 RESTR HORIZ	PROFILE CLASS & LTAR
1									
2		0-6	SCL	GR	FR				1
		6-40	LS	SAP	WS/GY/BR				
		40-48	SL	SAP	WS/GY/BR				3
3									
4									


DESCRIPTION	INITIAL SYSTEM	REPAIR SYSTEM
Available Space (.1945)		
System Type(s)		
Site LTAR		

OTHER FACTORS (.1946): _____

SITE CLASSIFICATION (.1948): _____

EVALUATED BY: _____

OTHER(S) PRESENT: _____

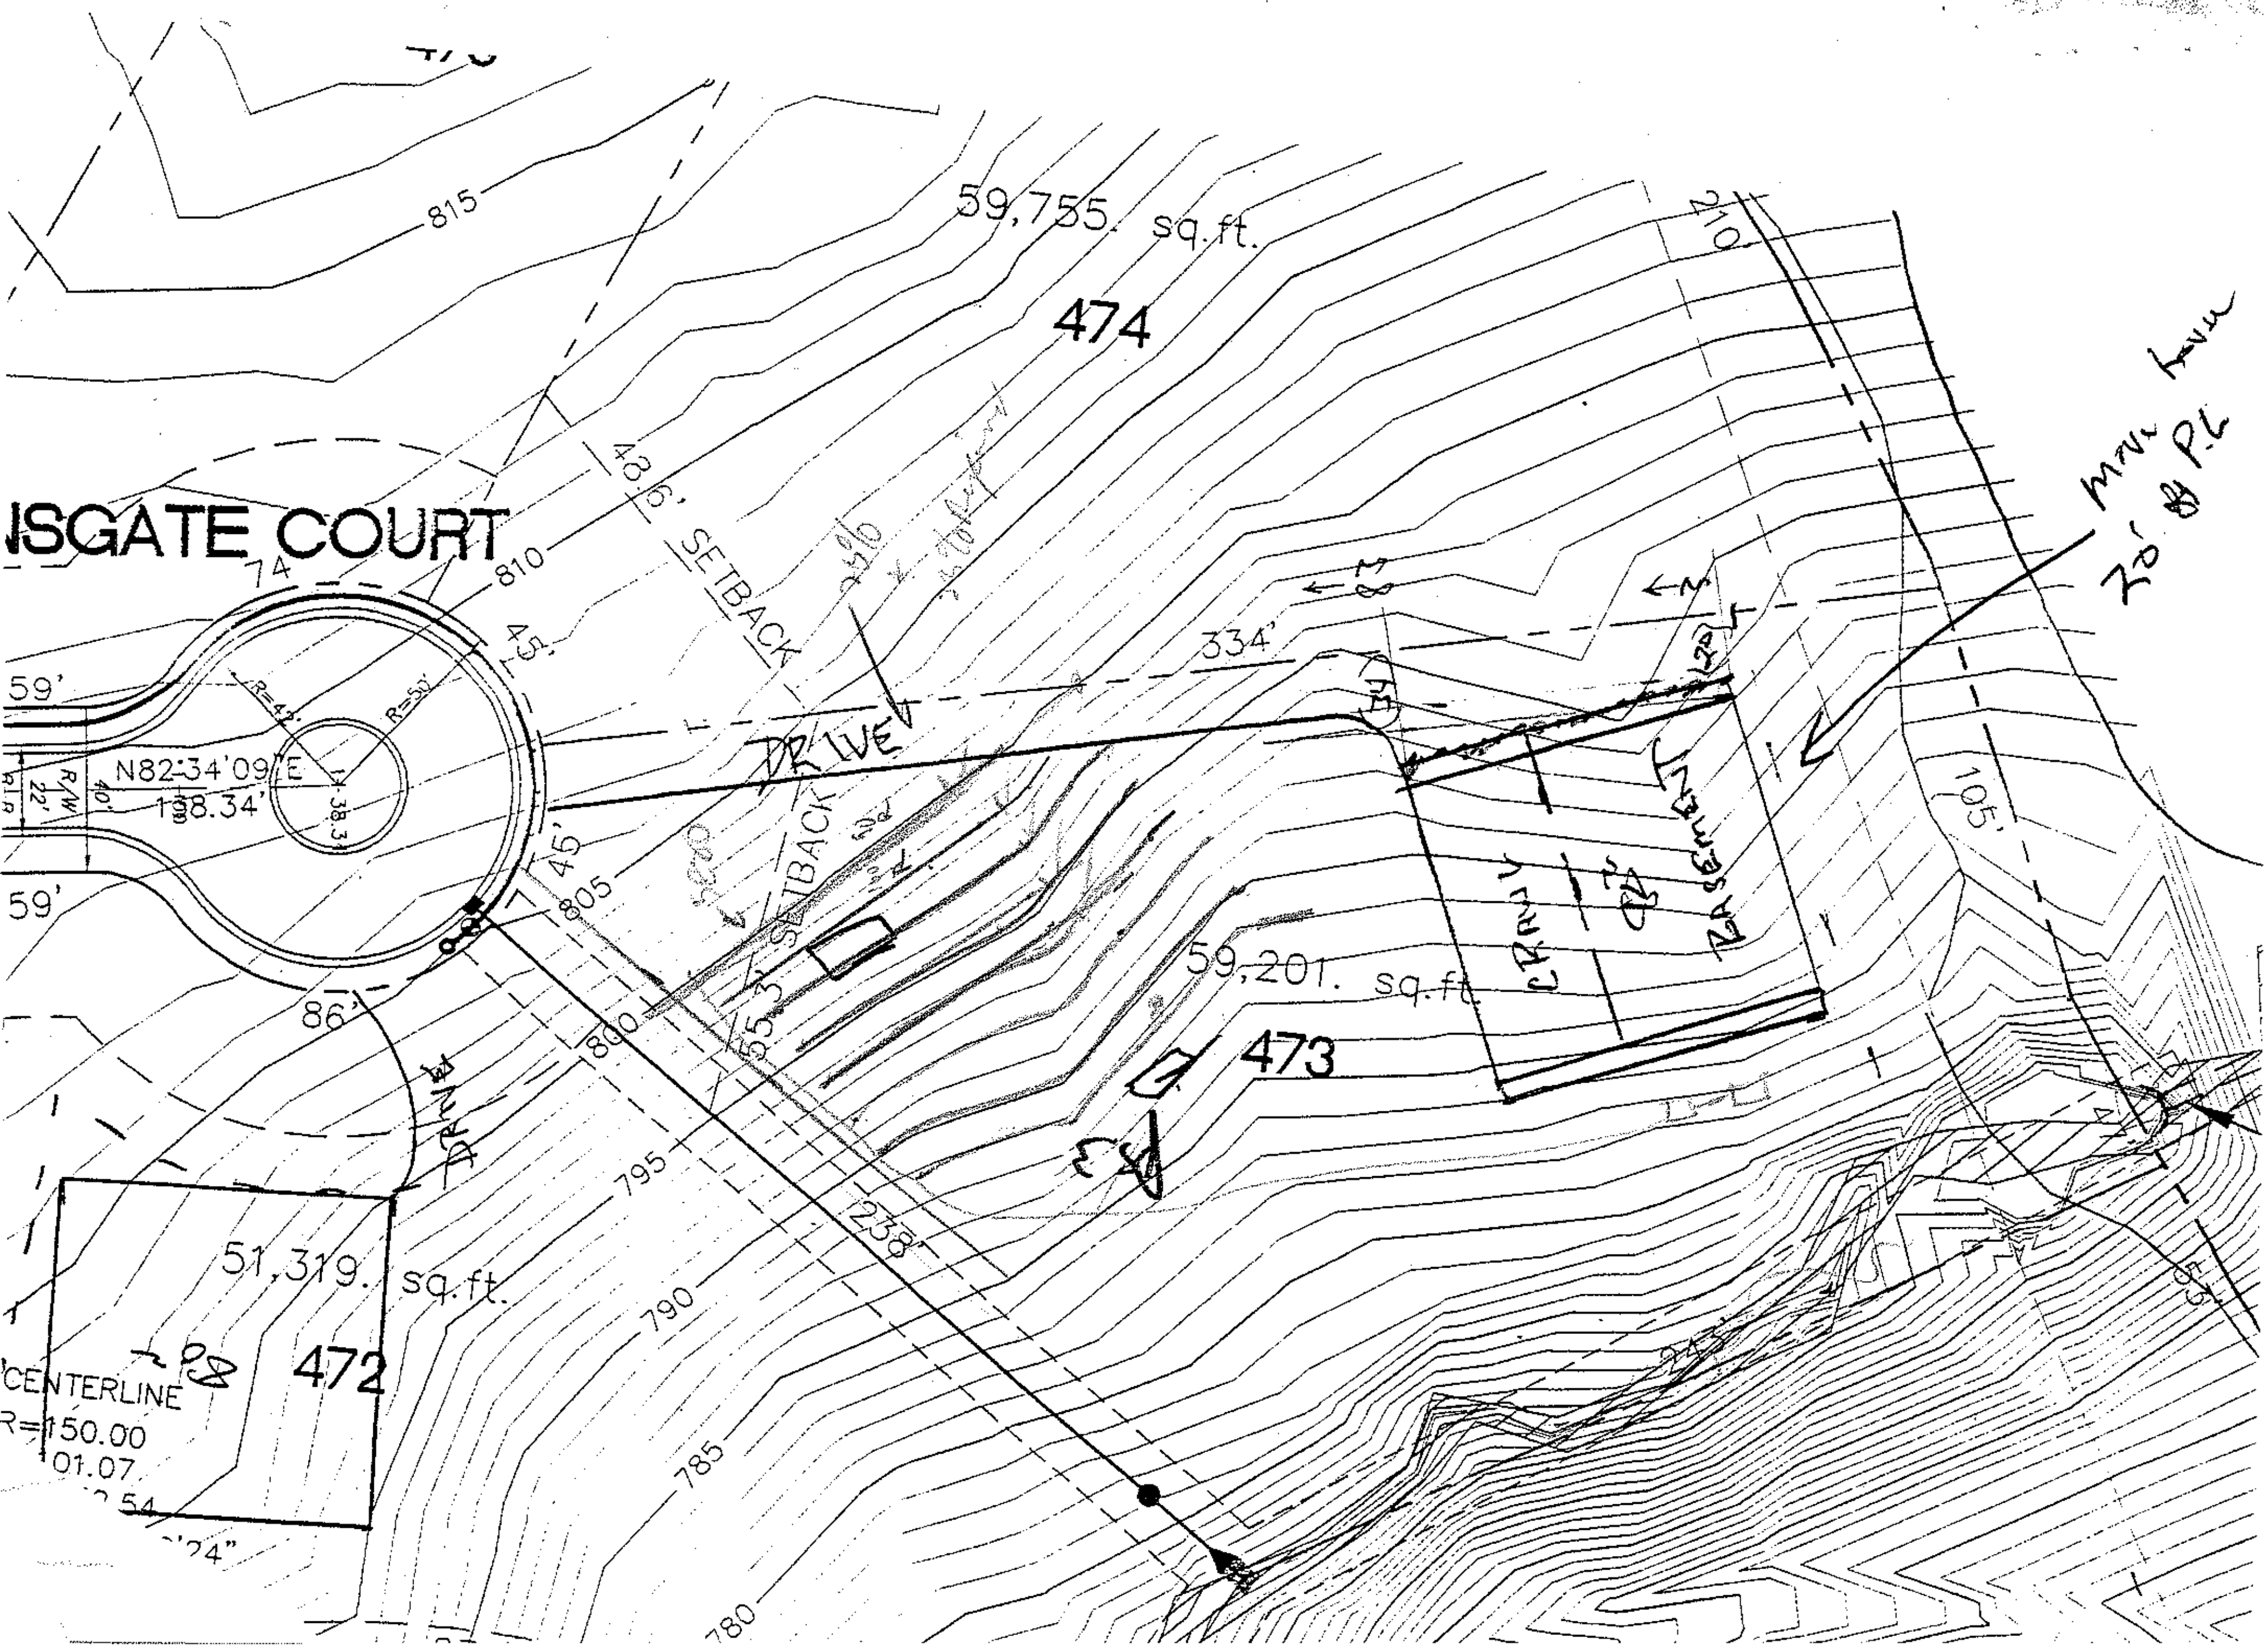

ISGATE COURT
59,755. sq.ft.
474
59,201. sq.ft.
473
51,319. sq.ft.
472
48.6' SETBACK
SETBACK
334'
238'
210'
105'
45'
45'
86'
59'
59'
N82°34'09"E
138.34'
R=42'
R=50'
R/W
40'
22'
815
810
805
800
795
790
785
780
CENTERLINE
R=150.00
DRIVE
DRIVE
CRAWL
BASEMENT