
"I CERTIFY THIS PLAT WAS DRAWN FROM AN ACTUAL SURVEY AND IS CORRECT AND TRUE TO THE BEST OF MY KNOWLEDGE."

PROFESSIONAL LAND SURVEYOR — 4164 LICENSE NO.

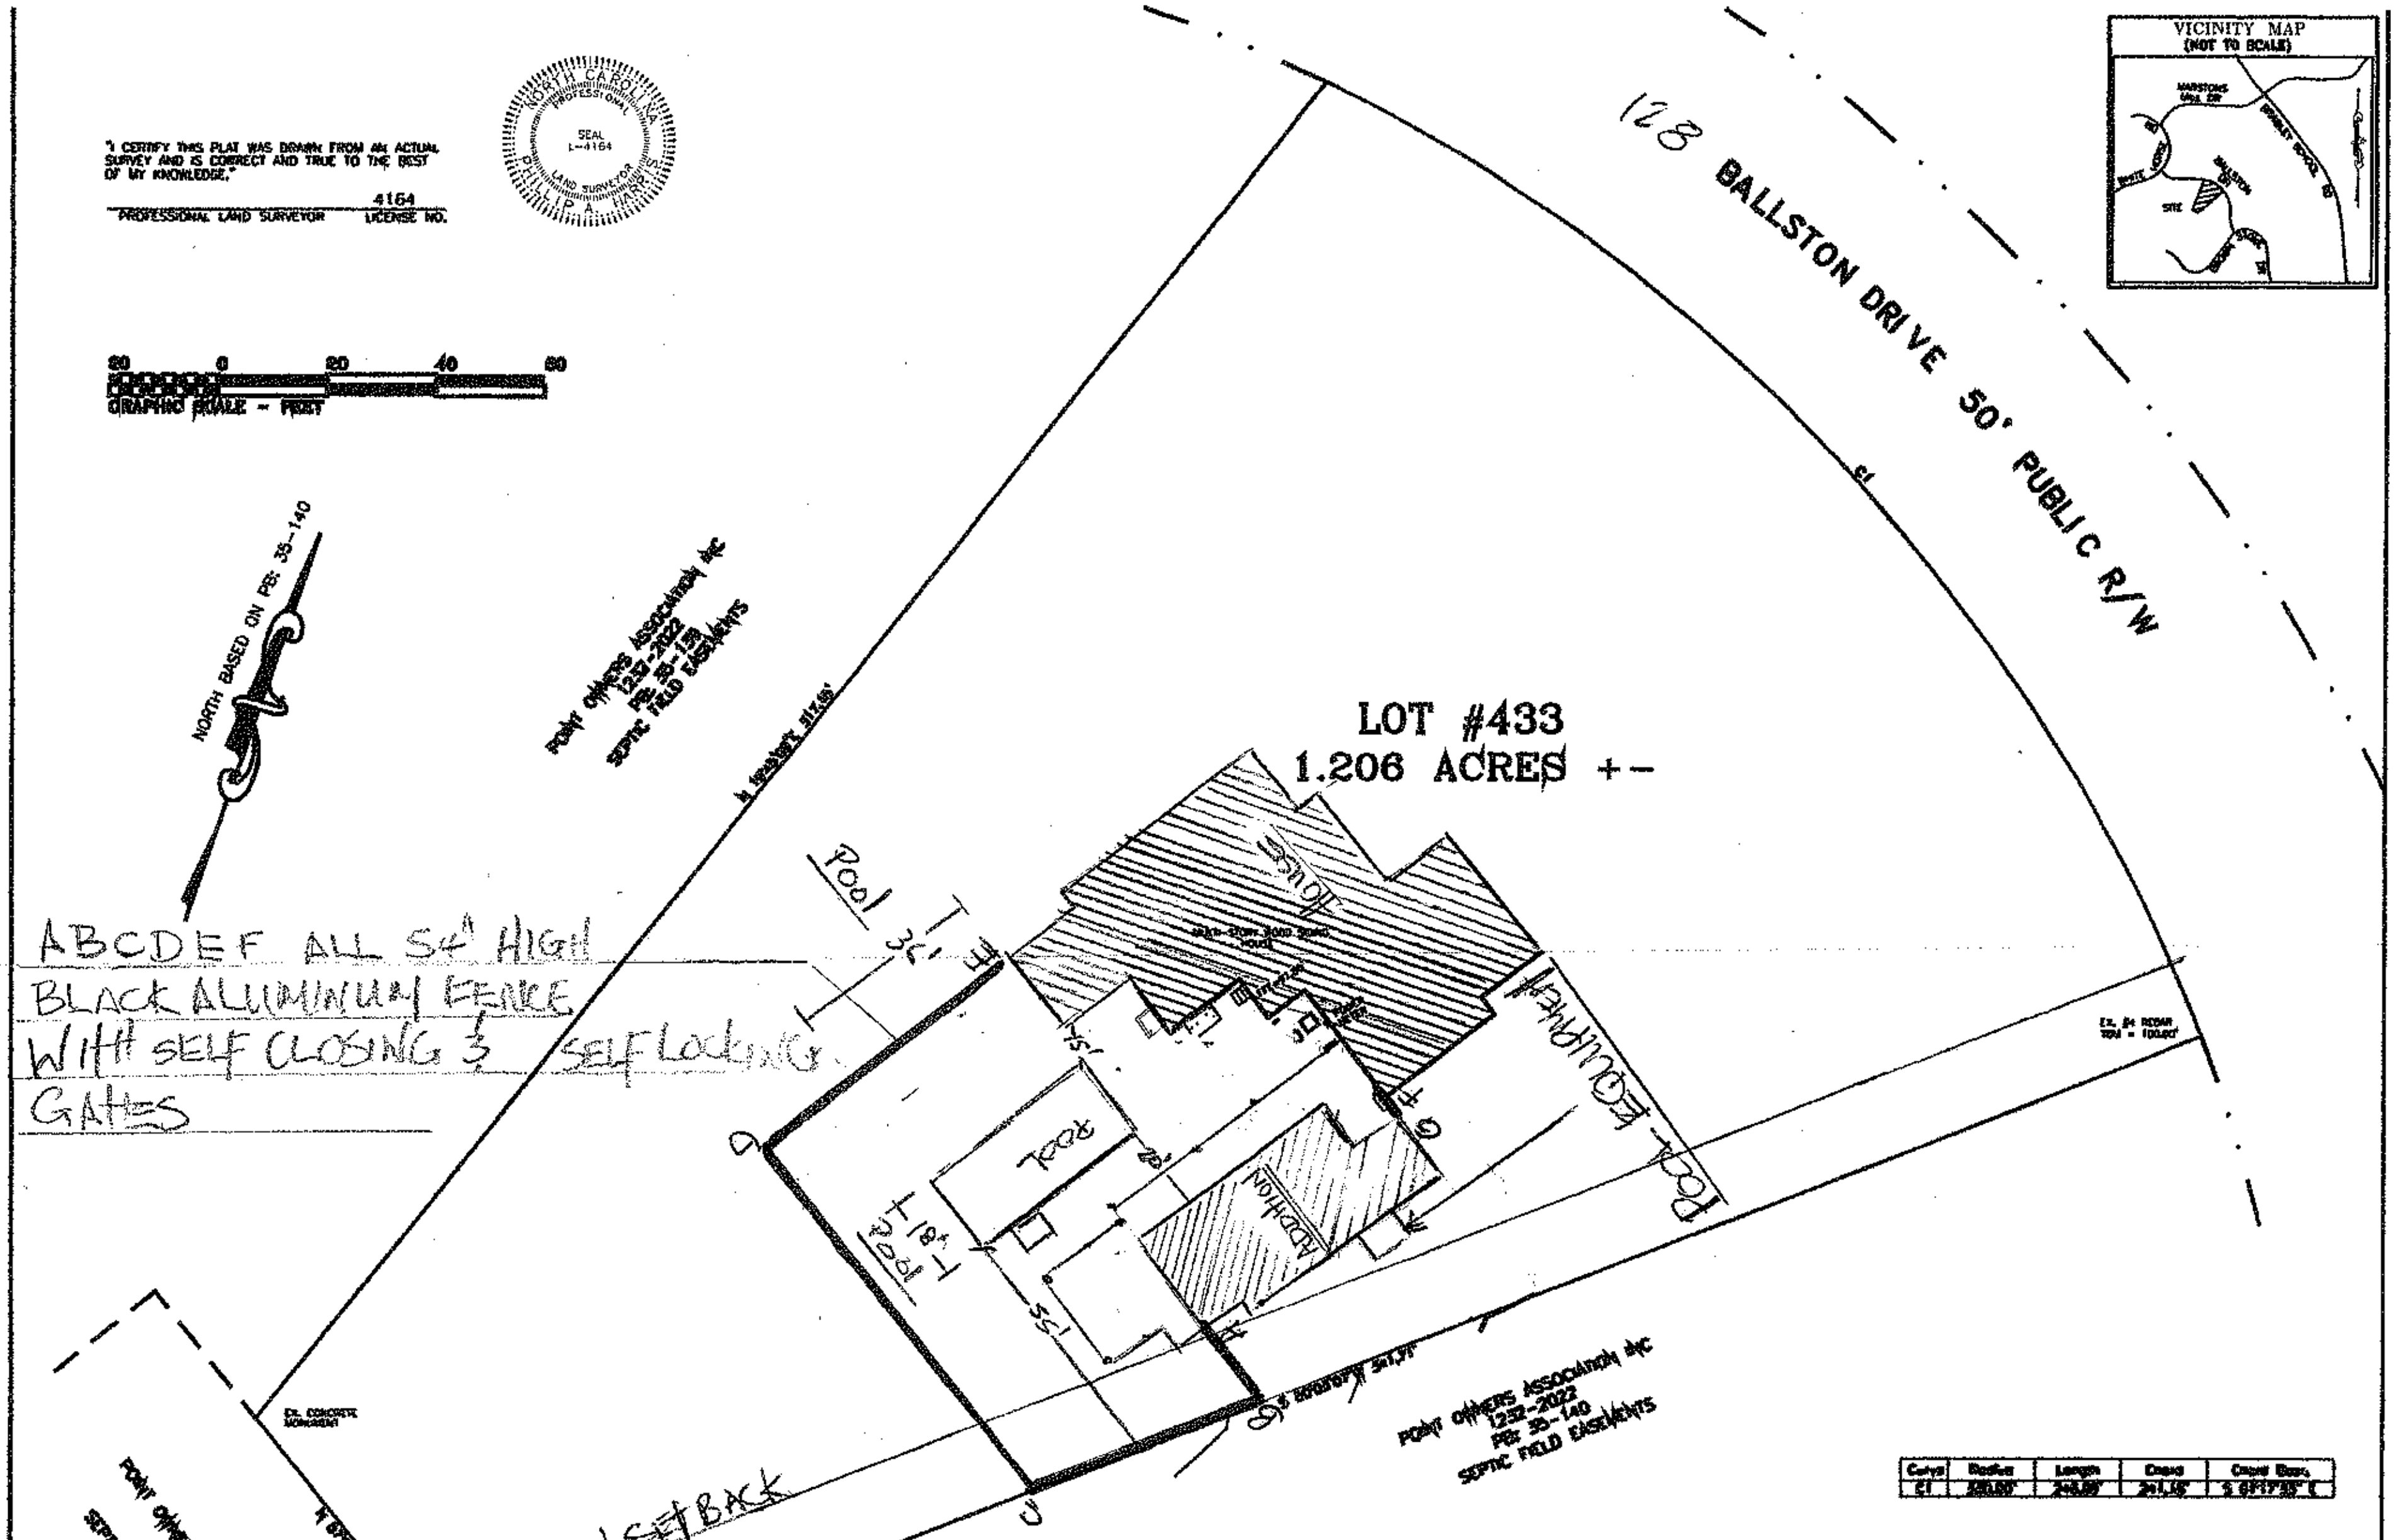

Curve	Radius	Length	Chord	Chord Bear.
C1	[illegible]	[illegible]	[illegible]	[illegible]

DEDMON SURVEYS
PHONE: 704/483/4908
FAX: 704/483/2170

DATE OF SURVEY: AUGUST 25, 2010
DATE OF PLAT: AUGUST 26, 2010
SCALE: 1" = 20'
SURVEYED BY: PH
DRAWN BY: PH
JOB NAME: P810P433

PARTIAL TOPOGRAPHIC SURVEY FOR

HEATHER DAVIS

DAVIDSON TOWNSHIP
IREDELL COUNTY, NORTH CAROLINA
BEING LOT #433, PHASE 4 OF THE POINT SUBDIVISION, PB: 35-140
DEED REFERENCE: 1888-2045

SHEET 1 OF 1