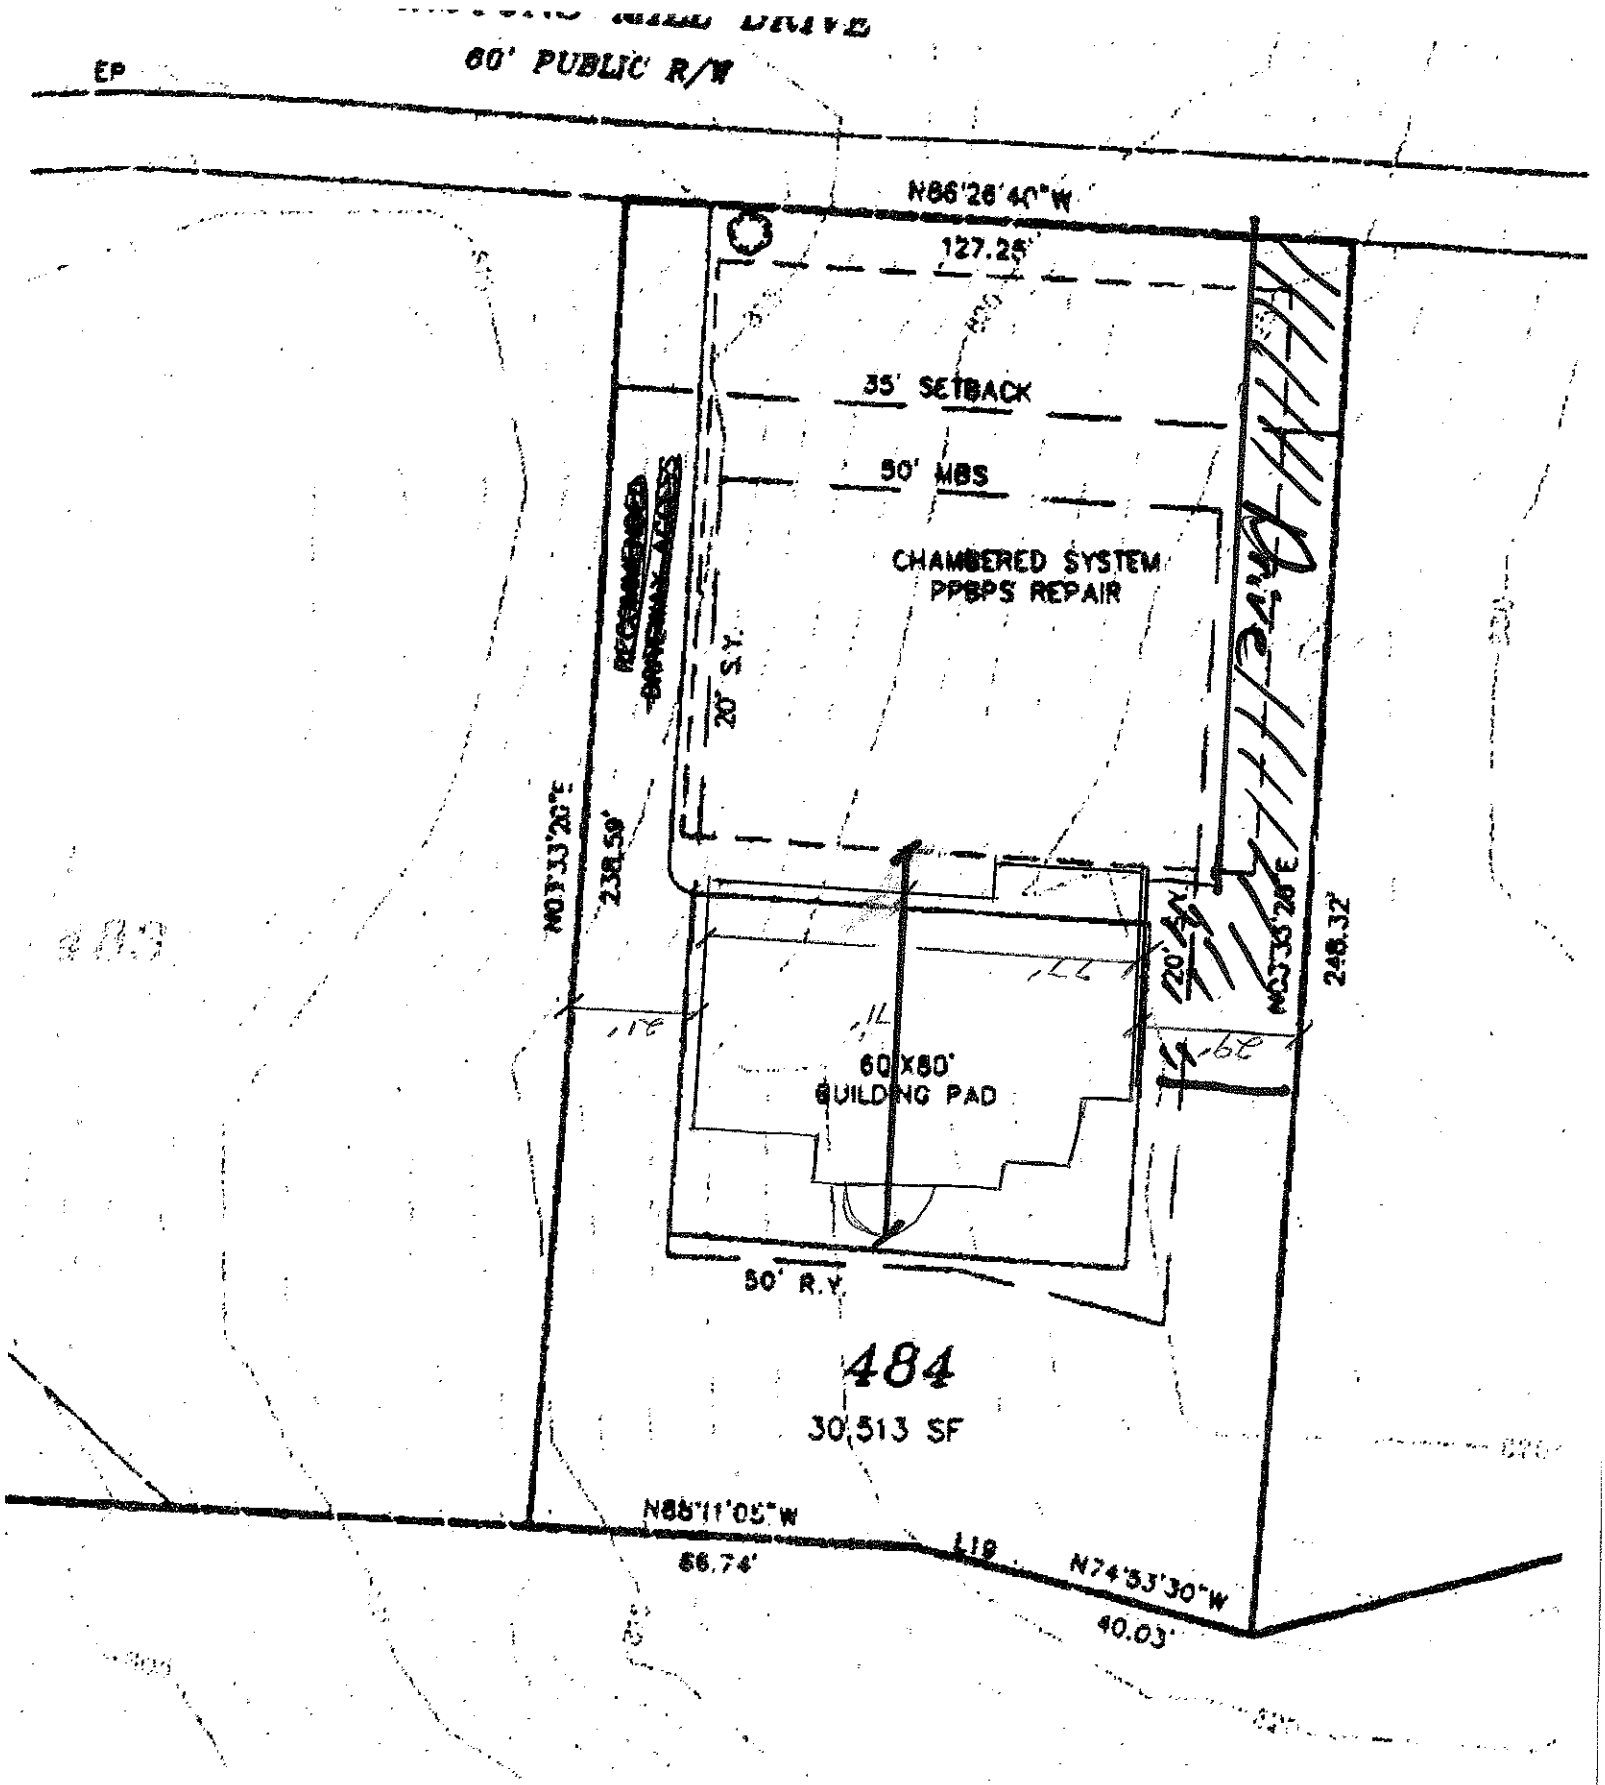


LINE TABLE		
LINE	BEARING	DISTANCE
L19	N76°28'39"W	21.64'