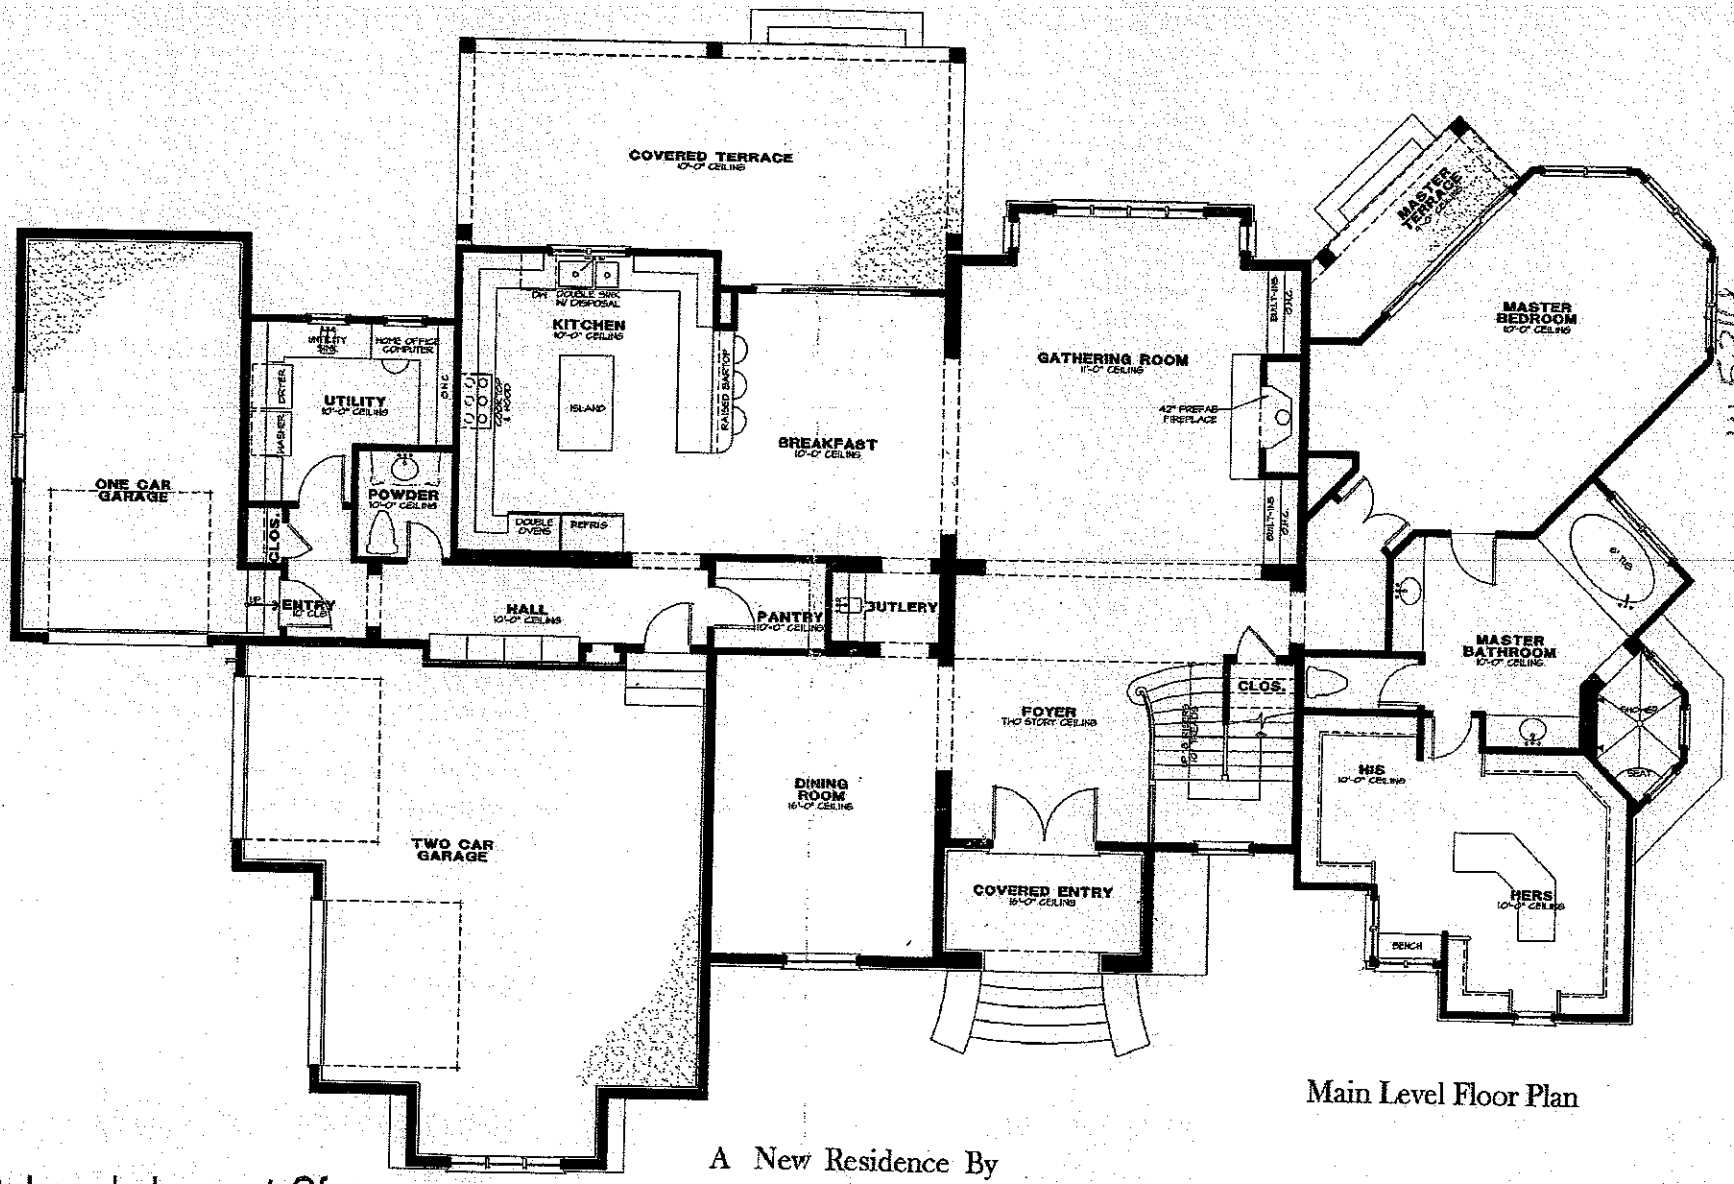


Main Level Floor Plan

A New Residence By

AUGUSTA HOMES

LOT 485

THE POINT

Acknowledgement Of Plans Submittal ONLY!


RS. Date 1/15/04

Date

Square Footage

13/01/03

Main Level Heated	2,738 Sq.
Upper Level Heated	2,031 Sq.
Total Heated	4,769 Sq.
Two Car Garage	667 Sq.
One Car Garage	319 Sq.
Covered Entry	82 Sq.
Covered Terrace	376 Sq.
Master Terrace	69 Sq.
Balcony	42 Sq.
Optional Flex Space	380 Sq.
Unfinished Storage	72 Sq.
Total Under Roof	6,776 Sq.

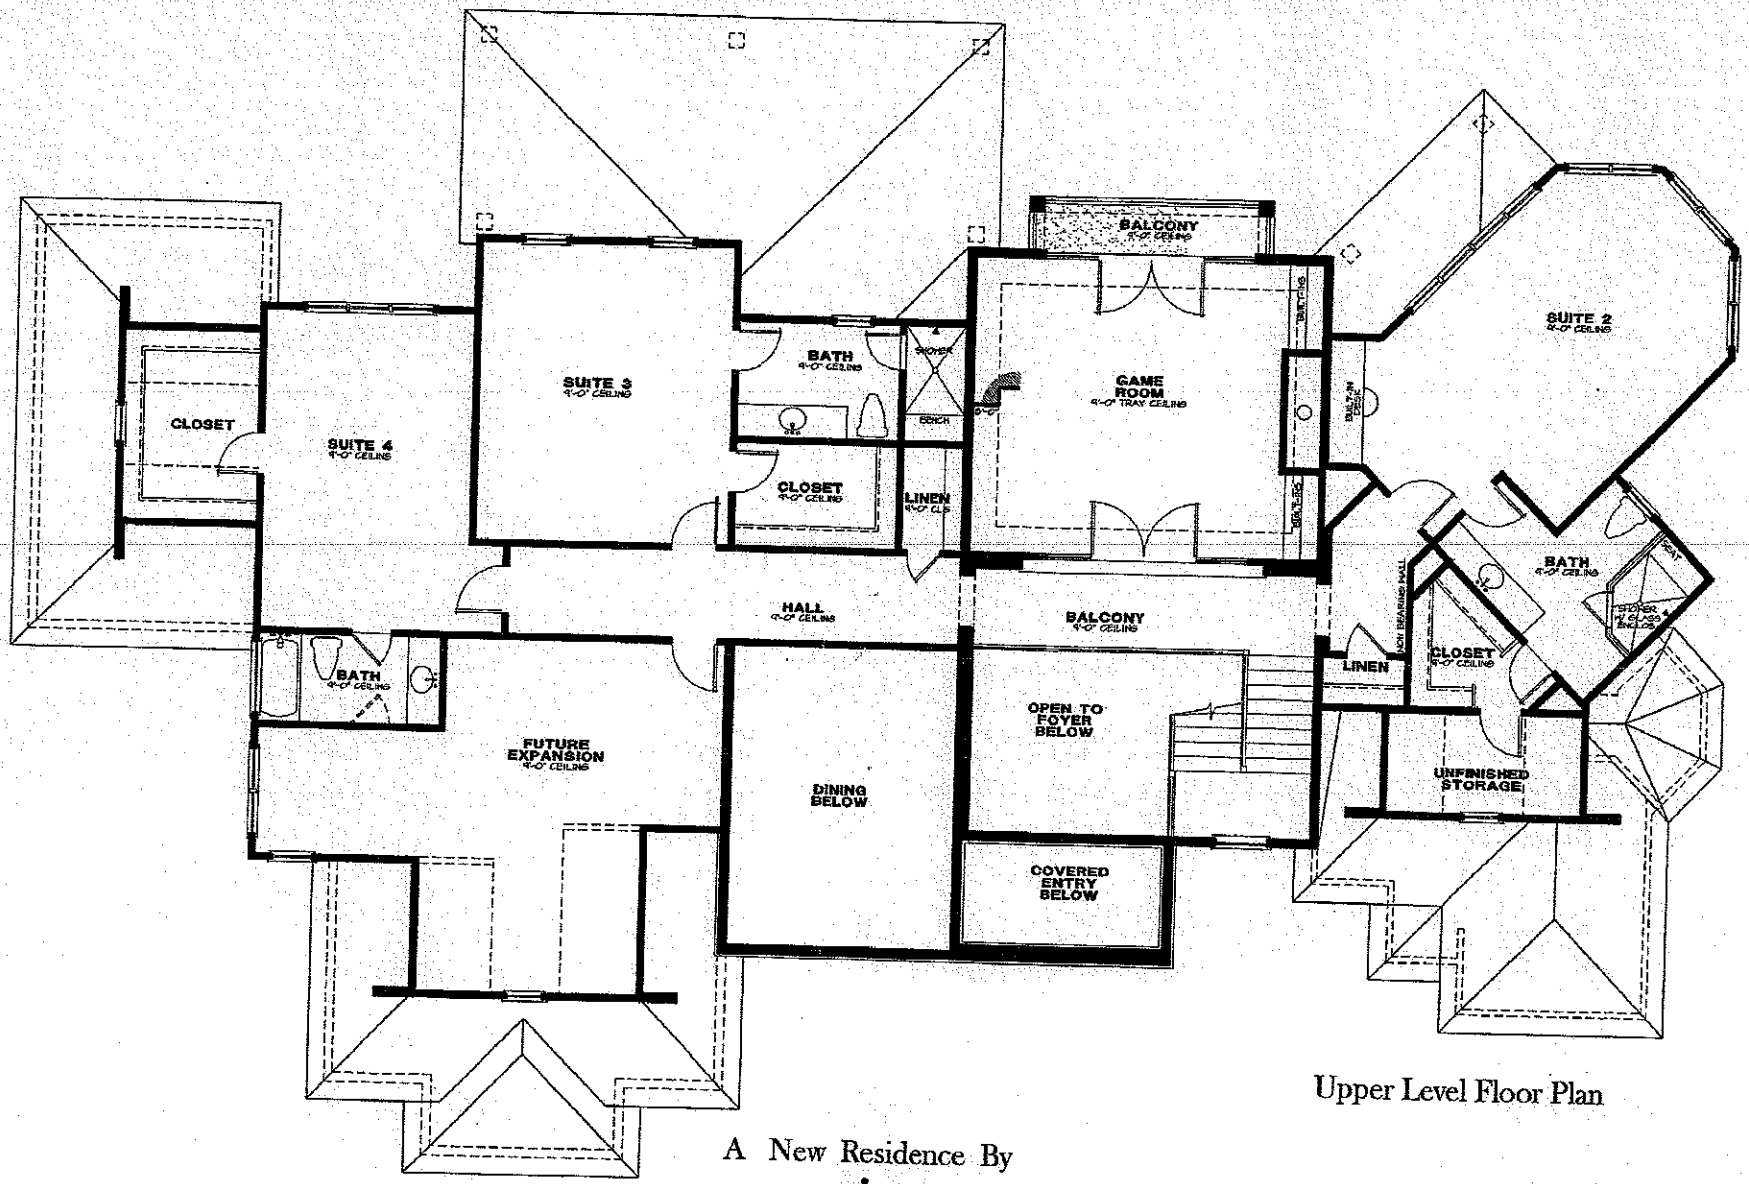

Upper Level Floor Plan

A New Residence By

AUGUSTA HOMES

LOT 485

THE POINT

Square Footage

12/01/05

Main Level Heated	2,738 Sq
Upper Level Heated	2,031 Sq
Total Heated	4,769 Sq
Two Car Garage	667 Sq
One Car Garage	319 Sq
Covered Entry	82 Sq
Covered Terrace	376 Sq
Master Terrace	69 Sq
Balcony	42 Sq
Optional Flex Space	380 Sq
Unfinished Storage	72 Sq
Total Under Roof	6,776 Sq