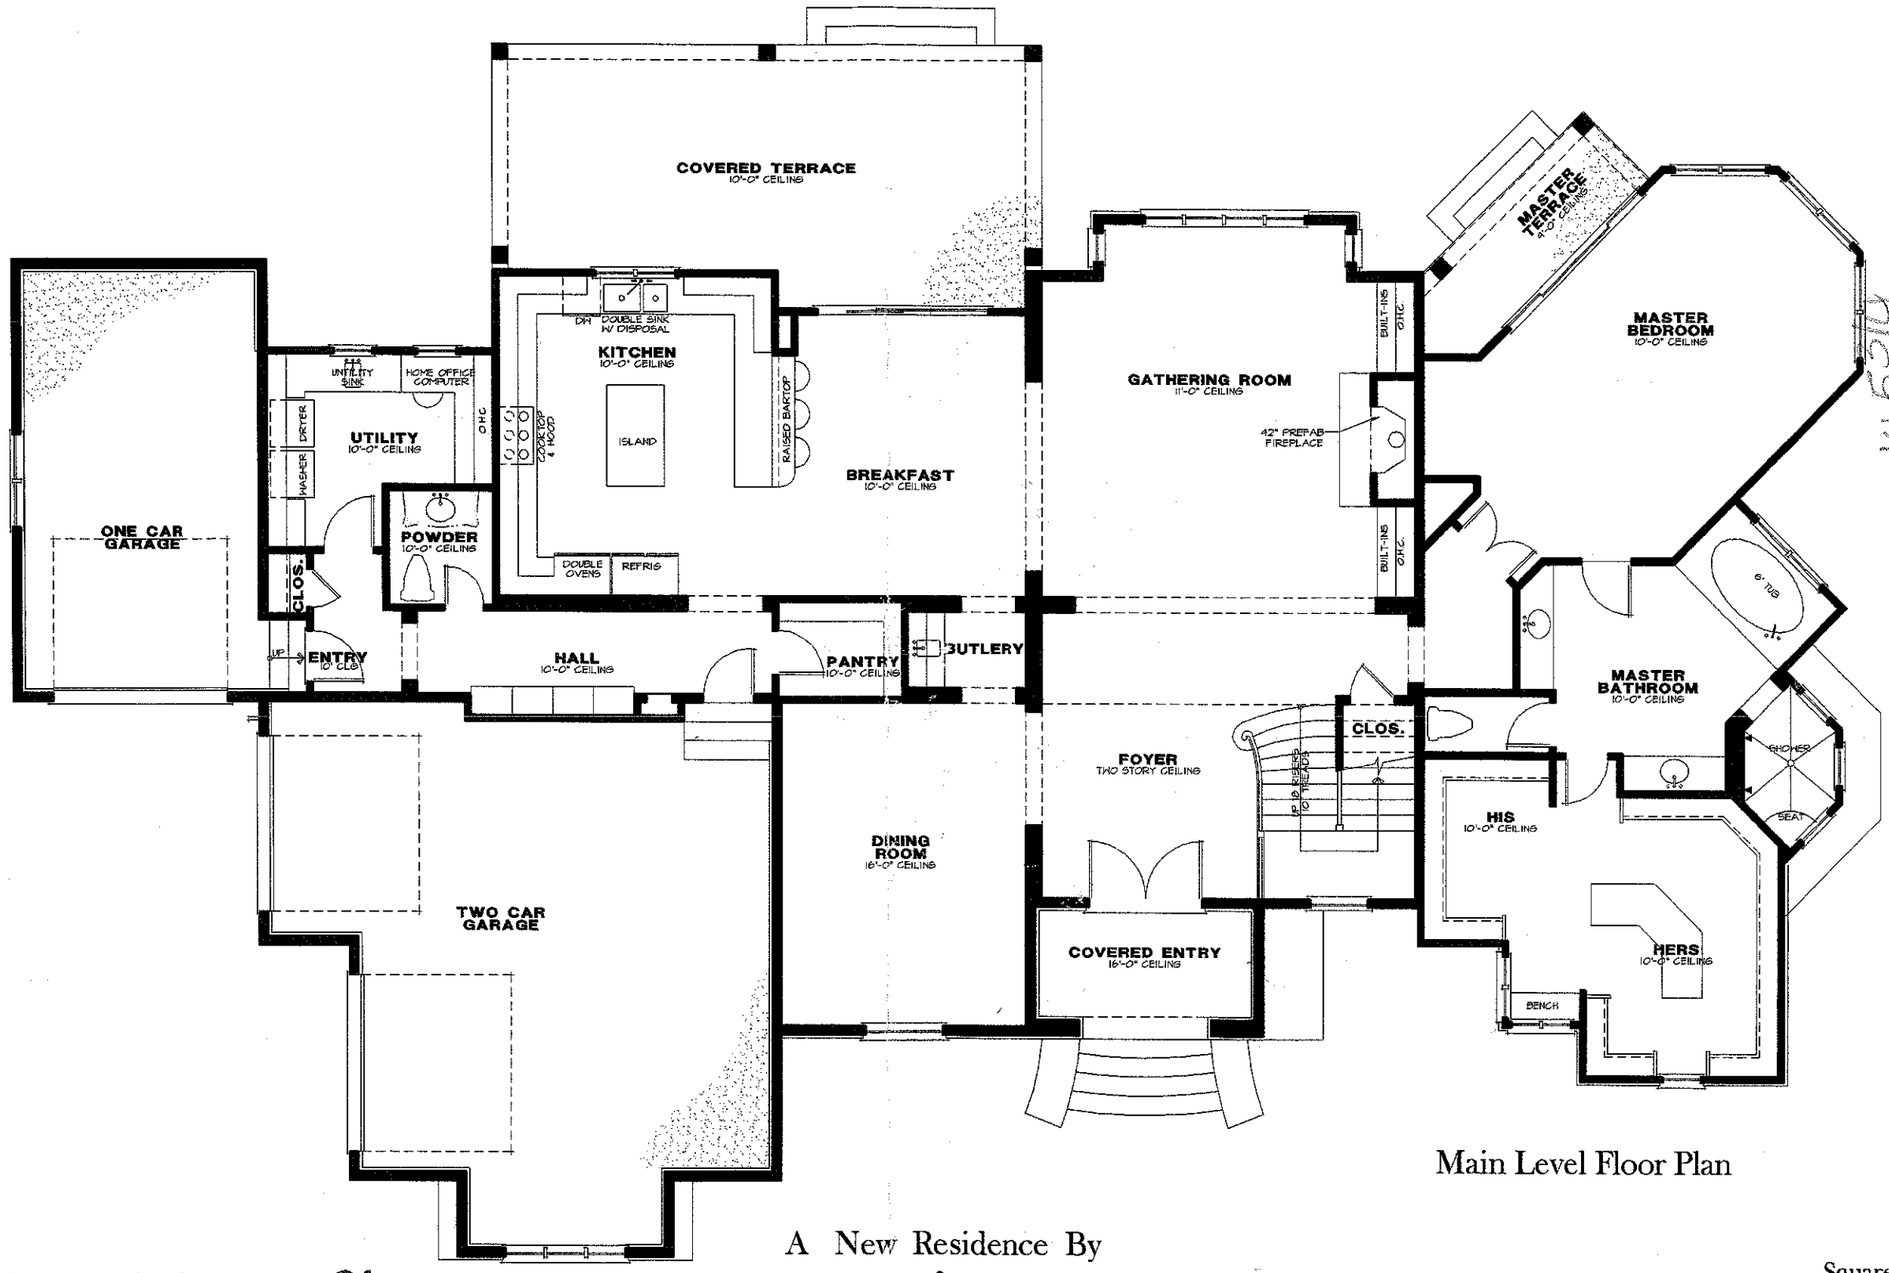


Main Level Floor Plan

A New Residence By

AUGUSTA HOMES

Acknowledgement Of Plans Submittal ONLY!

RS. Date 1/15/04


Date

LOT 485

THE POINT

Square Footage
12/01/03

Main Level Heated	2,738 Sq.Ft.
Upper Level Heated	2,031 Sq.Ft.
Total Heated	4,769 Sq.Ft.
Two Car Garage	667 Sq.Ft.
One Car Garage	319 Sq.Ft.
Covered Entry	82 Sq.Ft.
Covered Terrace	376 Sq.Ft.
Master Terrace	69 Sq.Ft.
Balcony	42 Sq.Ft.
Optional Flex Space	380 Sq.Ft.
Unfinished Storage	72 Sq.Ft.
Total Under Roof	6,776 Sq.Ft.

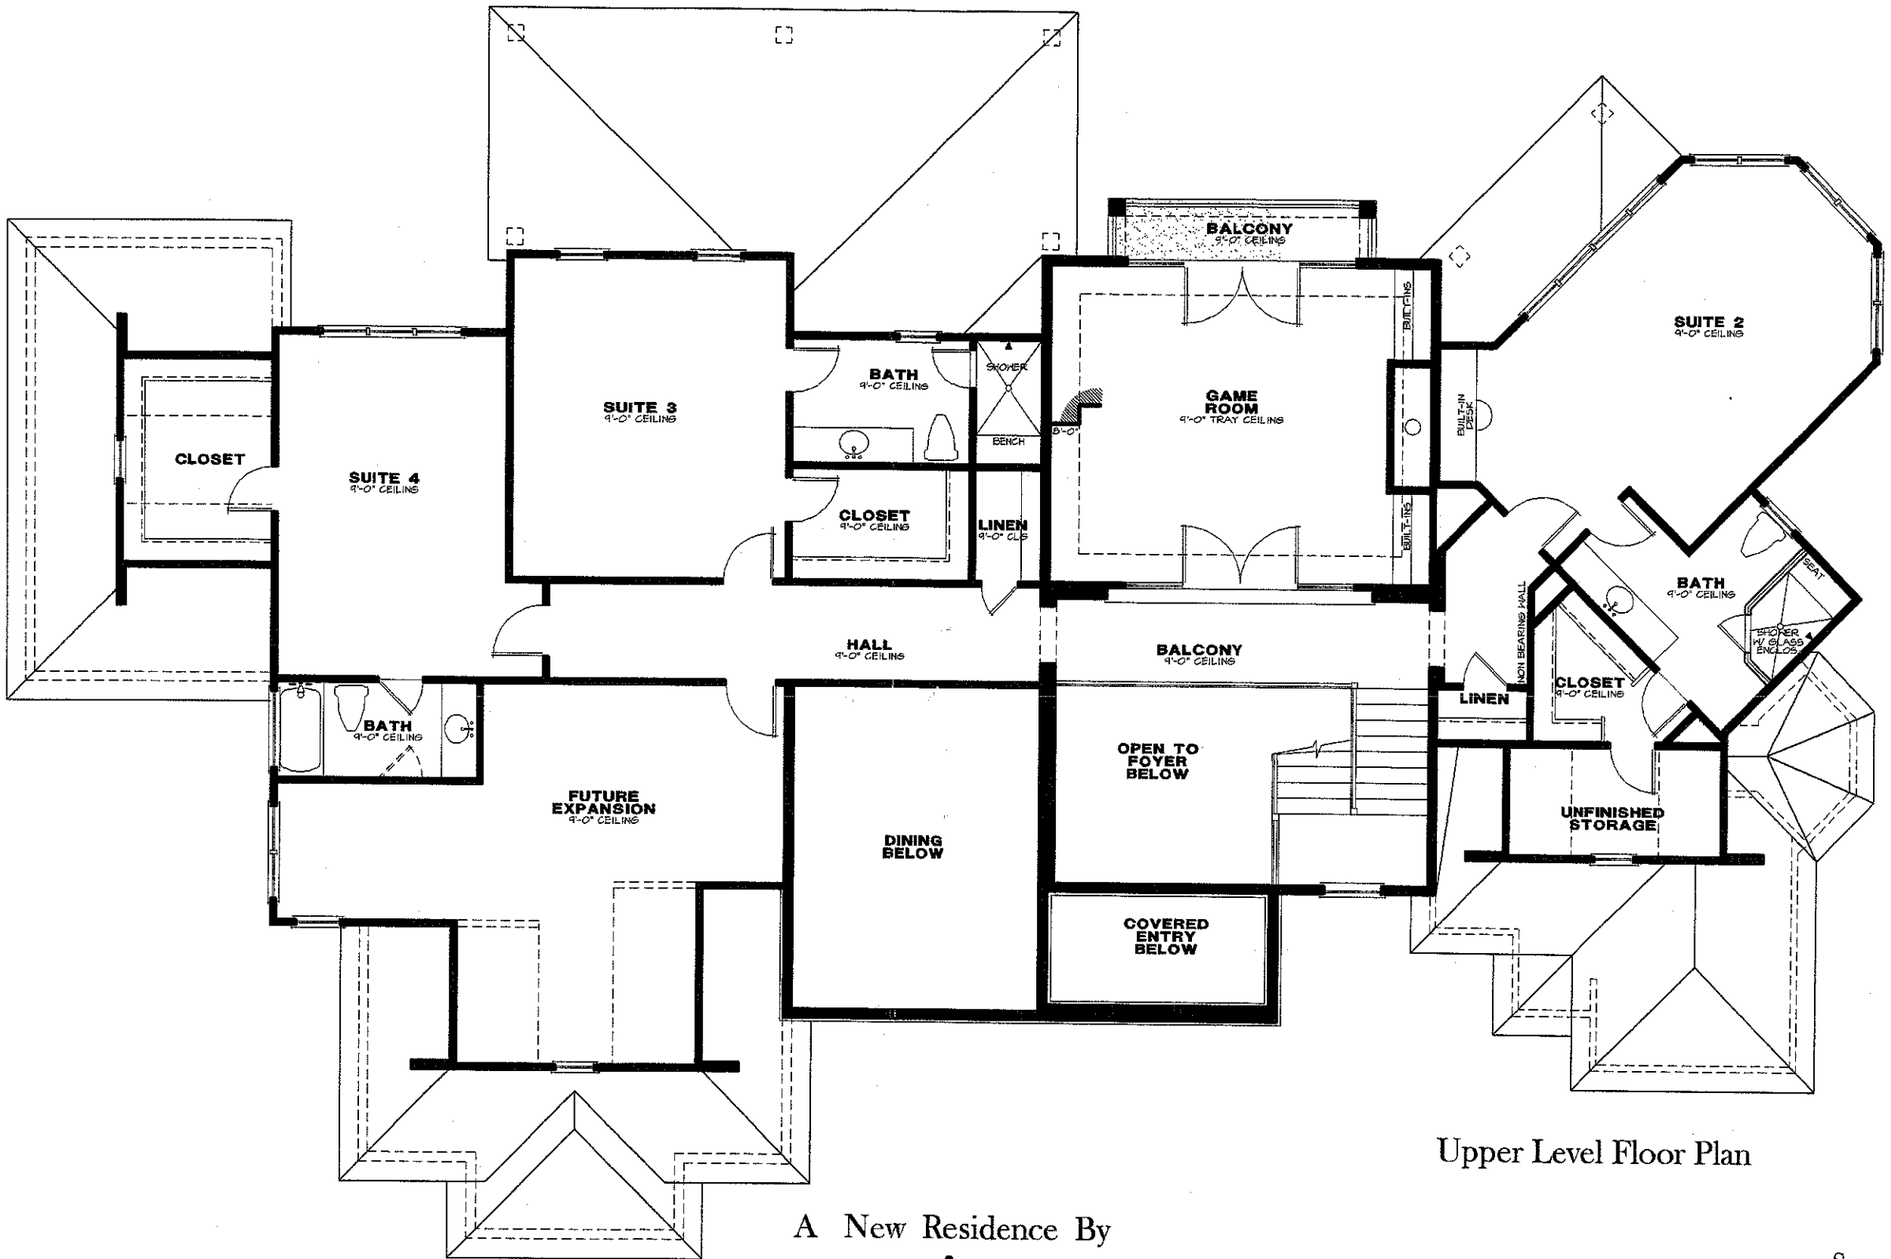

Upper Level Floor Plan

A New Residence By

AUGUSTA HOMES

LOT 485

THE POINT

Square Footage
12/01/03

Main Level Heated	2,738	Sq.Ft.
Upper Level Heated	2,031	Sq.Ft.
Total Heated	4,769	Sq.Ft.
Two Car Garage	667	Sq.Ft.
One Car Garage	319	Sq.Ft.
Covered Entry	82	Sq.Ft.
Covered Terrace	376	Sq.Ft.
Master Terrace	69	Sq.Ft.
Balcony	42	Sq.Ft.
Optional Flex Space	380	Sq.Ft.
Unfinished Storage	72	Sq.Ft.
Total Under Roof	6,776	Sq.Ft.