
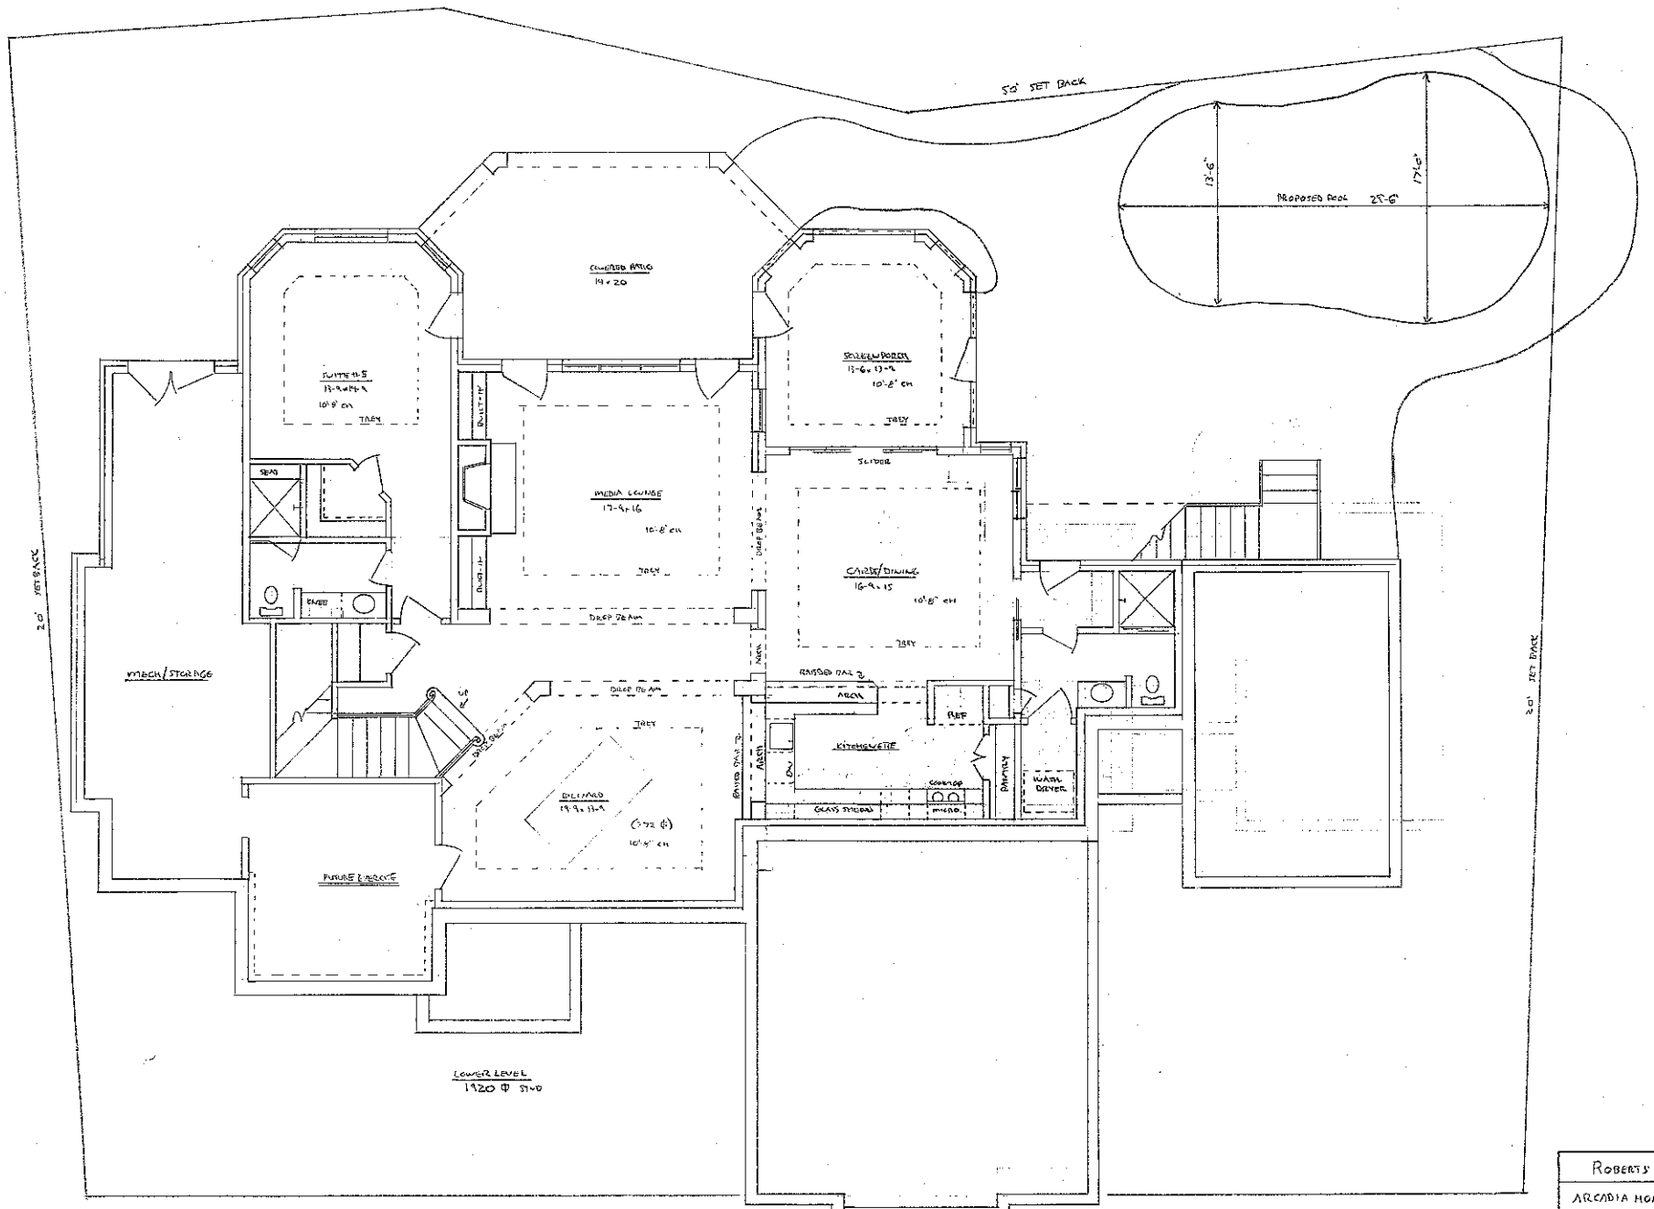


ROBERTS RESIDENCE LOT 1733 THE POINT

ARCADIA HOMES INC	SCALE 1/4"=1'-0"	DRAWN BY DAN GOETZ REVISED 6-13-05
DATE 3-25-05	APPROVED BY	DRAWING NUMBER 4 OF 8

SIMONS-FRANKEL INC. N1234567

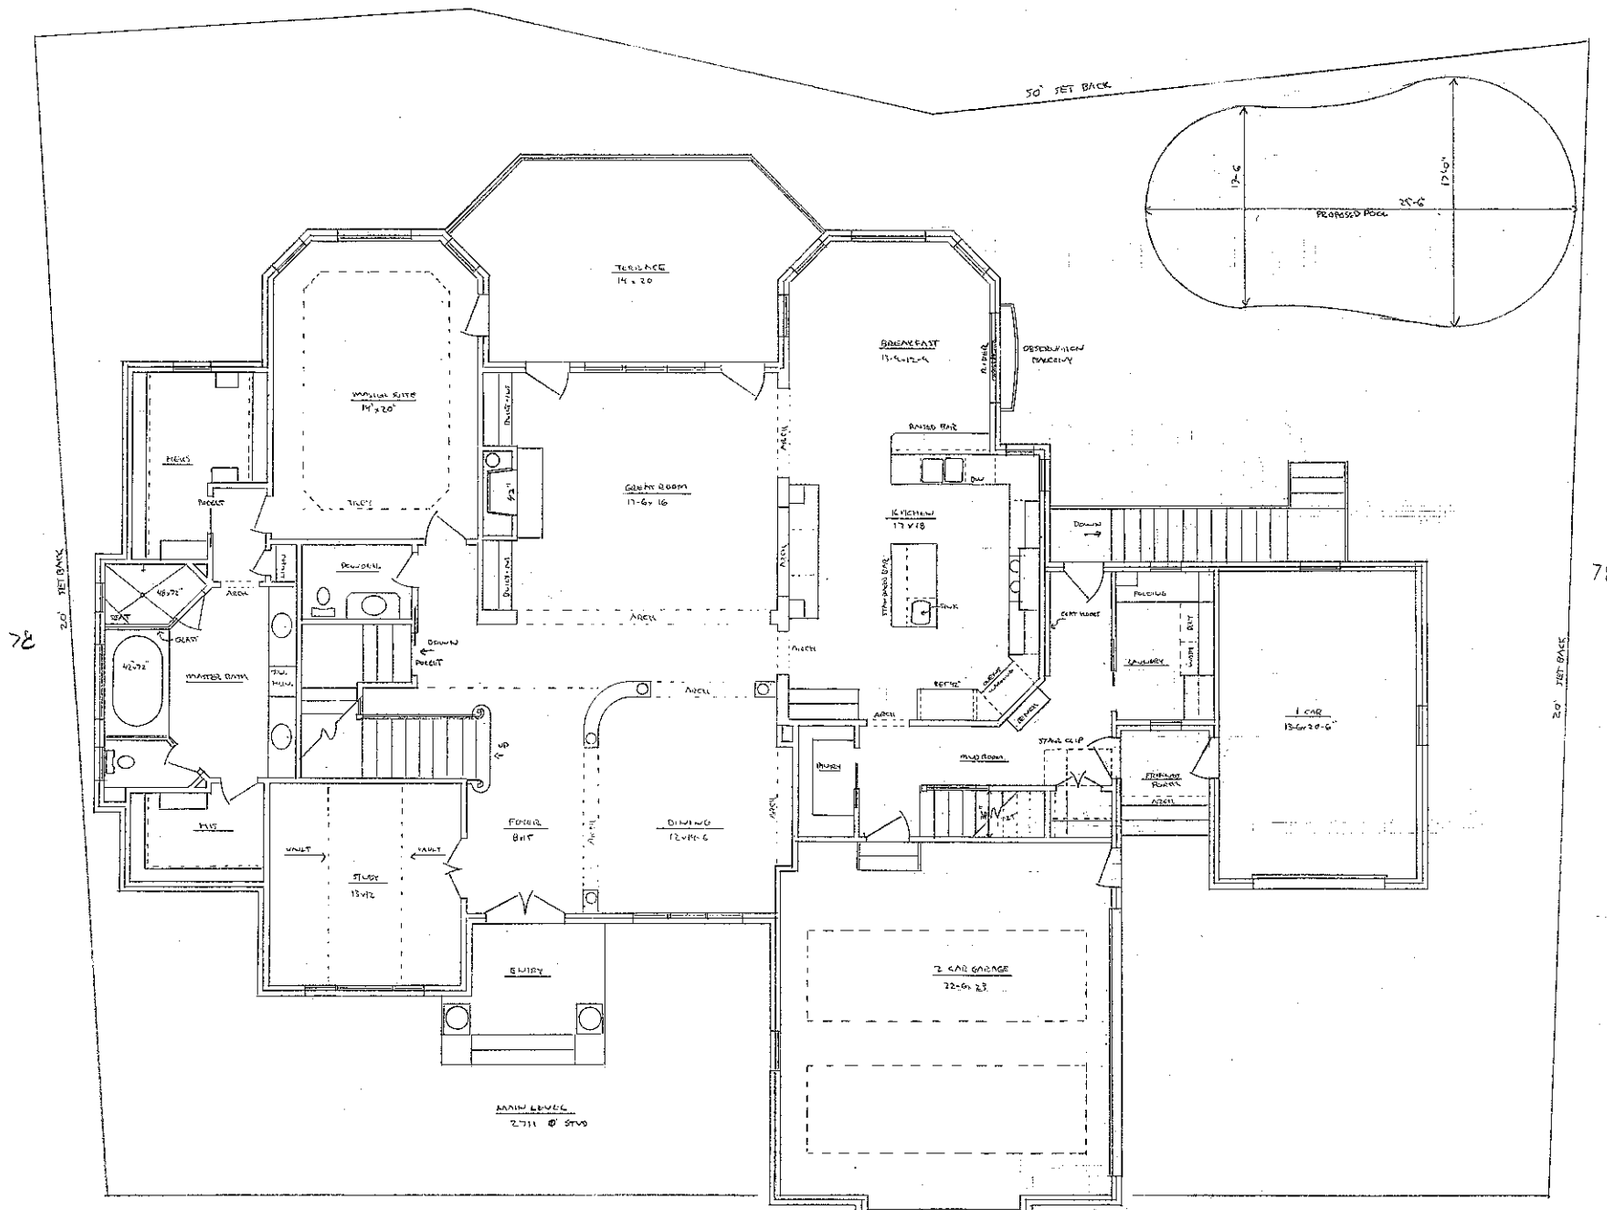

SQUARE FOOTAGE

MAIN	2711 @
UPPER	1896 @
TOTAL HEATED	4607 @
FUTURE CONVERSION	1920 @
ENTRY	73 @
FRIENDS PORCH	30 @
GARAGE 5'	905 @
STORAGE/PORCH	384 @
SCREEN PORCH	211 @
COVERED PATIO	295 @
FUTURE EXERCISE	196 @
TOTAL UNDER ROOF	8621 @ STND
TERRACE	295 @


ROBERTS RESIDENCE LOT 1373 THE POINT			
ARCADIA HOMES ENG	SCALE 1/4"=1'0"	DRAWN BY DAN GOLTZ	
		REVISED 6-17-05	
DATE 3-25-05	APPROVED BY	DRAWING NUMBER 2 OF 8	

5 BDRM

Acknowledgement Of
Plans Submittal ONLY!

W Roberts Date 7/6/05

DOE 99 Date 7/6/05

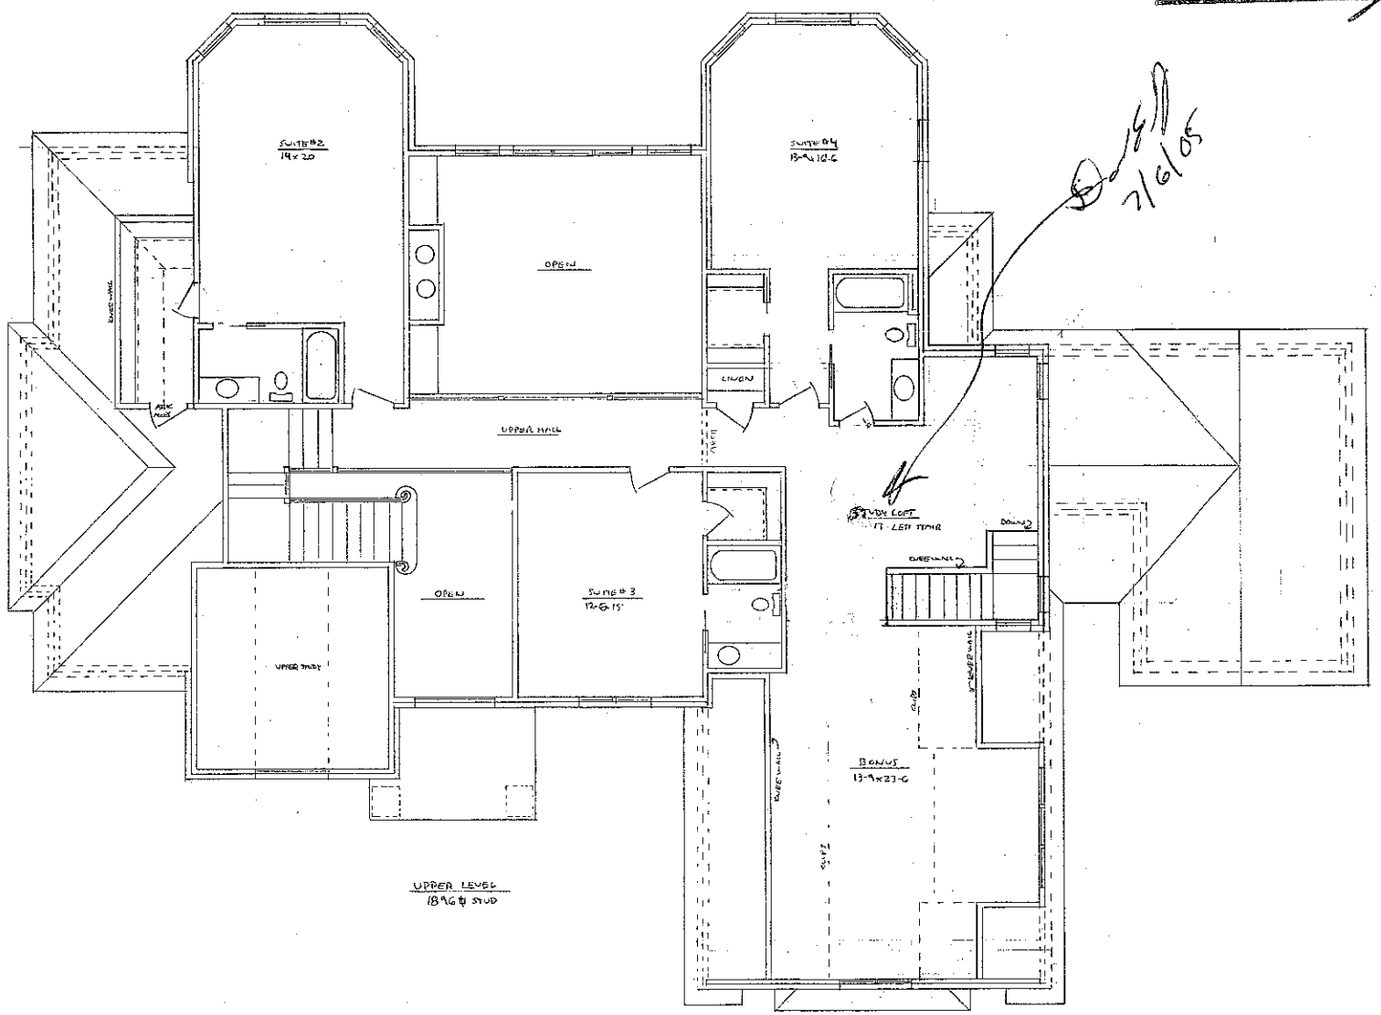

ROBERTS RESIDENCE LOT 1333 THE POINT			
ARCADIA HOMES INC	SCALE 1/4"=1'-0"	DRAWN BY DAN GOETZ REVISED 6-13-05	
DATE 3-25-05	APPROVED BY		DRAWING NUMBER 3 OF 8