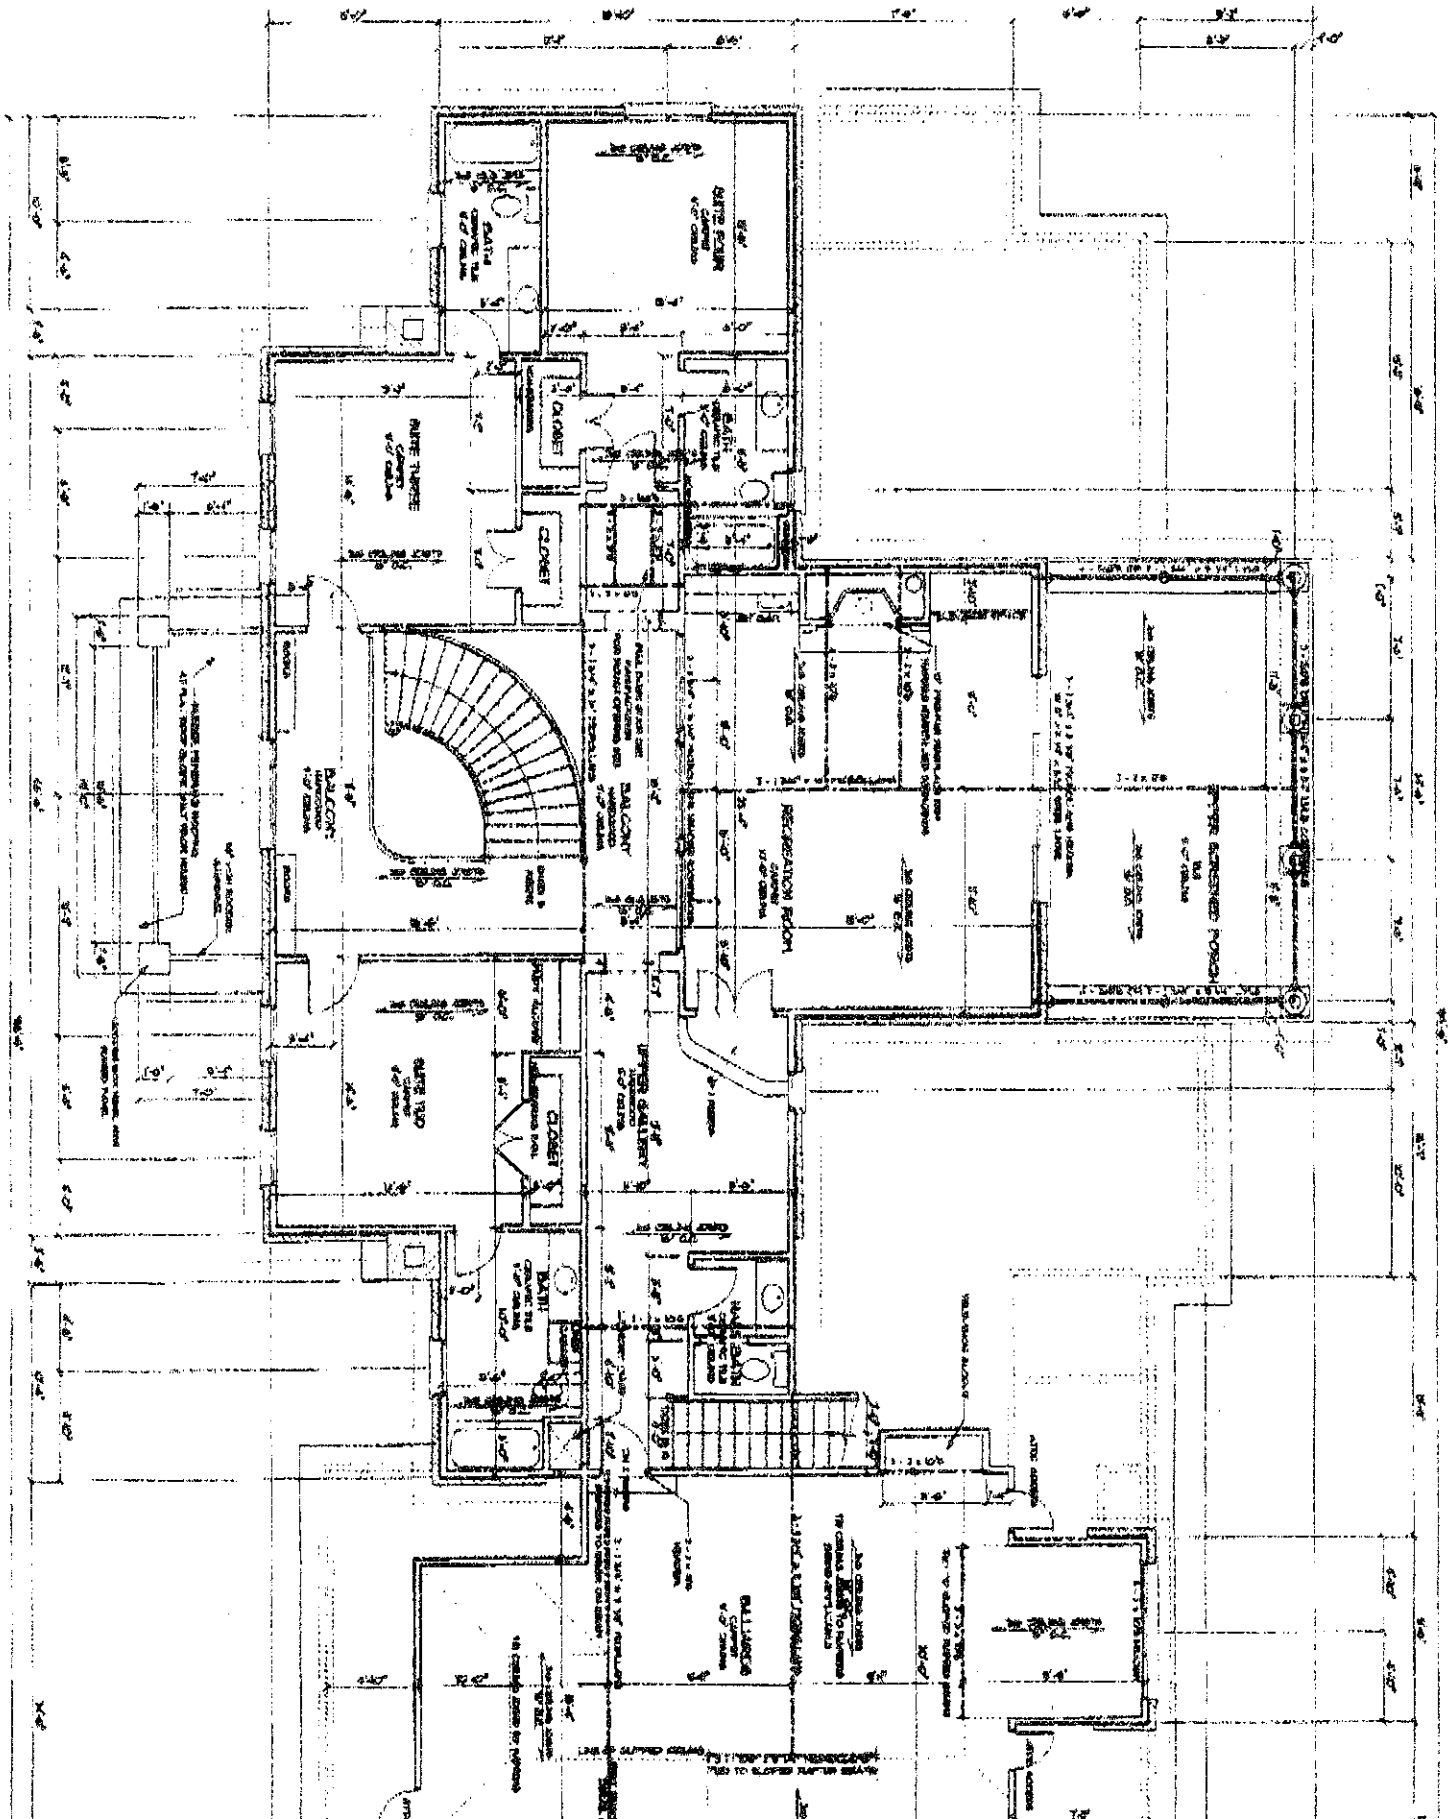

SUITE FOUR
CLOSET
SUITE THREE
CLOSET
BALCONY
RECREATION ROOM
SCREENED PORCH
SUITE TWO
CLOSET
UPPER GALLERY
BALCONY