
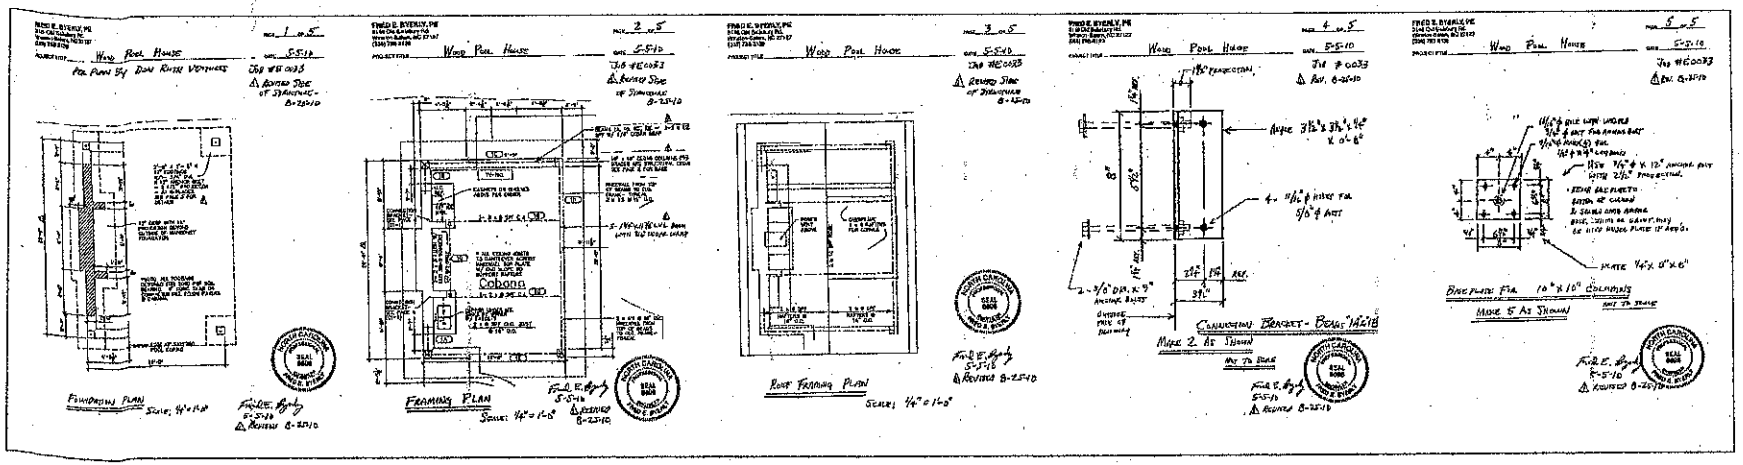


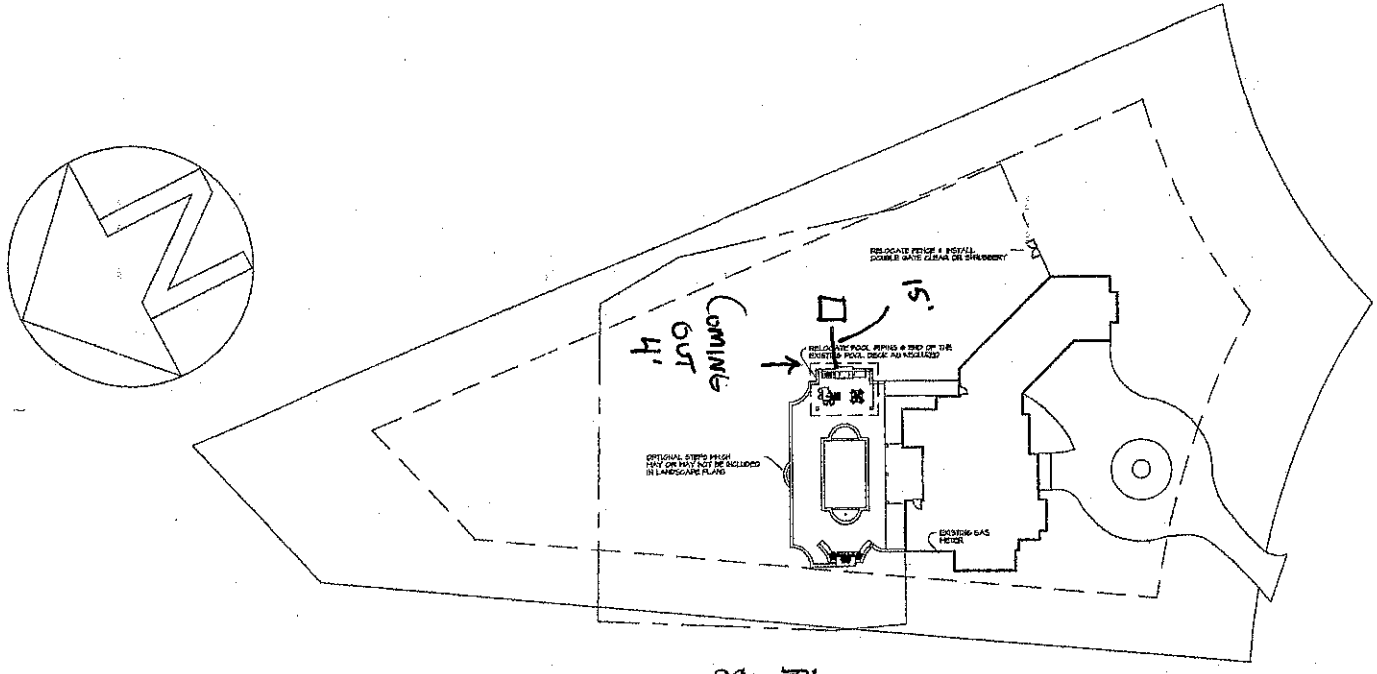

Ken & Rhonda Wood

NOTICE: General Contractor and All Subcontractors are to Thoroughly Review These Plans Prior To Beginning Construction !

Architectural Review Plan

Aug 25, 2010

C1-1