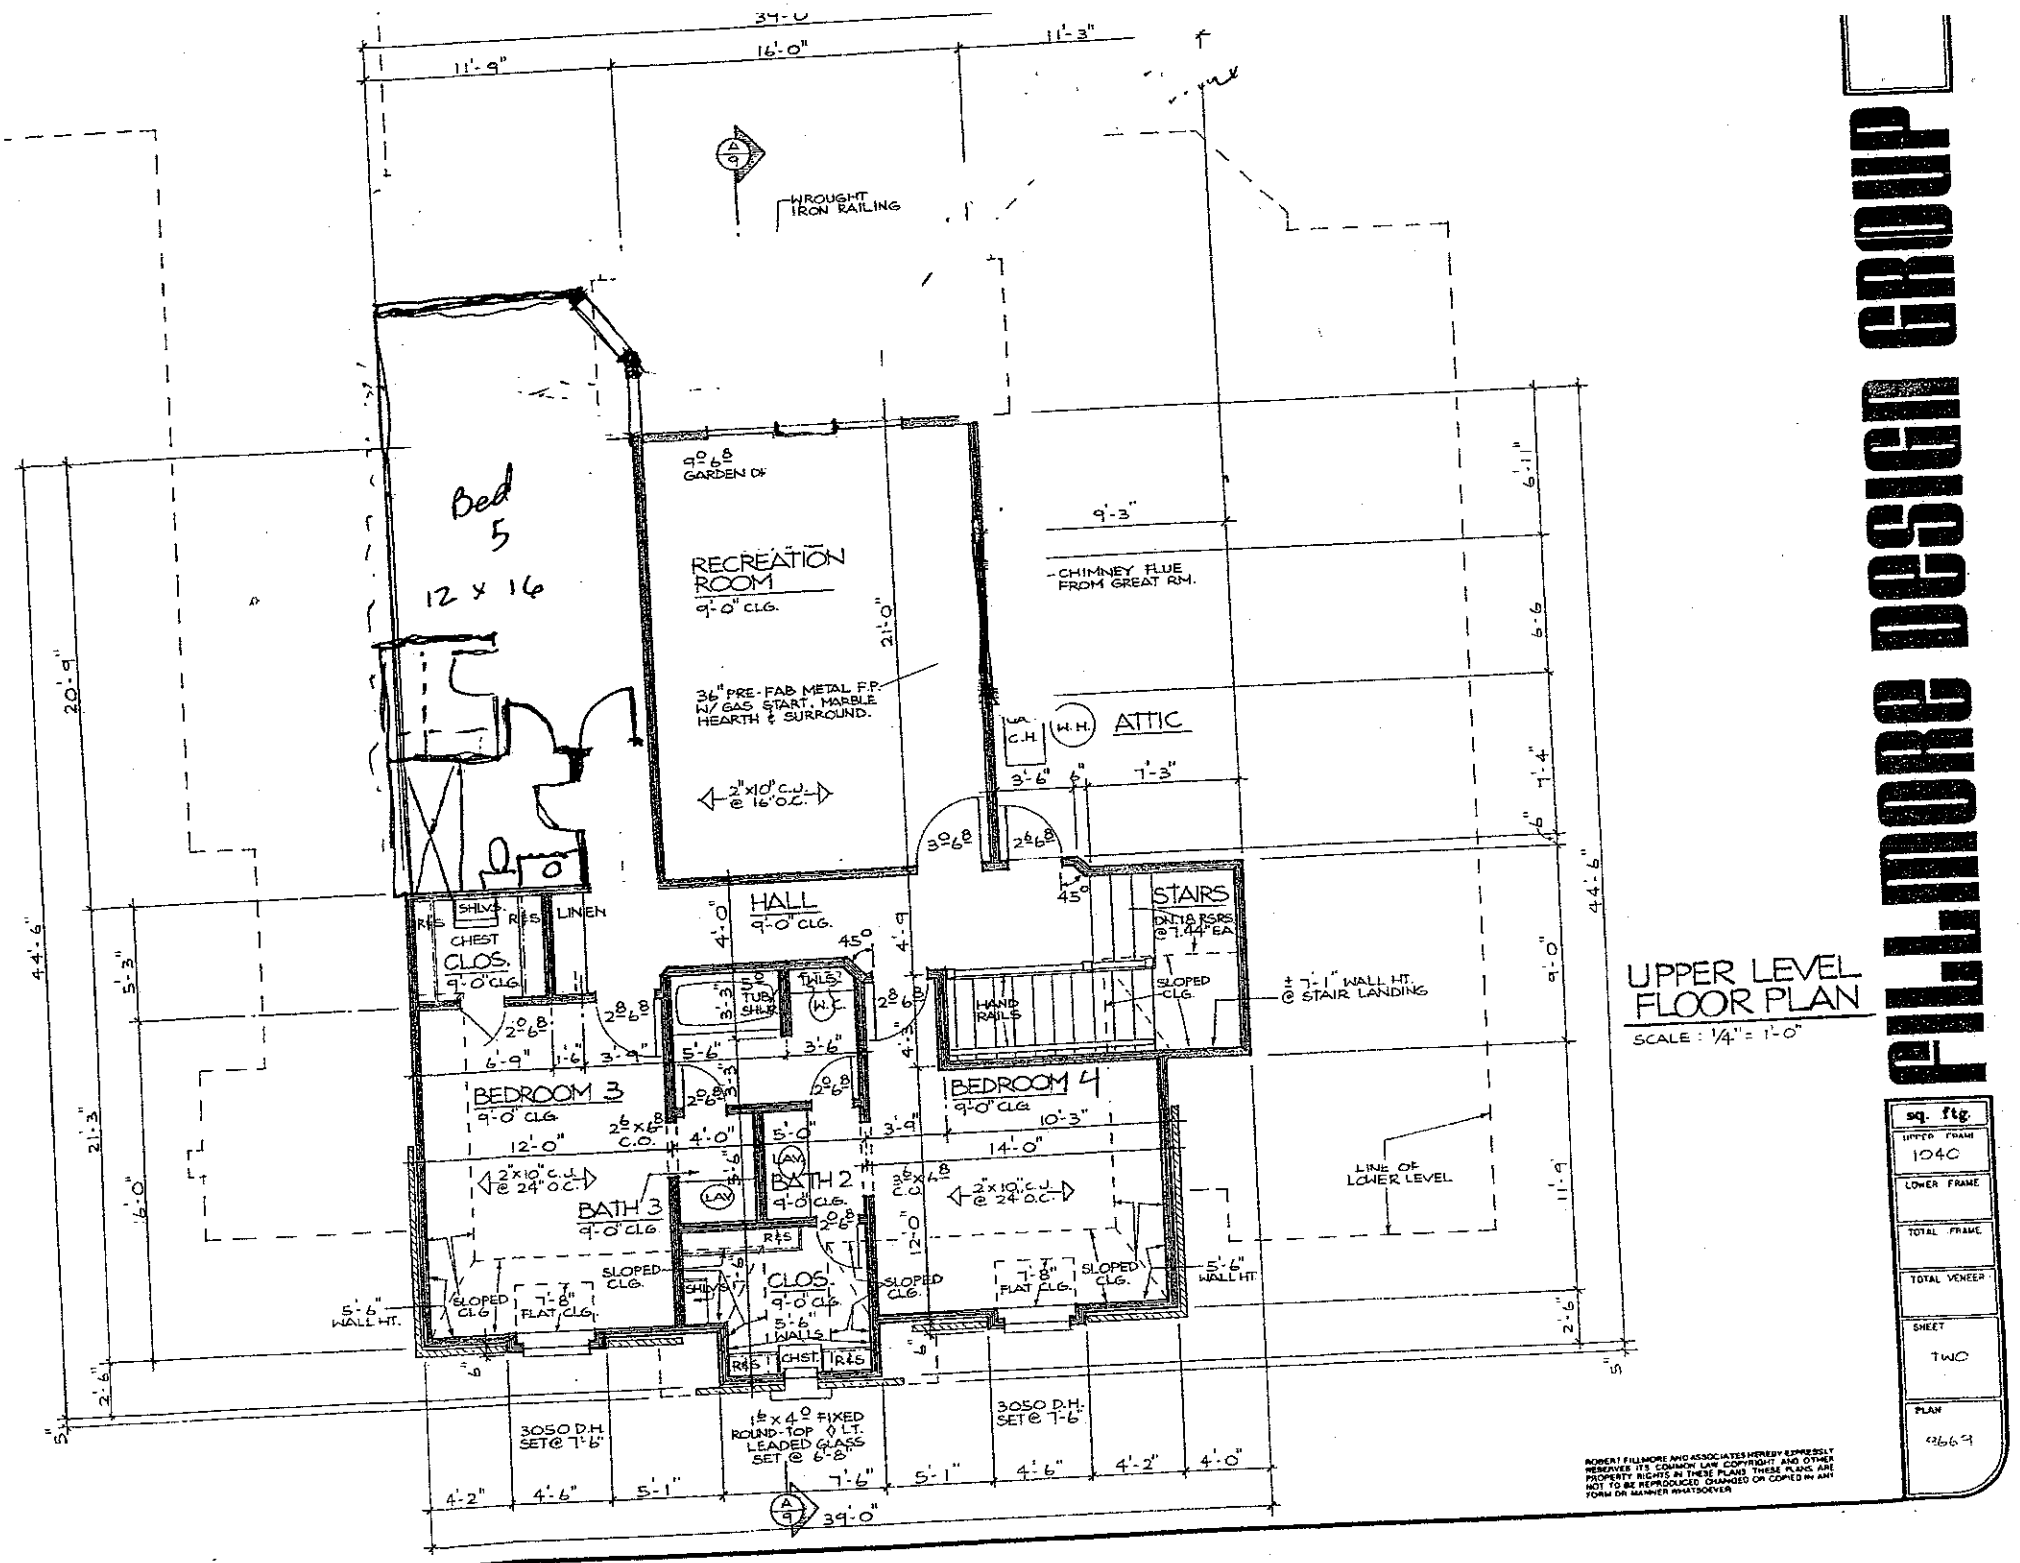


FILLMORE DESIGN GROUP

sq. ftg.
UPPER FRAME 1040
LOWER FRAME
TOTAL FRAME
TOTAL VENEER
SHEET TWO
PLAN 2669

ROBERT FILLMORE AND ASSOCIATES HEREBY EXPRESSLY RESERVES ITS COMMON LAW COPYRIGHT AND OTHER PROPERTY RIGHTS IN THESE PLANS. THESE PLANS ARE NOT TO BE REPRODUCED, CHANGED OR COPIED IN ANY FORM OR MANNER WHATSOEVER.