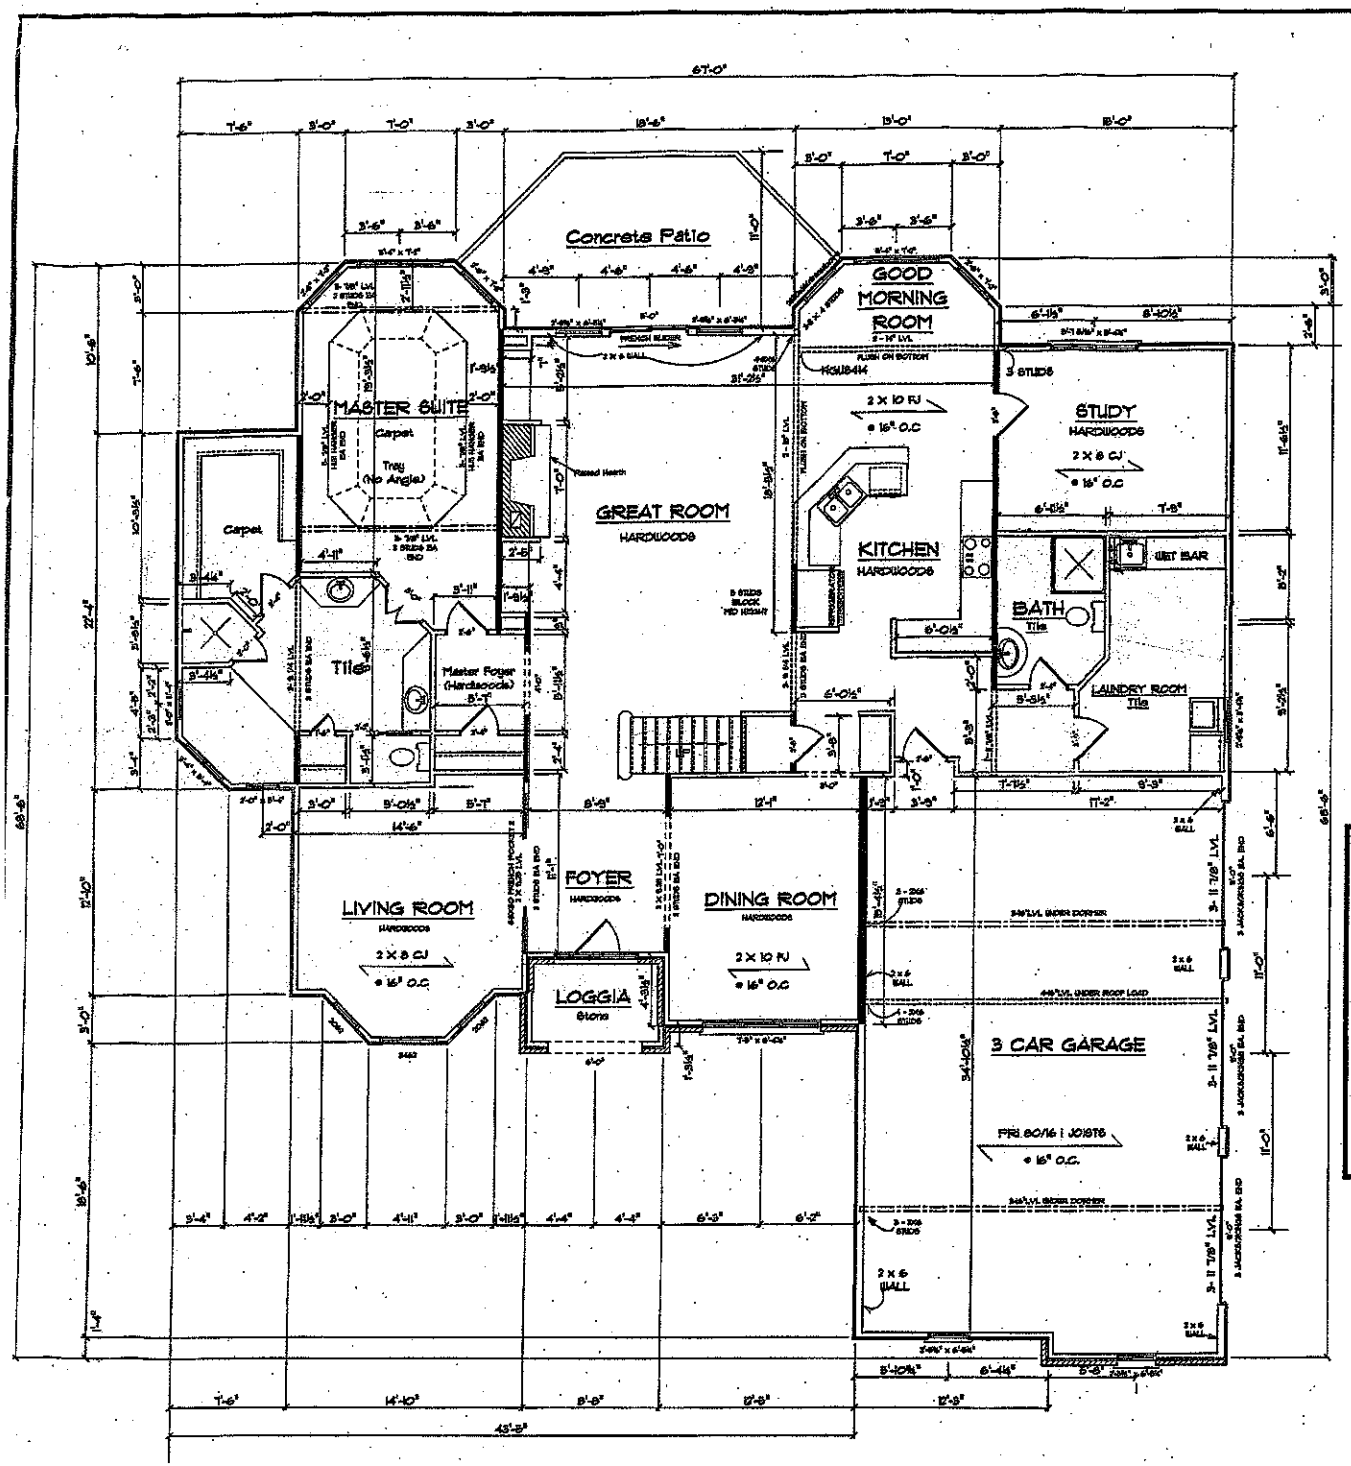


Main Floor Wall Ht 10'	
Main Floor Windows set at 8' (U.O.N.)	
Main Floor Heated Sq Ft	2435
Garage Sq Ftg	825
Rear Concrete Porch SF	218
Second Floor Wall HT 9'	
Second Floor Dormer Ht 8'	
Windows on Second Floor set at 6'8 (U.O.N)	
Second Floor Heated SF	1165
Total Heated Sq Ft.	3600

ENGINEERING NOTES:

1. All structural components not specifically called out are to be sized by the building code.
2. Assumed soil bearing pressure is 2000 psf.
Footing concrete to have a compressive strength of 3000 psi.
3. All engineered lumber LVL's to meet or exceed APA EWS Stress Class 2.0E-2800F= E=2,000,000 psi, Fb=2800 psi, Fv=285 psi, Fc (perp) = 750 psi, and Fc//=2750 psi. 5.5" LVLs may be ripped to 3.25" to match 2 x 10 framing. LVL beams of 3 plies or less and 11.88" depth or less are to be nailed together with 3 rows of 16d Sinkers at 12" on center. Beams of 3-plies or less and 14" to 18" in depth are to be nailed together with 4 rows of 16d Sinkers at 12" on center. Three ply beams are to be nailed from both sides. Four ply beams of all depths are to be bolted together with 2 rows 1/2" diameter bolts at 12" on center staggered. Bolts must be ANSI Grade 5 or higher with a standard washer under the head and nut. Maintain a 2"edge distance on all bolts.
4. All engineered lumber I-joists are to meet the APA EWS performance rating and depth identified on the field of the drawing. I-Joists are identified by FRI-DO/YY. DO is the performance rating. YY is the required depth. Follow the specific I-Joist manufacturer's installation instructions. Adhere to all bracing and blocking requirements. Each floor must be properly braced before proceeding to the next level. The contractor is responsible for insuring that engineered lumber is installed properly.
5. Hangers identified are Simpson Strong Tie connectors.
6. All stud columns to be nailed together with 2 rows of 10d commons at 6" on center.
7. All ridge boards, hips, and valleys are 2x10 SYP#2. All roof rafters are 2 x 8 SPF #2 or greater. All window and door headers to be 2-2x10 SYP#2 unless noted otherwise. All exterior walls to be sheeted with shiplap 7/16"OSB. All roof sheeting to be minimum 1/2" OSB. All window and door headers to be 2-2x10 SYP #2 unless noted otherwise.

ATTENTION

1 - ALL WORK SHALL MEET ALL LOCAL, STATE, AND NATIONAL BUILDING CODES THAT APPLY.
2 - THE CONTRACTOR SHALL VERIFY ALL DIMENSIONS BEFORE STARTING CONSTRUCTION.
3 - ALL DIMENSIONS SHOULD BE READ OR CALCULATED, NOT SCALED.
4 - NOT RESPONSIBLE FOR ERRORS DISCOVERED AFTER CONSTRUCTION HAS STARTED.

SCALE: 1/4" = 1'-0"



These Blueprints are the property of Dreams by Design and shall not be reproduced, copied or assigned to any third party without the written permission of Dreams by Design. Dreams by Design has taken reasonable precautions to assure that these plans are complete and accurate. However, Dreams by Design cannot be responsible for errors or omissions that may exist. Dreams by Design is not responsible for any modifications made to these plans without the written approval of Dreams by Design. 

Lake Norman Signature Homes

DREAMS BY DESIGN
CUSTOM BLUEPRINTS

DRAWN BY: SHAUN WAGNER
REVISIONS: 9-7-2005

SHT

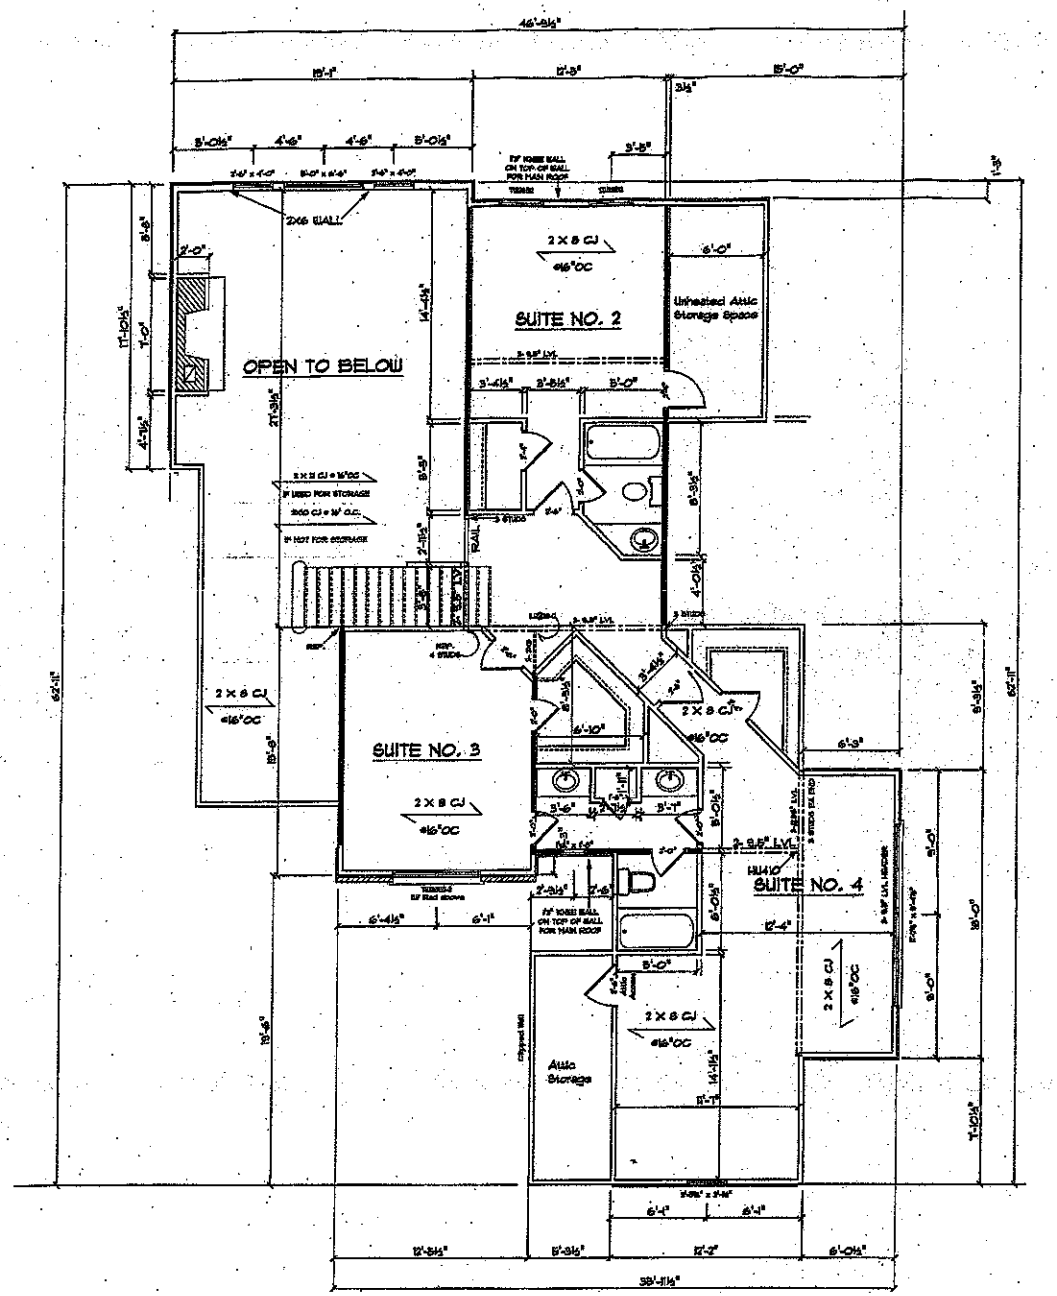

ENGINEERING NOTES:

1. All structural components not specifically called out are to be sized by the building code.
2. Assumed soil bearing pressure is 2000 psf.
Footing concrete to have a compressive strength of 3000 psi.
3. All engineered lusiber LVL's to meet or exceed APA EWS Stress Class 2.0E-2900f; E=2,000,000 psi, Fc=2500 psi, Fv=285 psi, Fc (perp) = 750 psi, and Fc(perp) = 750 psi. 9.5" LVL's may be ripped to 9.25" to match 2 x 10 framing. LVL beams of 3 plies or less and 1.89" depth or less are to be nailed together with 3 rows of 16d Sinkers at 12" on center. Beams of 3 plies or less and 14" to 18" in depth are to be nailed together with 4 rows of 16d Sinkers at 12" on center. Three ply beams are to be nailed from both sides. Four ply beams of all depths are to be bolted together with 2 rows 1/2" diameter bolts at 12" on center staggered. Bolts must be ANSI Grade 5 or higher with a standard washer under the head and nut. Maintain a 2"edge distance on all bolts.
4. All engineered lusber I-joists are to meet the APA EWS performance rating and depth identified on the field of the drawing. I-Joists are identified by PRI-XX/YY. XX is the performance rating. YY is the required depth. Follow the specific I-joist manufacturer's installation instructions. Adhere to all bracing and blocking requirements. Each floor must be properly braced before proceeding to the next level. The contractor is responsible for insuring that engineered lusber is installed properly.
5. Hangers identified are Simpson Strong Tie connectors.
6. All stud column to be nailed together with 2 rows of 10d coamons at 6" on center.
7. All ridge boards, hips, and valleys are 2x10 STP#2. All roof rafters are 2 x 8 SPF #2 or greater. All window and door headers to be 2-2x10 STP#2 unless noted otherwise. All exterior walls to be sheeted with minimum 7/16"OSB. All roof sheeting to be minimum 1/2" OSB. All window and door headers to be 2-2x10 STP #2 unless noted otherwise.

ATTENTION

1- ALL WORK SHALL MEET ALL LOCAL, STATE, AND NATIONAL BUILDING CODES THAT APPLY.
2- THE CONTRACTOR SHALL VERIFY ALL DIMENSIONS BEFORE STARTING CONSTRUCTION.
3- ALL DIMENSIONS SHOULD BE READ OR CALCULATED, NOT SCALED.
4- NOT RESPONSIBLE FOR ERRORS DISCOVERED AFTER CONSTRUCTION HAS STARTED.

SCALE: 1/4" = 1'-0"

Robert E. Gleason, PE
2632 PATRICIA DRIVE
SHELBYVILLE, IN 46176

SEPTEMBER 29, 2005

These drawings have been created by the employees of Dreams by Design, Inc. and/or its consultants and are the property of Dreams by Design, Inc. and/or its consultants. Any unauthorized use of these drawings without the written permission of Dreams by Design, Inc. and/or its consultants is strictly prohibited. By reproducing these drawings in any manner, the party doing so indemnifies Dreams by Design, Inc. and/or its consultants against any claims, damages, losses, or expenses arising out of or resulting therefrom. Dreams by Design, Inc. and/or its consultants shall be considered the author of these drawings for purposes of common law copyright, any statutory rights notwithstanding. The Contractor and/or Owner shall assume responsibility for actions that are not reported.

Lake Norman Signature Homes

Boria Residence. Lot 1

DRAWN BY: SHAUN WAGNER

REVISIONS: 9-7-2006

DATE DRAWN:

DREAMS BY DESIGN
CUSTOM BLUEPRINTS

SHT-1