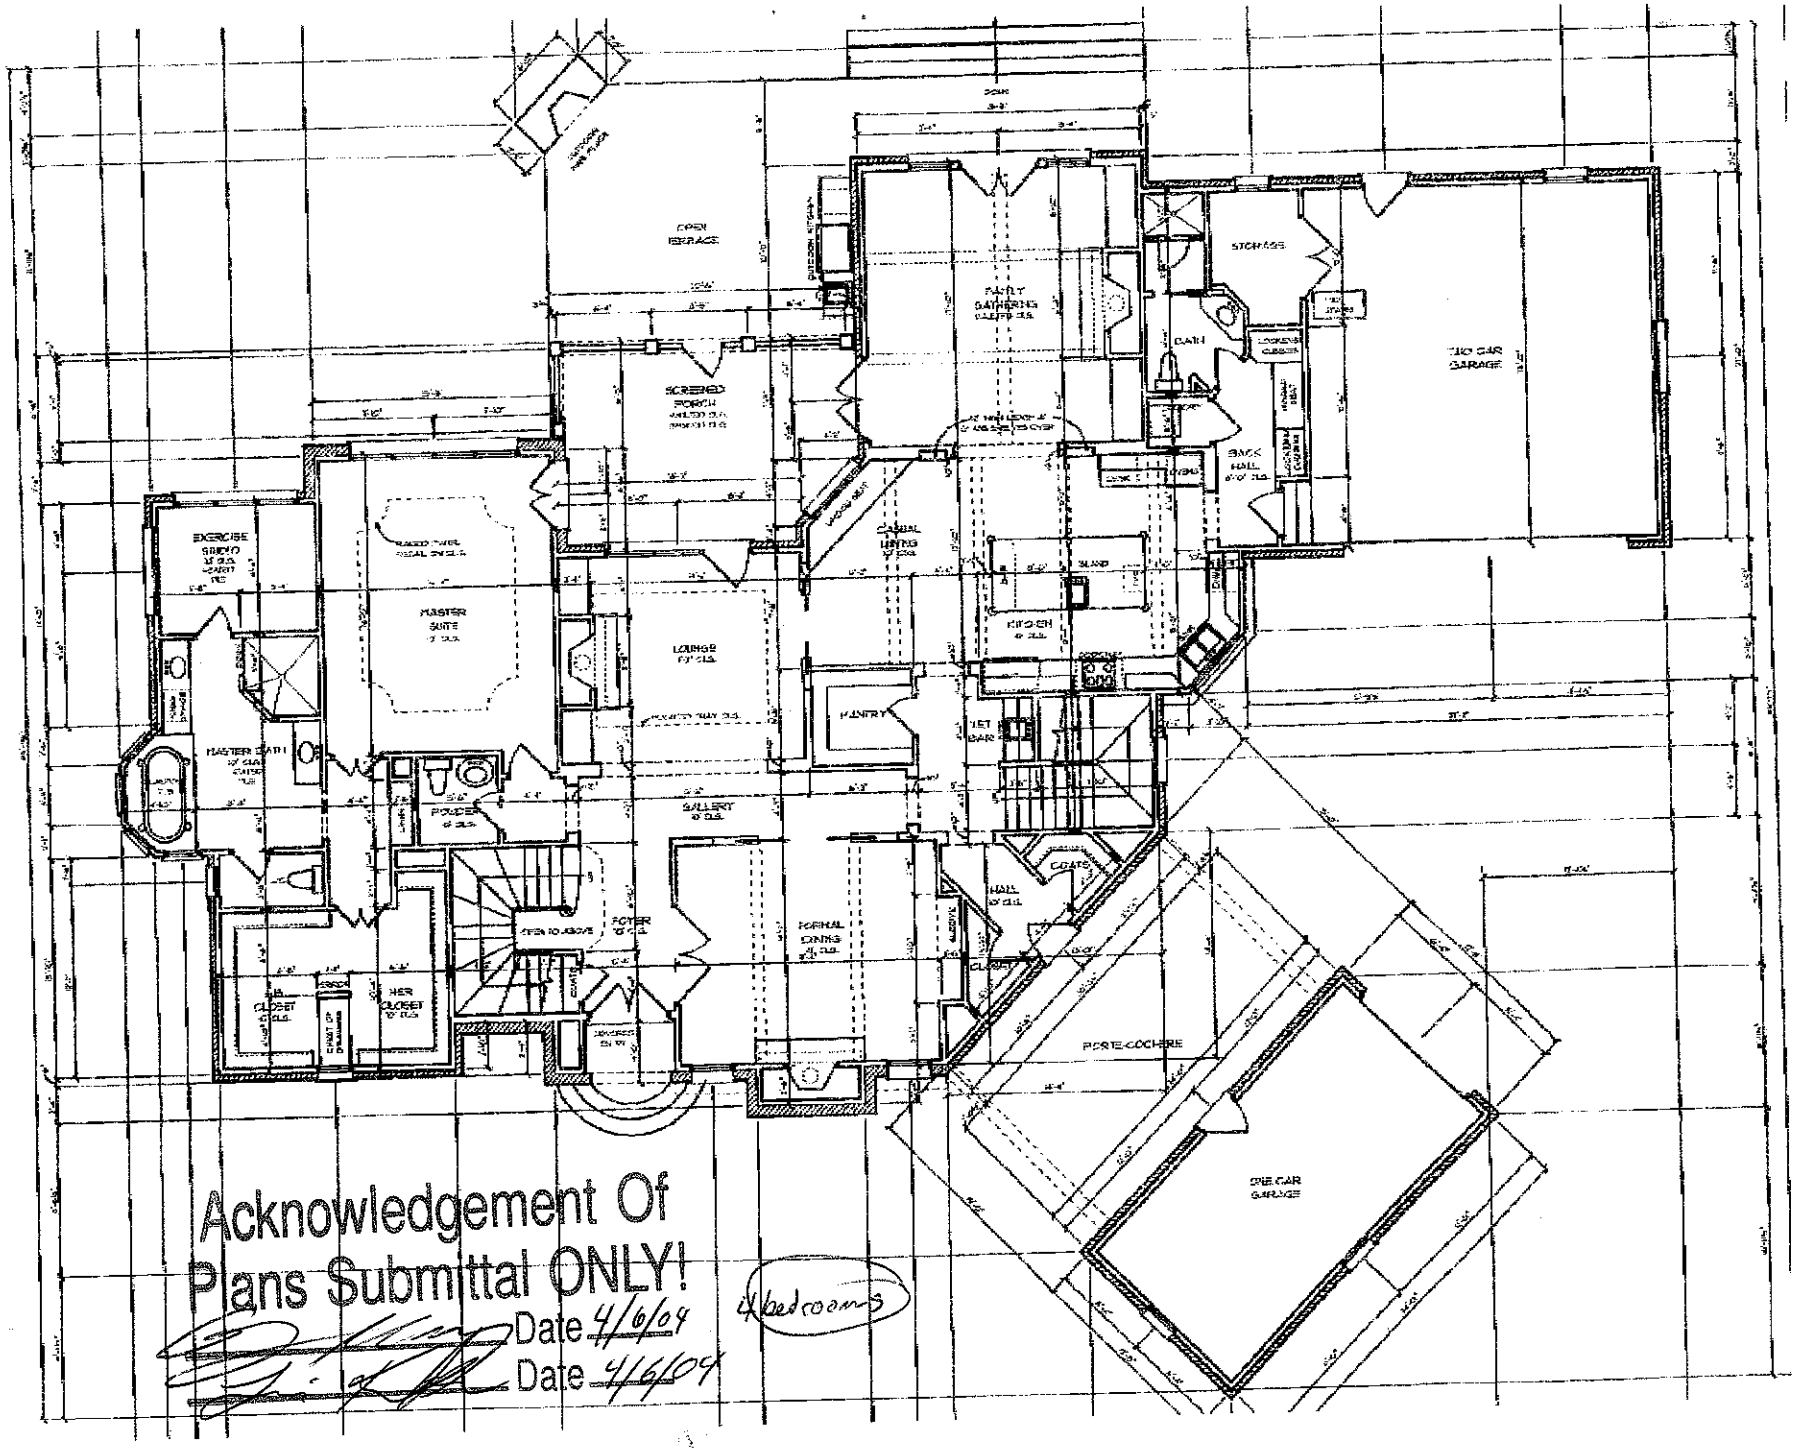
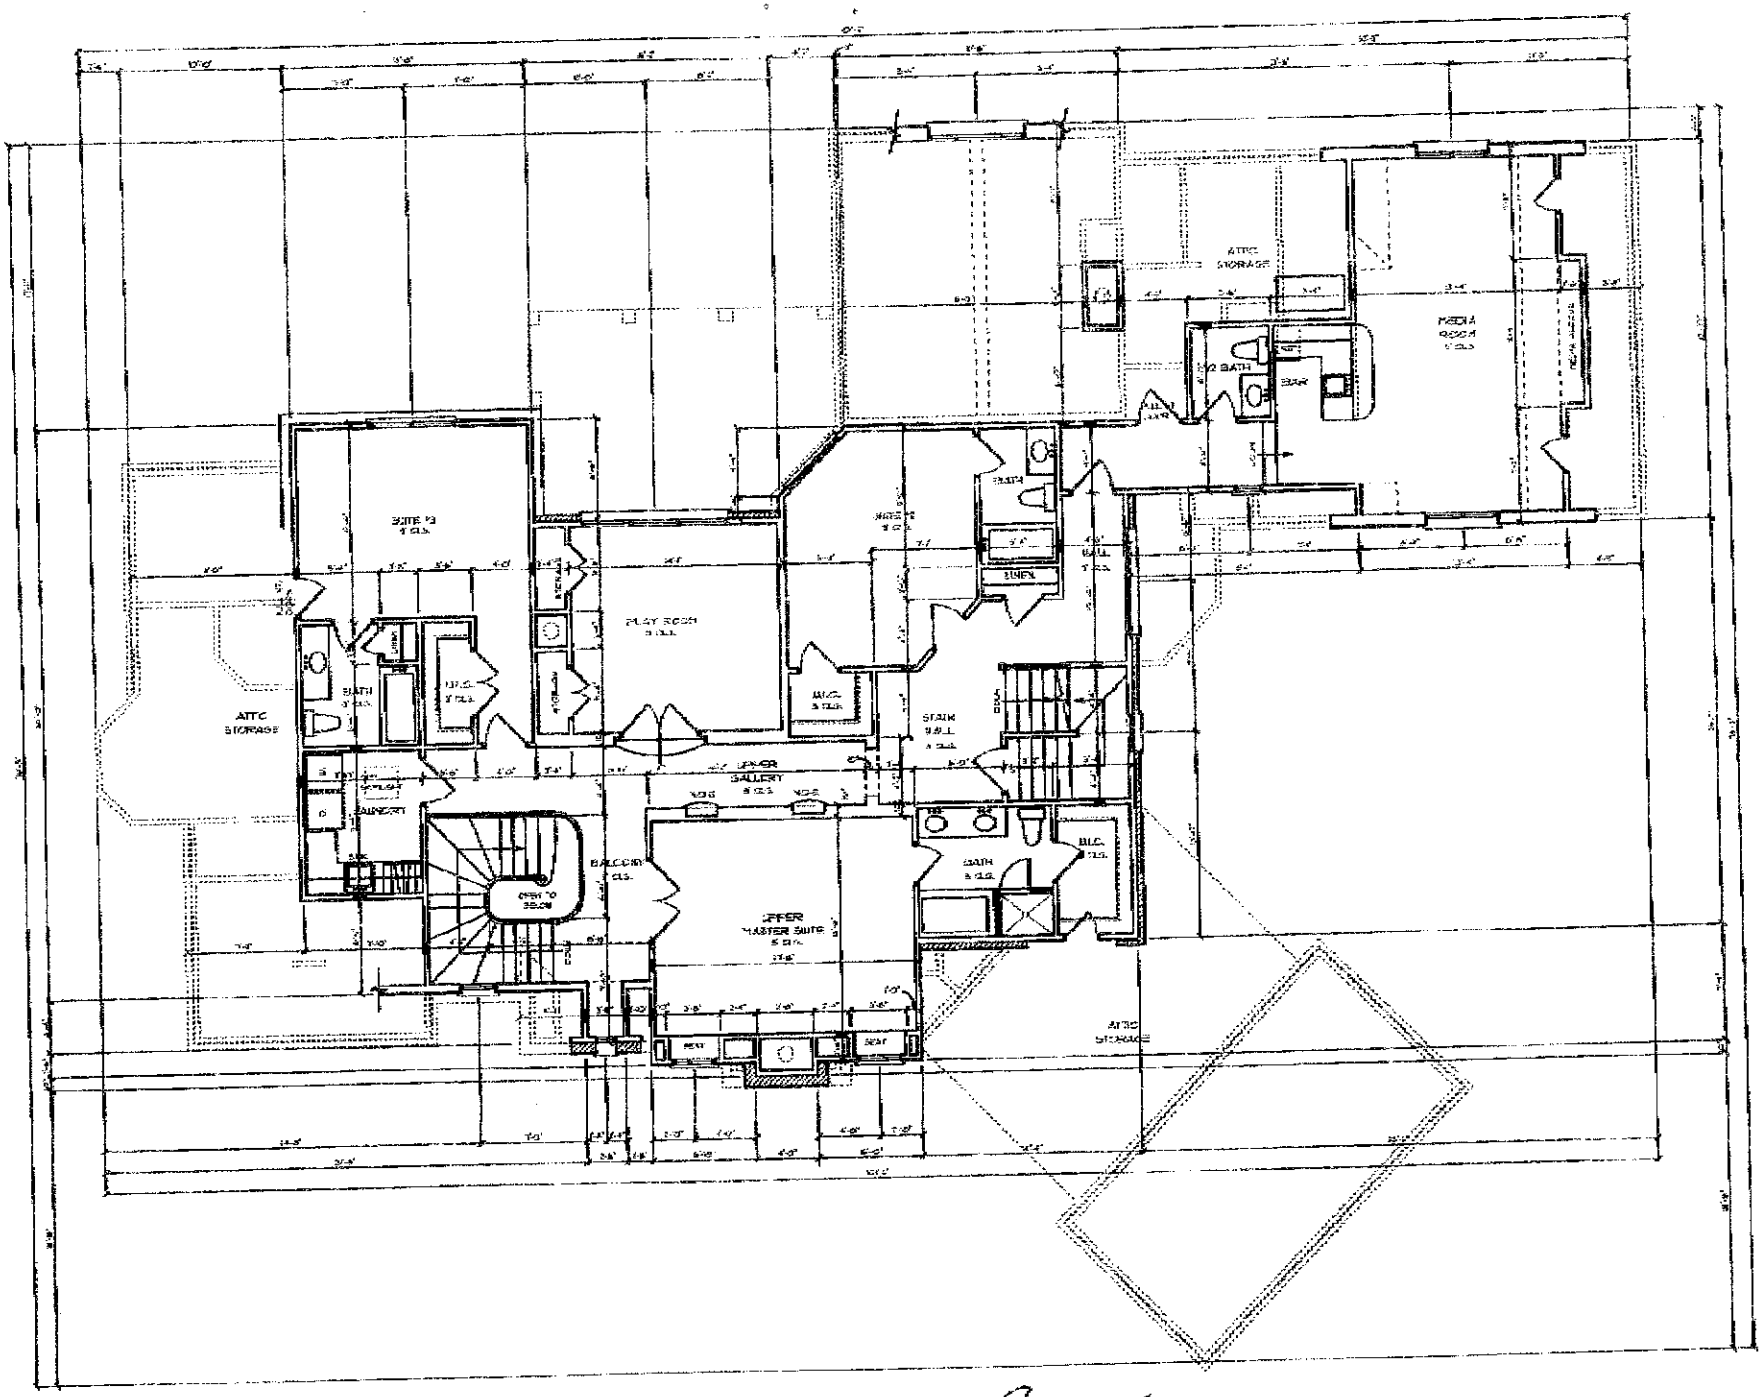

Acknowledgement Of
Plans Submittal ONLY!
Date 4/6/09
Date 4/6/09
4 bedrooms


ATTIC STORAGE
MEDIA ROOM
1/2 BATH
SUITE #3
PLAY ROOM
BATH
LINEN
ATTIC STORAGE
LINEN
GALLERY
STAIR
BALCONY
OPEN TO BELOW
UPPER MASTER SUITE
BATH
W.I.C.
ATTIC STORAGE

GARDEN