
1" = 20'

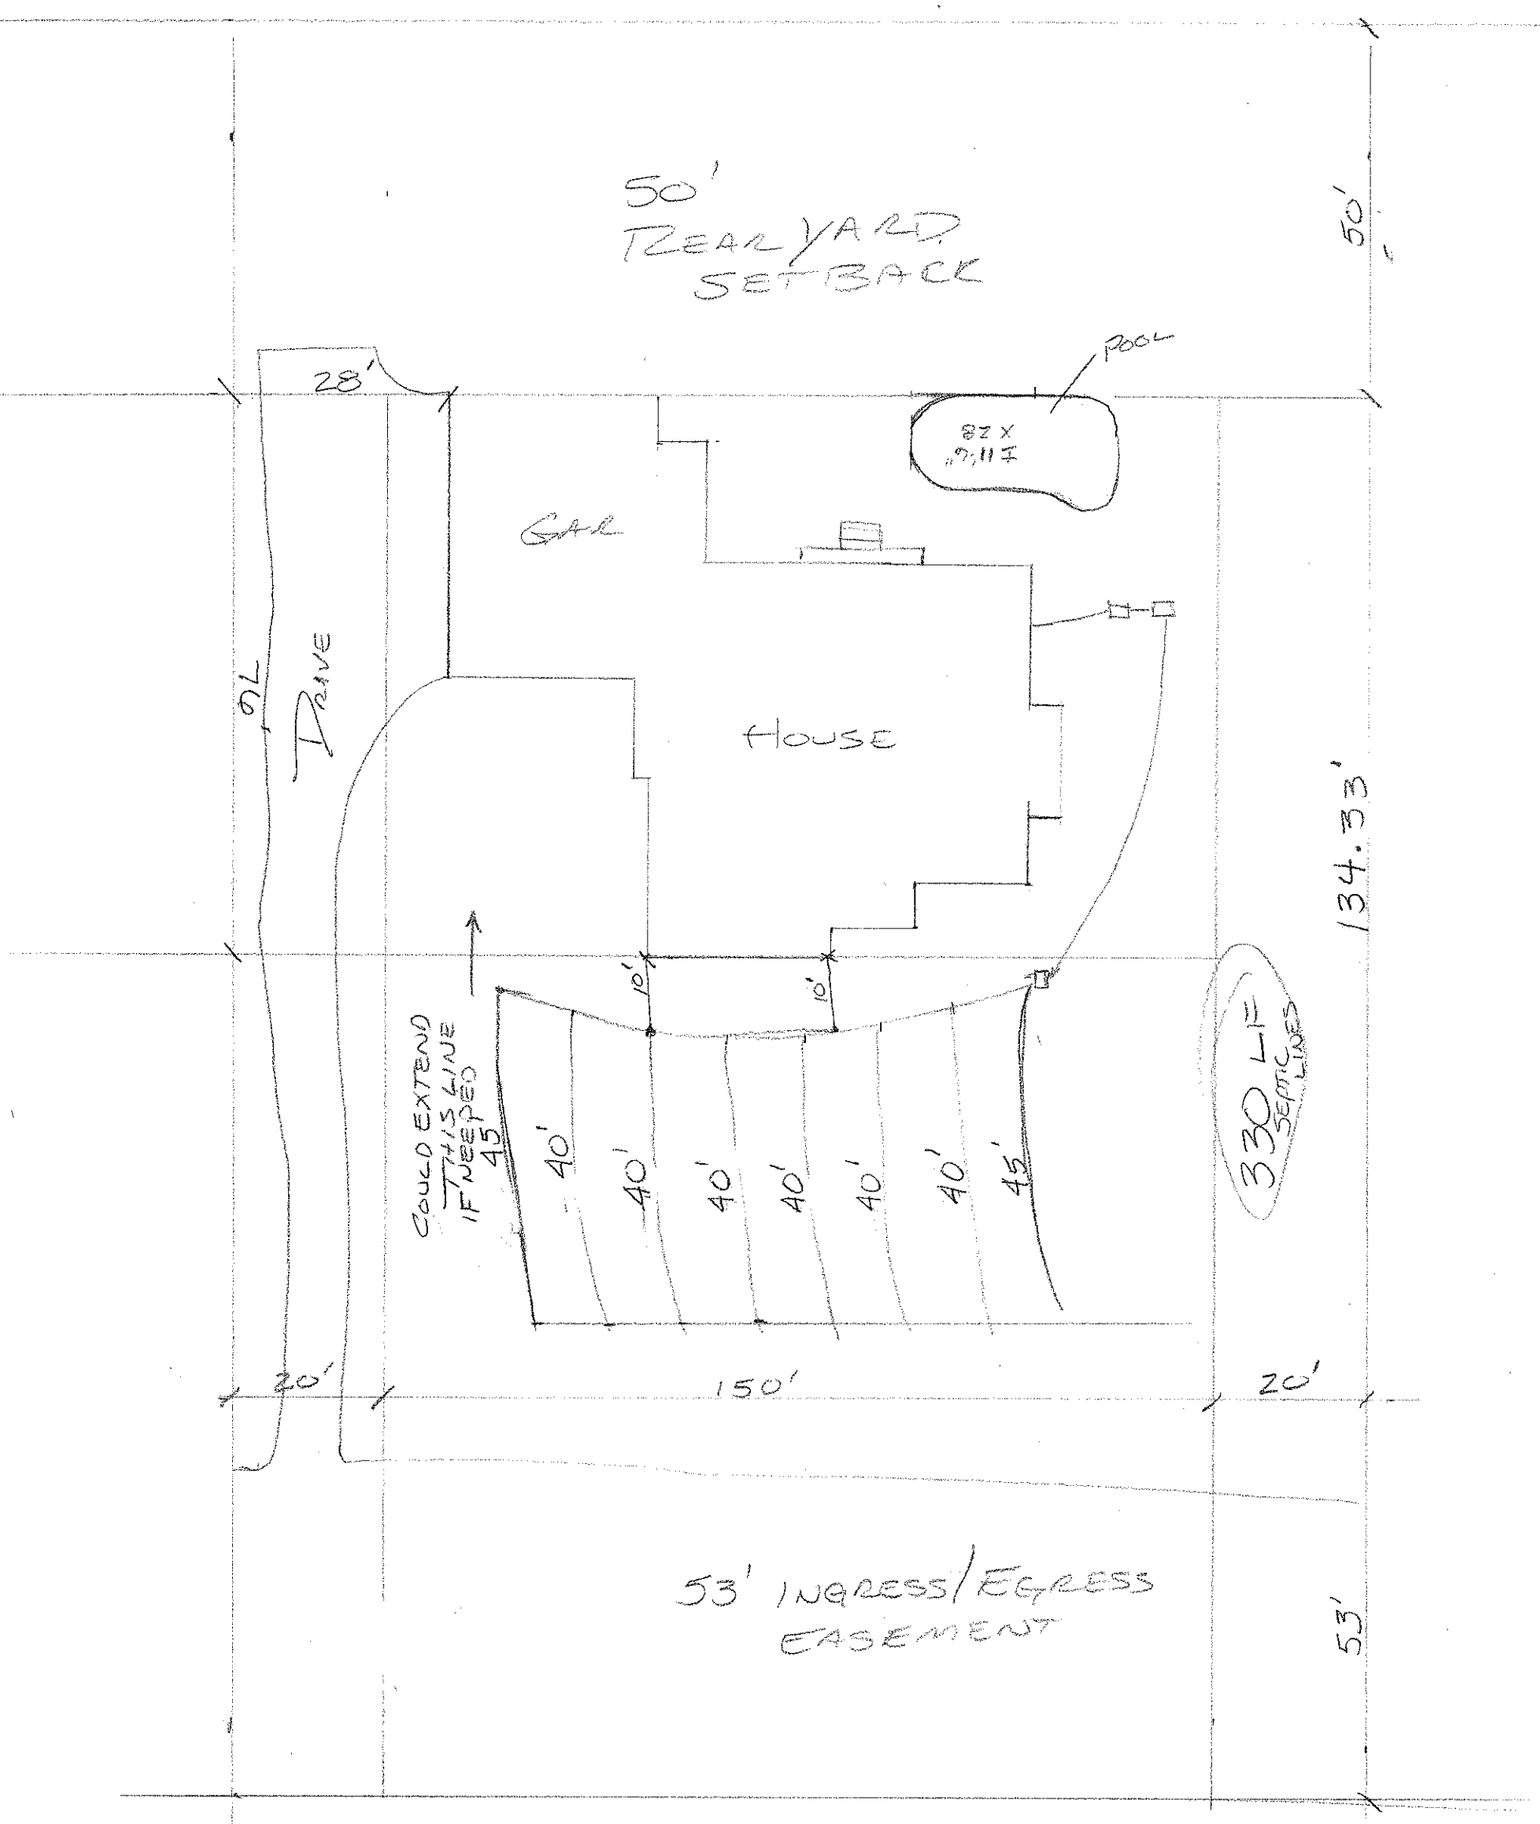

LOT - 1C-36

PROPOSED LAYOUT