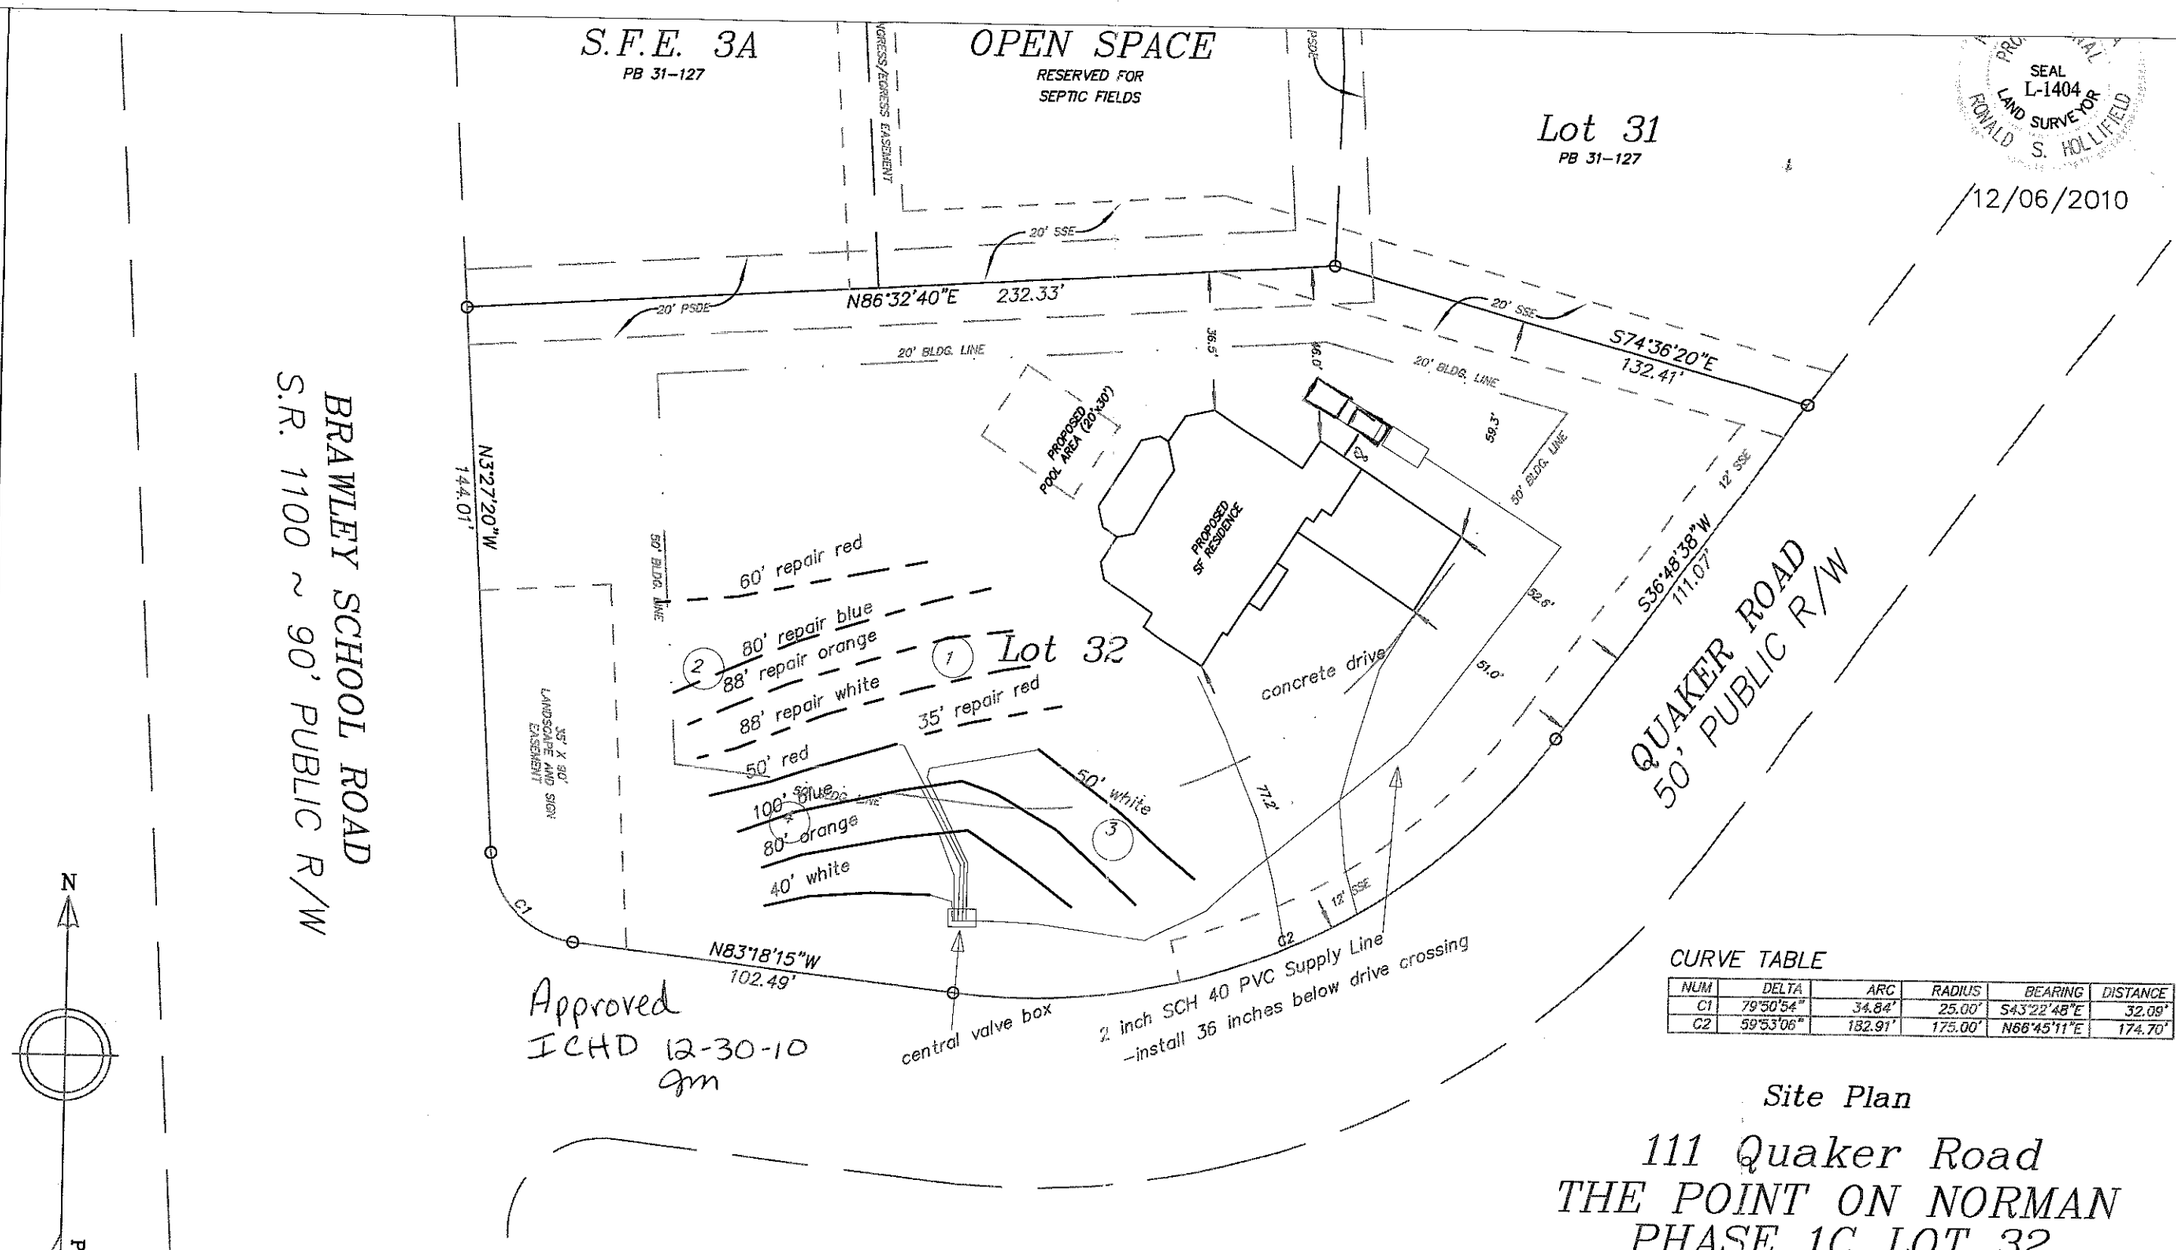


CURVE TABLE

NUM	DELTA	ARC	RADIUS	BEARING	DISTANCE
C1	79°50'54"	34.84'	25.00'	S43°22'48"E	32.09'
C2	59°53'06"	182.91'	175.00'	N66°45'11"E	174.70'

Site Plan

111 Quaker Road
THE POINT ON NORMAN
PHASE 1C LOT 32

Davidson Township, Iredell County, NC

Tax PIN 4625-97-9055 ~ D. B. 2035-2135 ~ P. B. 32-1

Property of: Thomas C and Chris Lynn Robillard

R. S. Hollifield land surveying / subdivision planning p. o. box 1036 Troutman, NC 28166-1036
phone (704) 871-1175 ~ cell (704) 201-1281 ~ email: holiron@bellsouth.net

file: 10\pnt1c132

Base map by RS Hollifield with ICHD Fast Track septic details by S&ME 12-27-10. (1" = 40') - Sketch, lines flagged in field

This sketch must accompany written report and is not intended to be a Professional Engineer Design.