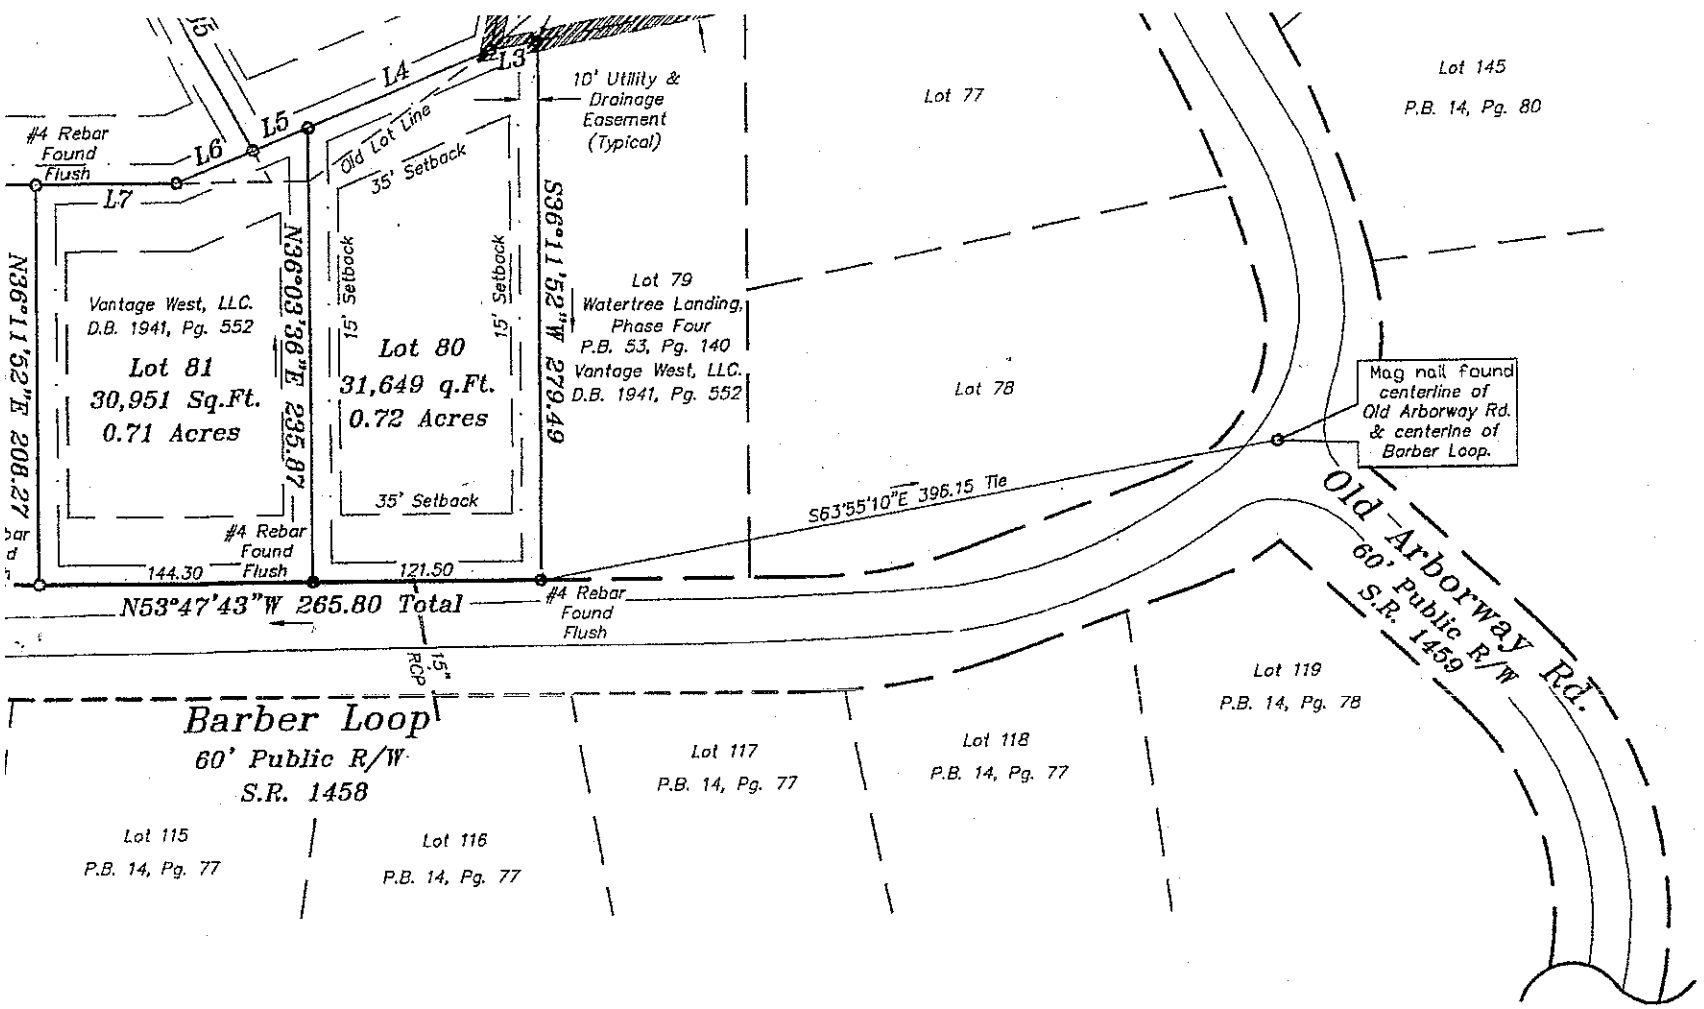



| CURVE |
|---|
| C1 |
| C2 |
| C3 |

Rec
Doc

LEGEND

R/W = Right-of-way
I.P.S. = #4 Rebar Set
= Not to scale
= Utility Pole
= Cable Pedestal
WM = Water Meter
= Concrete Control Monument
CMP = Corrugated Metal Pipe
E.O.P. = Edge of pavement
RCP = Rienforced Concrete Pipe
S.I.R. = Solid Iron Rod

# Final Plat Revisio
## "Watertree Landing, Pha
## Lots 60, 61, 62, 63, 8
## Plat Book 54, Pag
**Davidson Township, Iredell Cou**

Owner/Developer:

Lake Luxury Homes, LLC
P.O. Box 3792
Mooresville, N.C. 28117

Vantage West, LLC.
114 Morlake Drive Suite 102
Mooresville, N.C. 28117

Ta