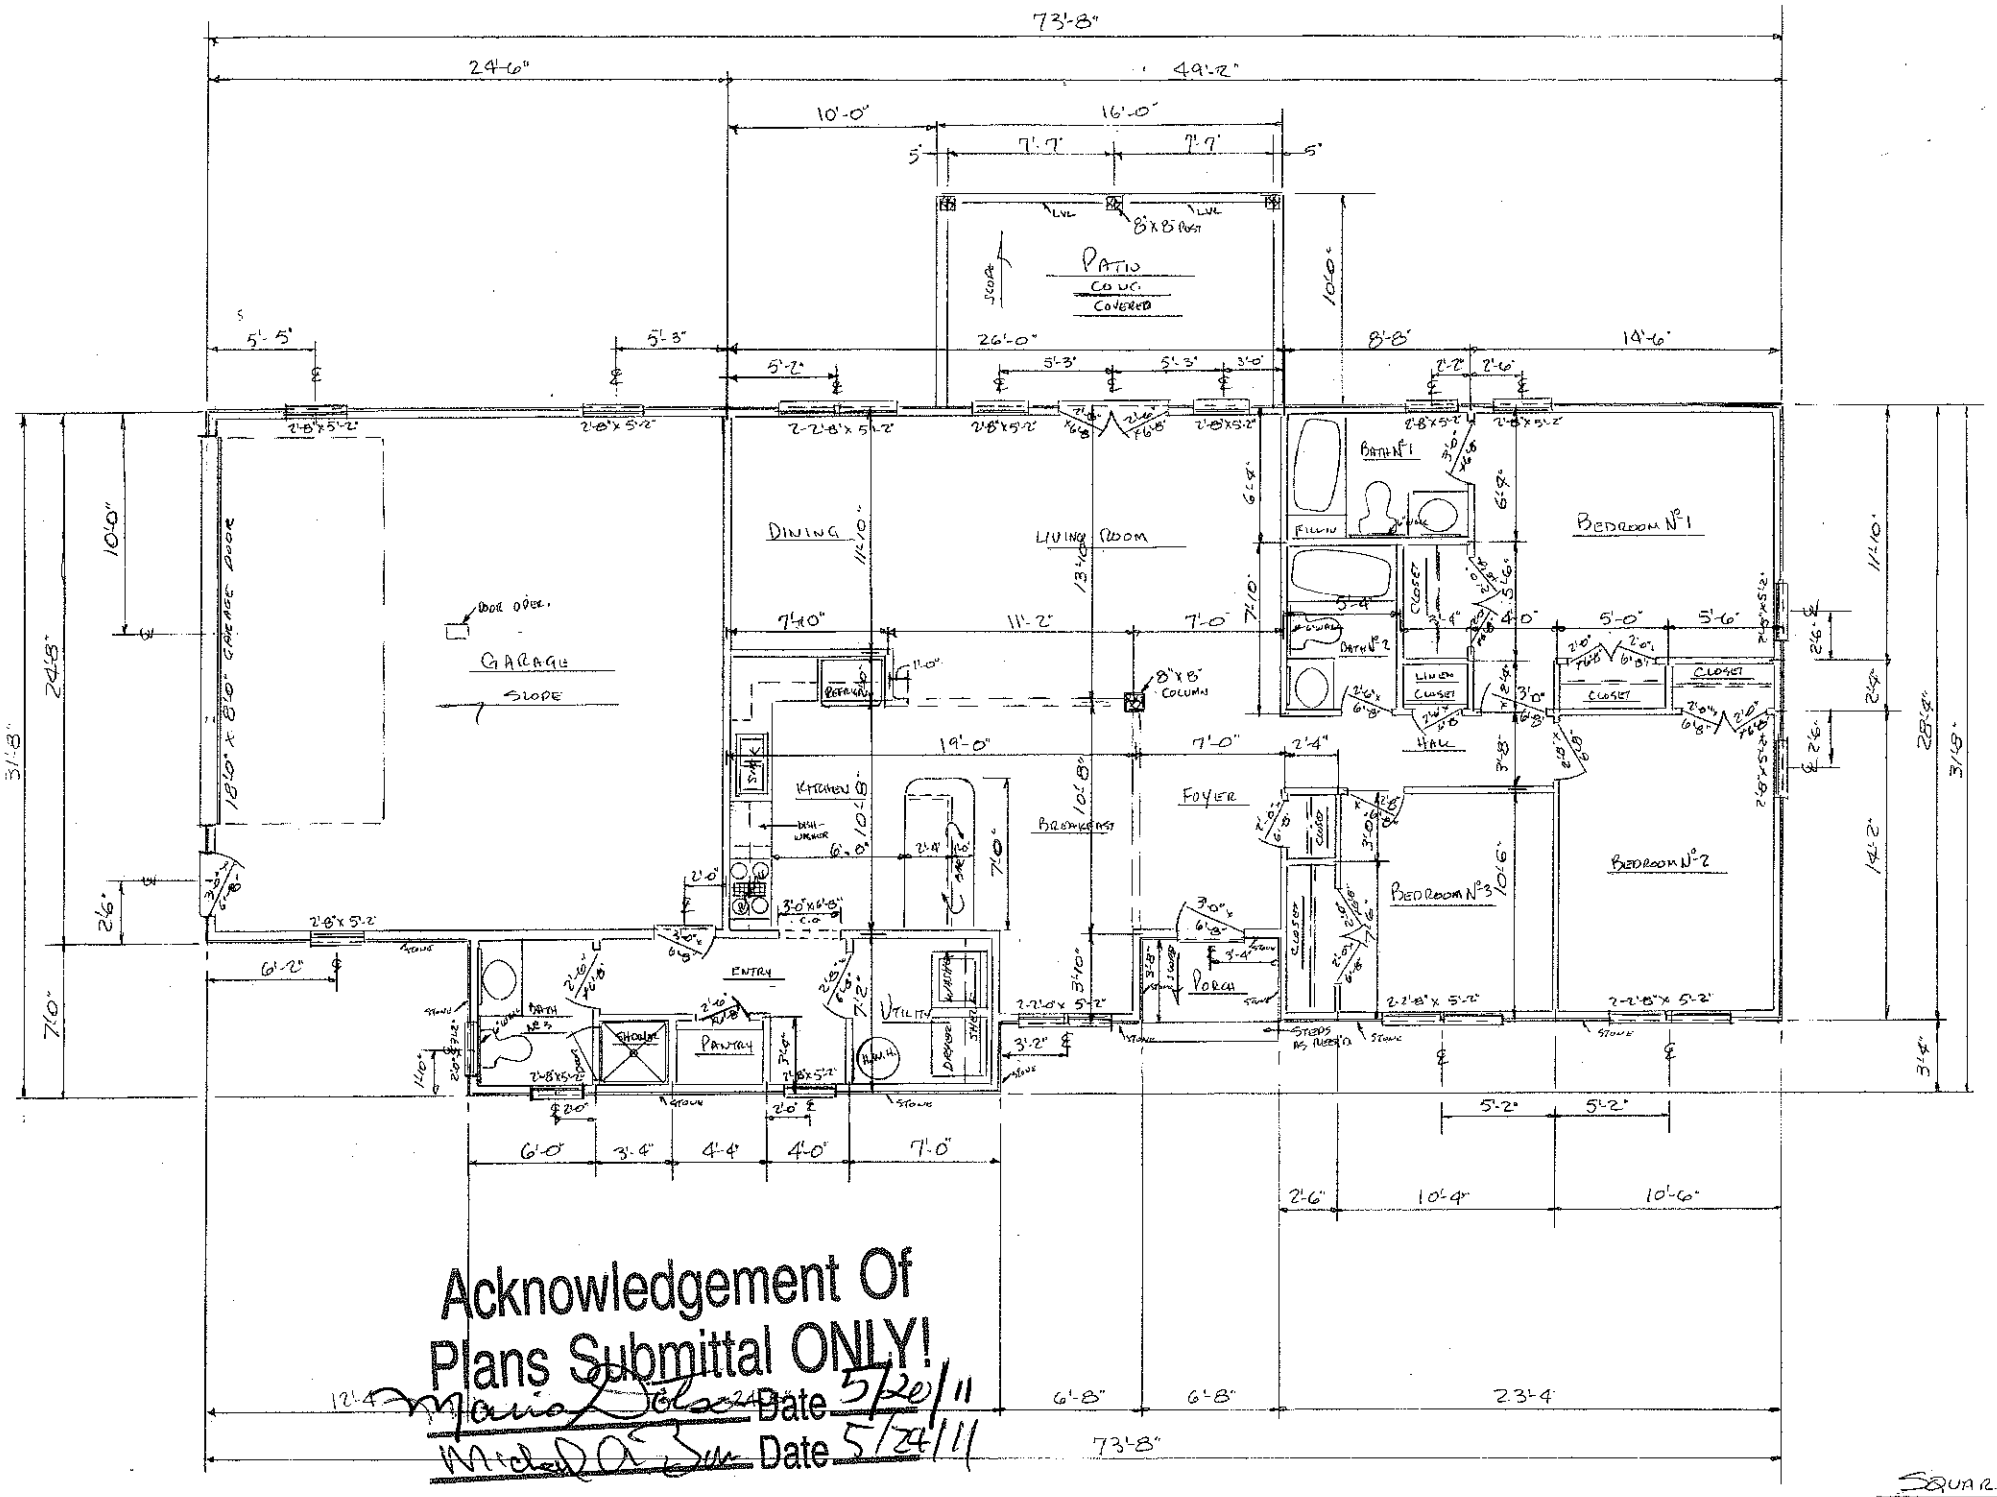


Acknowledgement Of
Plans Submittal ONLY!

Maria Colaco Date 5/20/11

Michael A Sun Date 5/24/11

FLOOR PLAN

SQUARE FOO
HEATED- 14
GARAGE- 60
FRONT PORCH- 2
PATIO- 16