
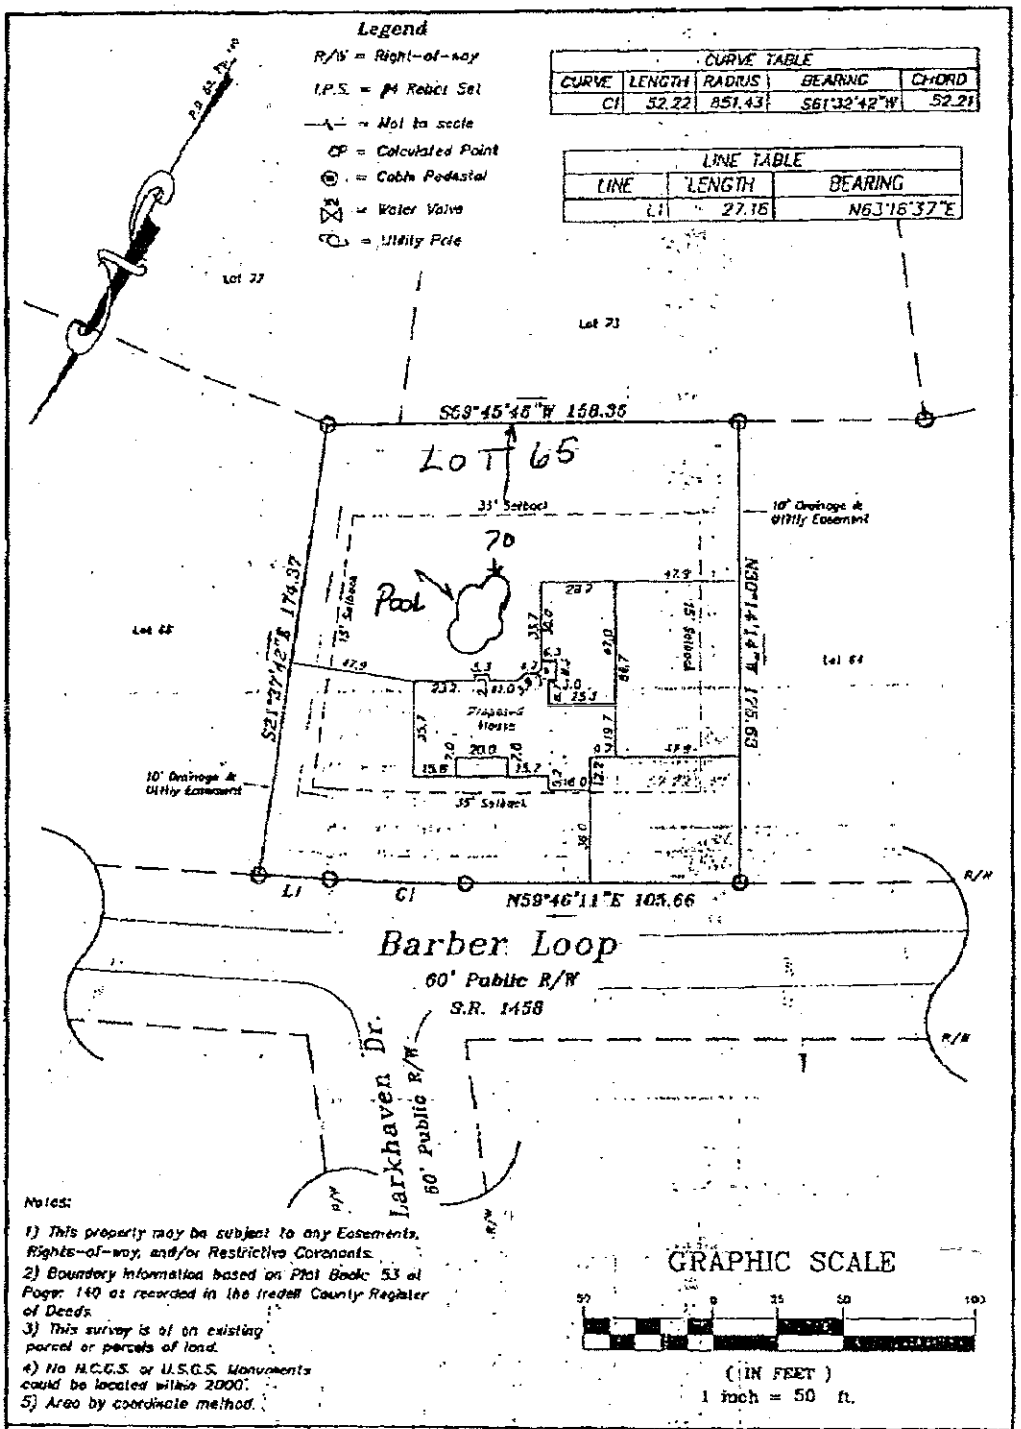


Notes:

1) This property may be subject to any Easements, Rights-of-way, and/or Restrictive Covenants.
2) Boundary information based on Plat Book 53 at Page 140 as recorded in the Iredell County Register of Deeds.
3) This survey is of an existing parcel or parcels of land.
4) No N.C.G.S. or U.S.G.S. Monuments could be located within 2000'.
5) Area by coordinate method.

Vicinity Map

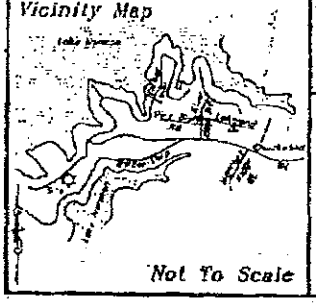

Not To Scale

Plot Plan

FOR

Richard J. & Lorraine F. Barbara

PROPERTY DESCRIPTION

Lot 65

Watertree Landing, Phase 4

P.B. 53, Pg. 140

Davidson Township

Iredell County, NC

SCALE: 1" = 50'

FIELD BOOK:

FILE: 2013-120

TAX MAP NO: 4626008712

Steinbock Surveying, P.A.
Post Office Box 4143
Mooresville, NC 28117
(704) 422-9815
C-3218

7514-87-3171