
AREA CALCULATIONS

FIRST FLOOR HEATED AREA	2,350 SQ.FT.
SECOND FLOOR HEATED AREA	
MAIN SECOND FLOOR	1,235 SQ.FT.
OPTIONAL FLEX ROOM	235 SQ.FT.
BONUS ROOM (3-CAR GARAGE)	440 SQ.FT.
TOTAL HEATED AREA	4,260 SQ.FT.
BONUS ROOM (2-CAR GARAGE)	275 SQ.FT.
TOTAL HEATED AREA W/ 2-CAR BONUS ROOM	4,095 SQ.FT.
UNHEATED AREA	
3-CAR GARAGE	730 SQ.FT.
FRONT PORCH	160 SQ.FT.
REAR PORCH	250 SQ.FT.
TOTAL UNHEATED AREA	1,140 SQ.FT.
OPTIONAL 2-CAR GARAGE	495 SQ.FT.
TOTAL UNHEATED AREA W/ 2-CAR GARAGE	905 SQ.FT.

Acknowledgement Of
Plans Submittal ONLY!
Jason Wright Date 8-22-13
Date

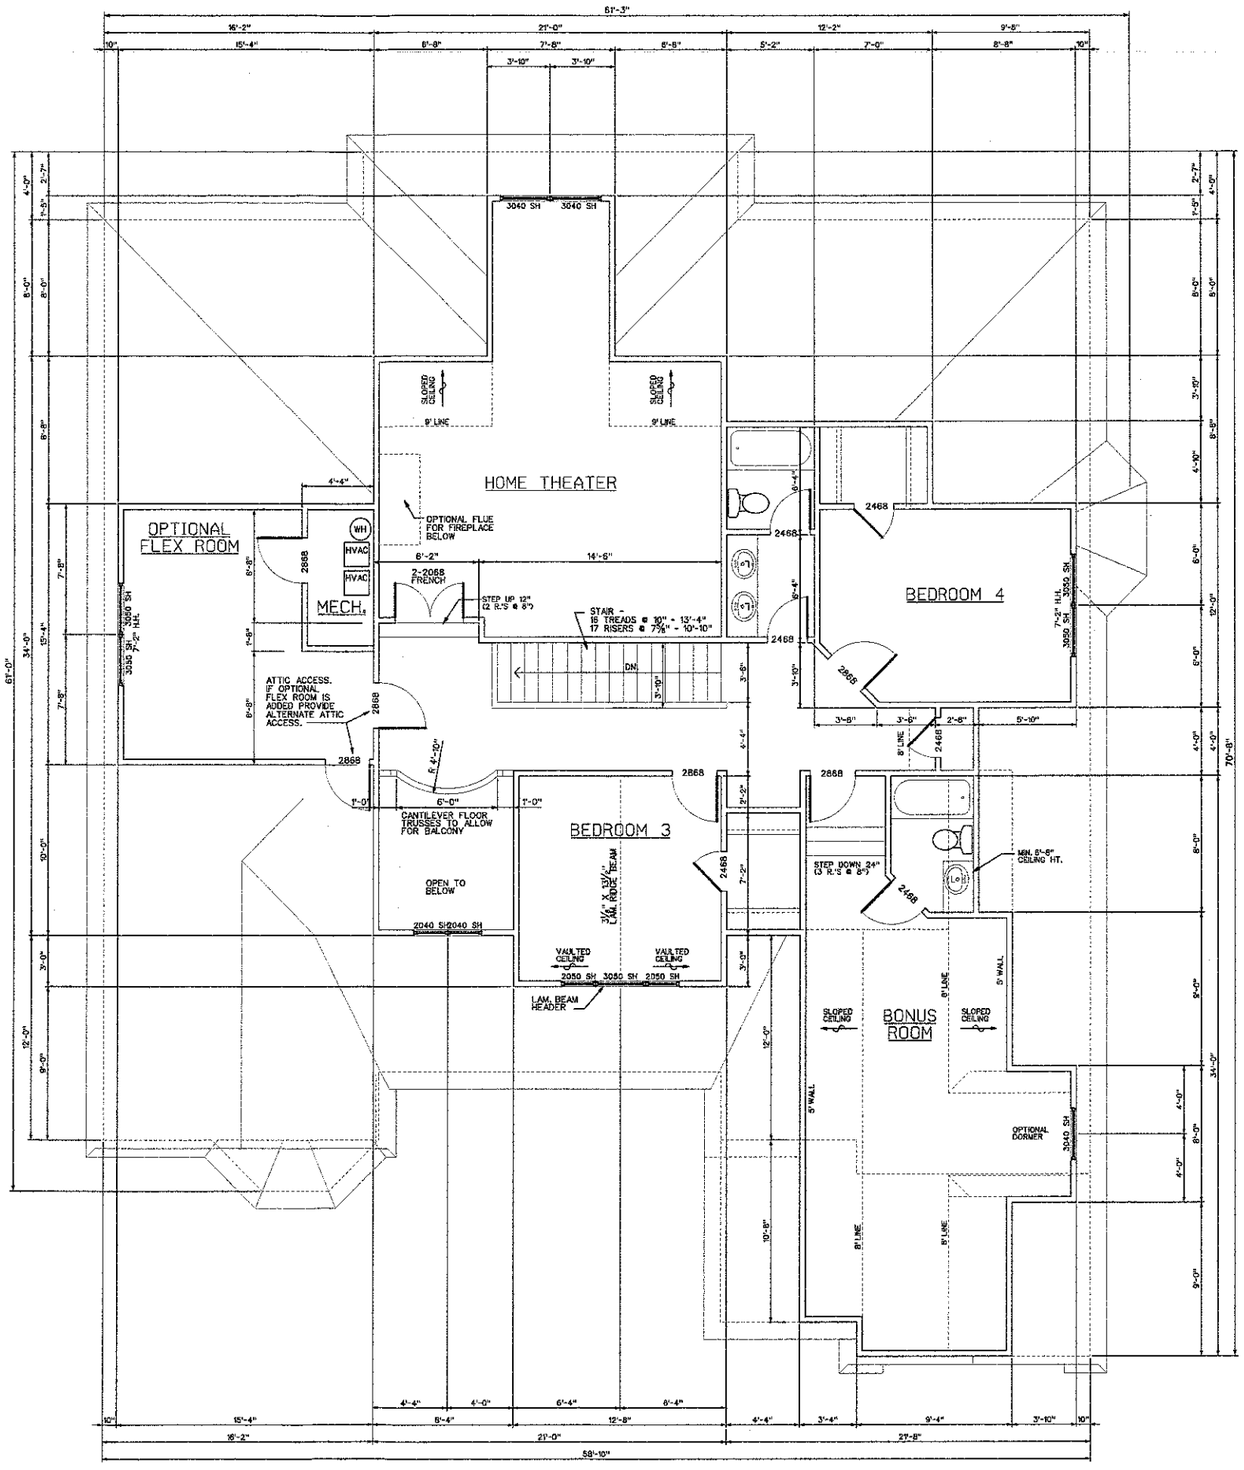

SECOND FLOOR PLAN
1/4"=1'-0"

Wilber Associates
Architecture / Planning
P.O. Box 428 - 20044 N. Zion St.
Cornelius, N.C. 28031
704-892-3635

NOTE
This drawing is property of the firm, Wilber Associates. Reproduction or reuse in part or in whole without written permission is forbidden.

SEAL

TITLE

PLANS FOR
THE TUSKARORA

COMM. NO. 1240
DATE 4/12/13
REVISIONS

SHEET
A-2
OF
5