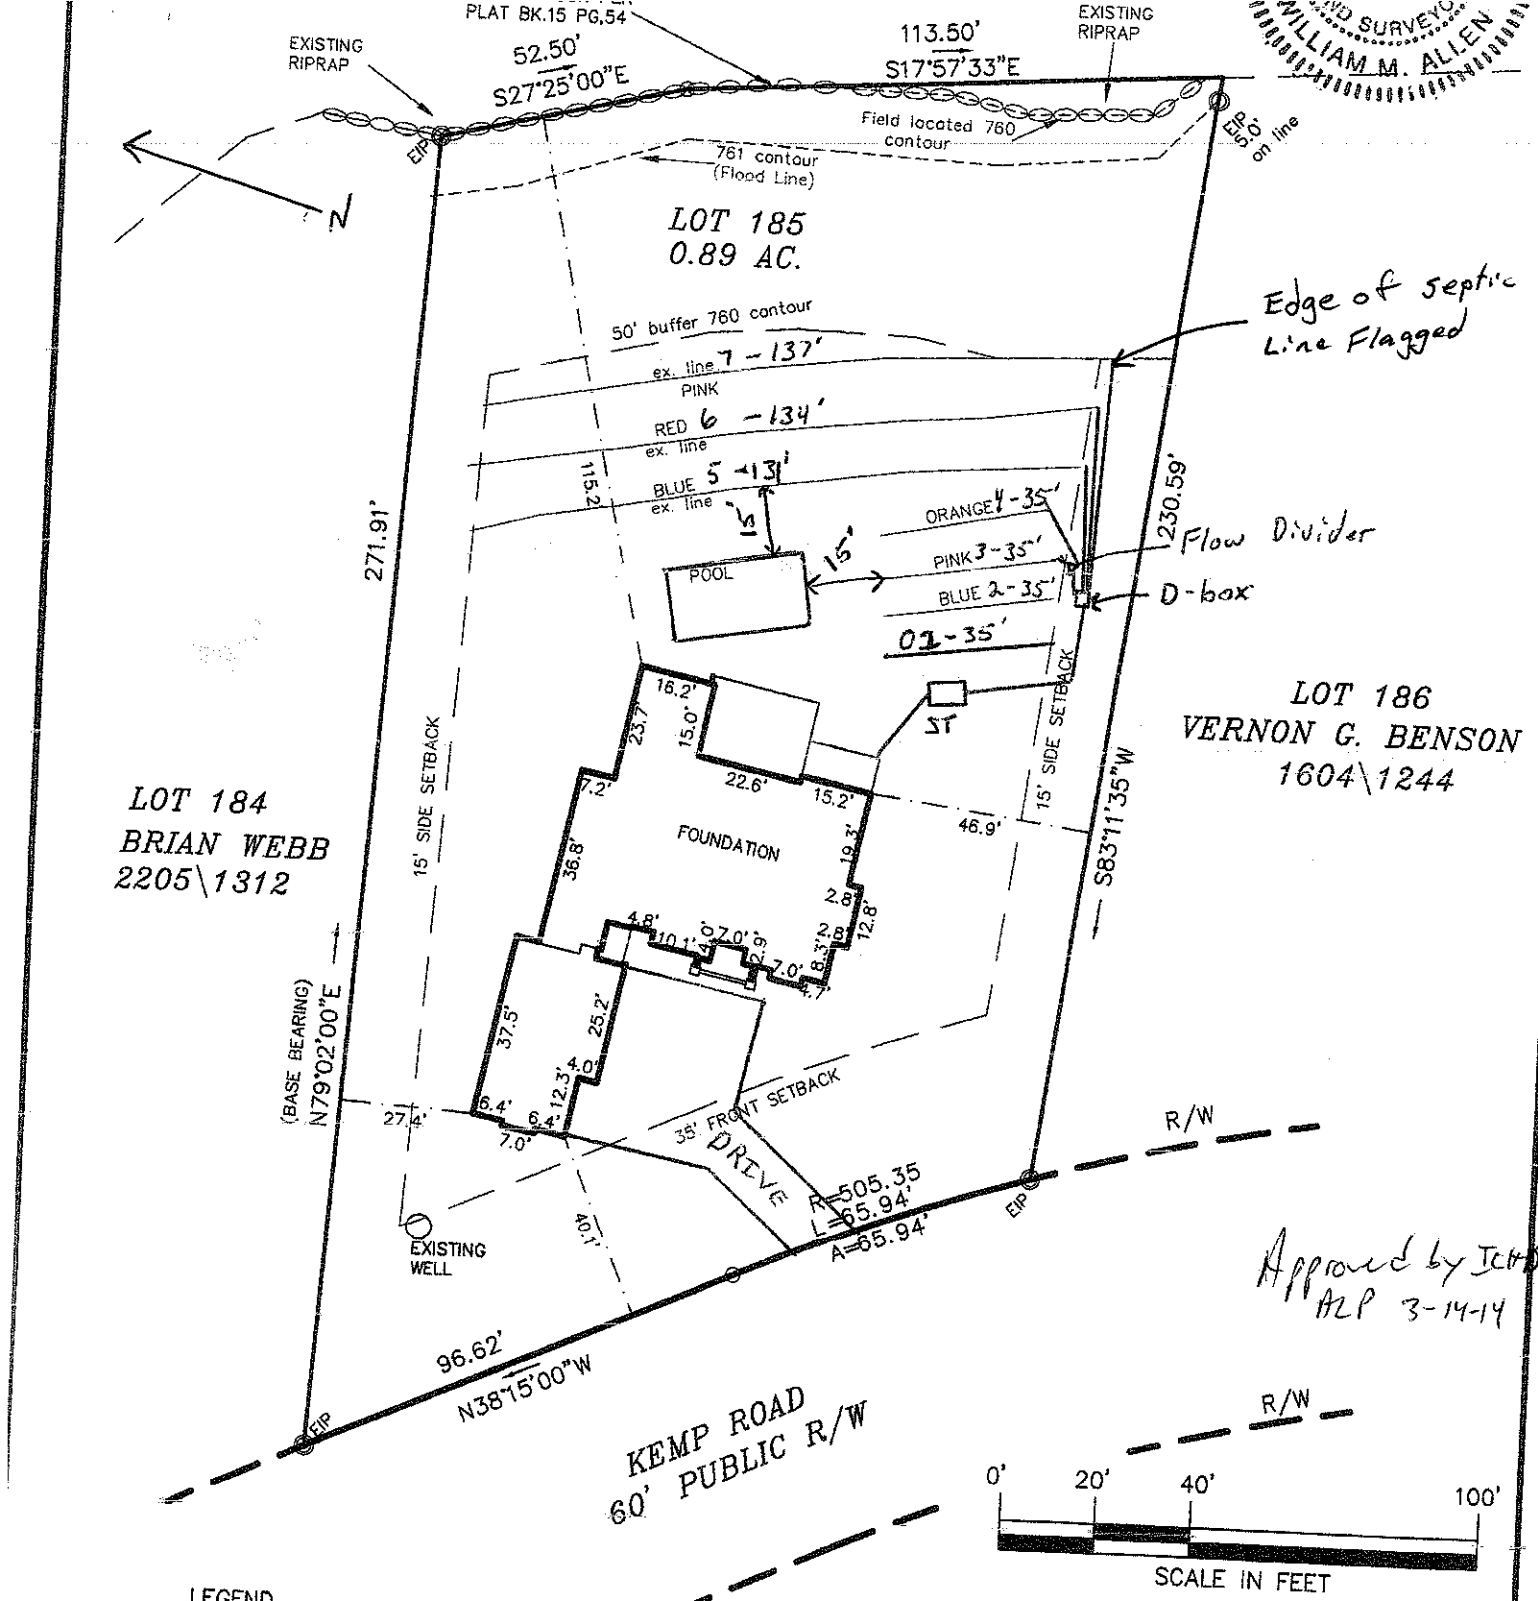


Approved by JCH
MLP 3-14-14

LEGEND

- = P.P. = POWER POLE
- = DUKE POWER TRANS.
- E.I.P. = EXISTING IRON FOUND
- I.P.S. = #4 REBAR SET
- R/W = RIGHT-OF-WAY
- (W) = WELL

NOTES

1) THIS PROPERTY MAY BE SUBJECT TO ANY EASEMENTS AND/OR RIGHTS OF WAY OF RECORD.
2) ACREAGE COMPUTED BY THE COORDINATE METHOD.
3) UNDERGROUND POWER
4) NO GRID MONUMENT FOUND WITHIN 2000 FEET.

SEPTIC LOCATION SURVEY

OF

831 KEMP ROAD

LOT 185 CRESCEN LAND & TIMBER CORP., SECT. 8

DAVIDSON TWSP., IREDELL CO., N.C.

SHAWN R. & DANIELLE M. SWEET

SCALE 1" = 40'

ACQUIRED BY:

FIELD BOOK: 500C
FILE: CLT LOT 185.DWG
DC FILE:
TAX MAP NO: 4626057366