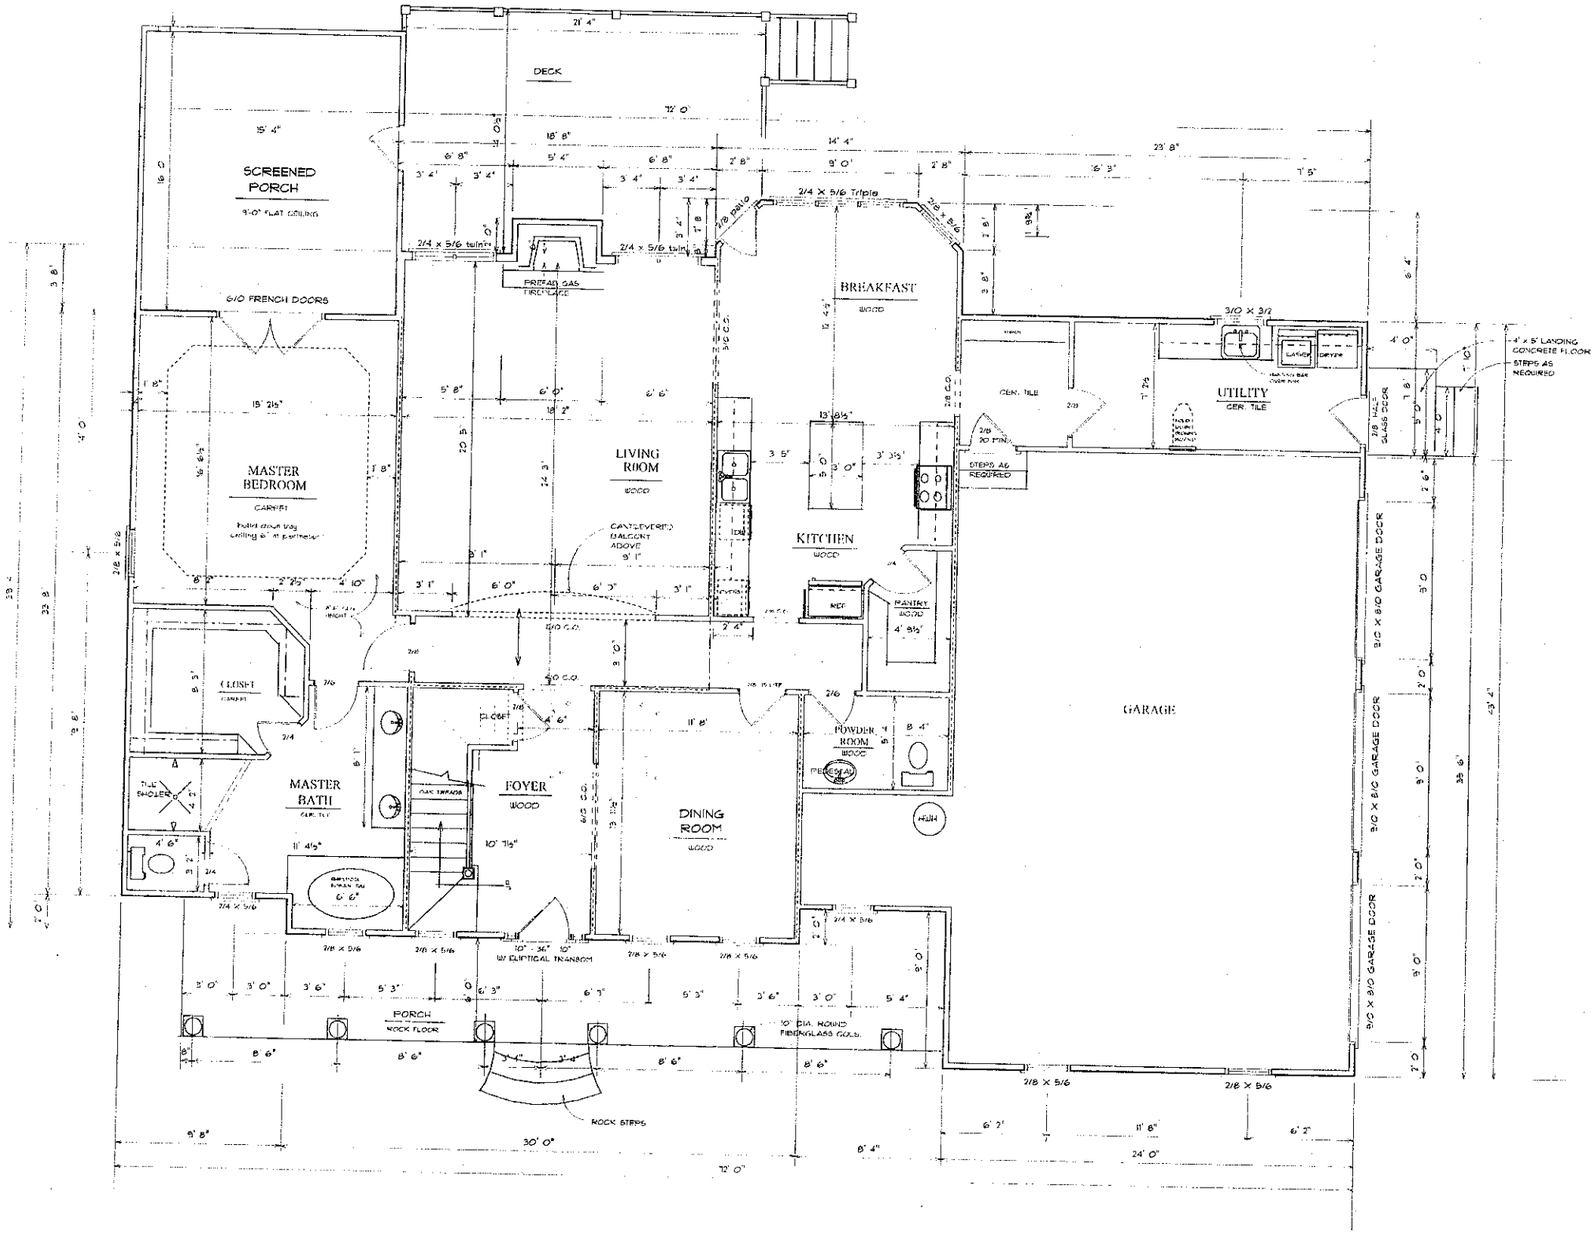


201 FIRST FLOOR PLAN

1975 SQUARE FEET

STRUCTURAL NOTES:

1- ALL FLOOR JOIST SPANS OVER 10' TO HAVE 1 ROW OF 1" X 4" CROSS BRIDGING AT MID-SPAN , OVER 15' TO HAVE 2 ROWS

2- ALL SUBFLOORING TO BE "Huber Advantech" 3/4" TONGUE AND GROVE PLYWOOD, GLUED, SCREWED AND/OR NAILED.

3- ------ DENOTES INTERIOR BEARING WALLS

4- ALL BEAMS TO HAVE 3 1/2" MIN. BEARING AND BE SUPPORTED BY 2 JACK STUDS (U.O.N.) CARRY ALL LOADS TO THE FOUNDATION.

5- ALL BEAMS MARKED "LVL" ARE TO BE TRUS JOIST McMILLAN MICRO.LAM LVL BOISE CASCADE VERSA.LAM LVL OR EQUAL SPECIFICATIONS.

Barfield Designs Inc.
336 - 766 - 5459

All instruments of service, these drawings and the designs incorporated in the, are the property of Barfield Designs Inc. Reproduction of these drawings without written permission is prohibited

Barfield Designs Inc. does not assume liability for any errors or omissions in these plans. All plans must be confirmed and approved by the owner to comply with local codes in the contractor prior to the commencement of construction.

The Glase Residence

Lot No. 464 The Farms Subdivision

DATE
March 22, 2006

SHEET
2

© Copyright Barfield Designs, Inc. 2006
Not to be copied or reproduced without written permission.