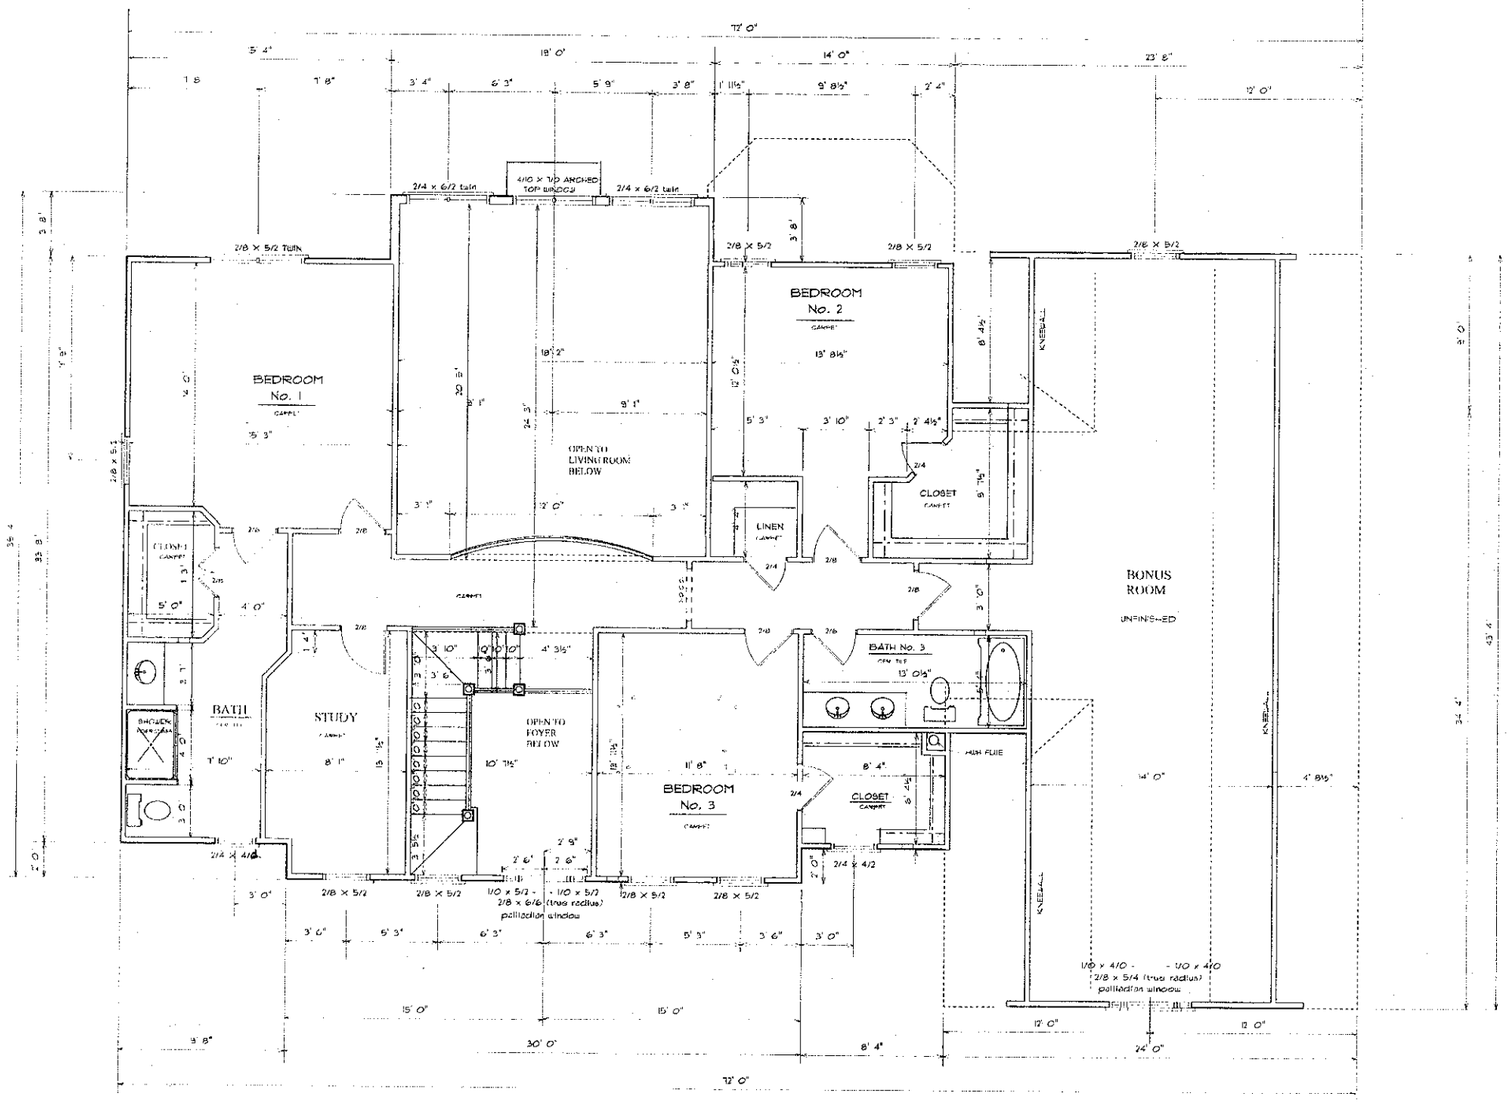


201 SECOND FLOOR PLAN

1325 SQUARE FEET

NOTE : ALL WINDOW AND DOOR HEADERS TO BE SET AT 6'-8" A.F.F. U.O.R.

Barfield Designs Inc.

336 - 766 - 5459

Barfield Designs Inc. does not assume liability for dimensions not specifically noted. All dimensions must be confirmed and adjusted as required to comply with local codes by the contractor prior to the commencement of construction

All instruments of service (note drawings and the designs incorporated therein) are the property of Barfield Designs Inc. Reproduction, copying or use of these drawings without written consent either from the project intended is prohibited.

The Glase Residence

Lot No. 464 The Farms Subdivision

DATE

March 22, 2006

SHEET

3

© Copyright Barfield Designs, Inc. 2006
Not to be copied or reproduced without written permission.