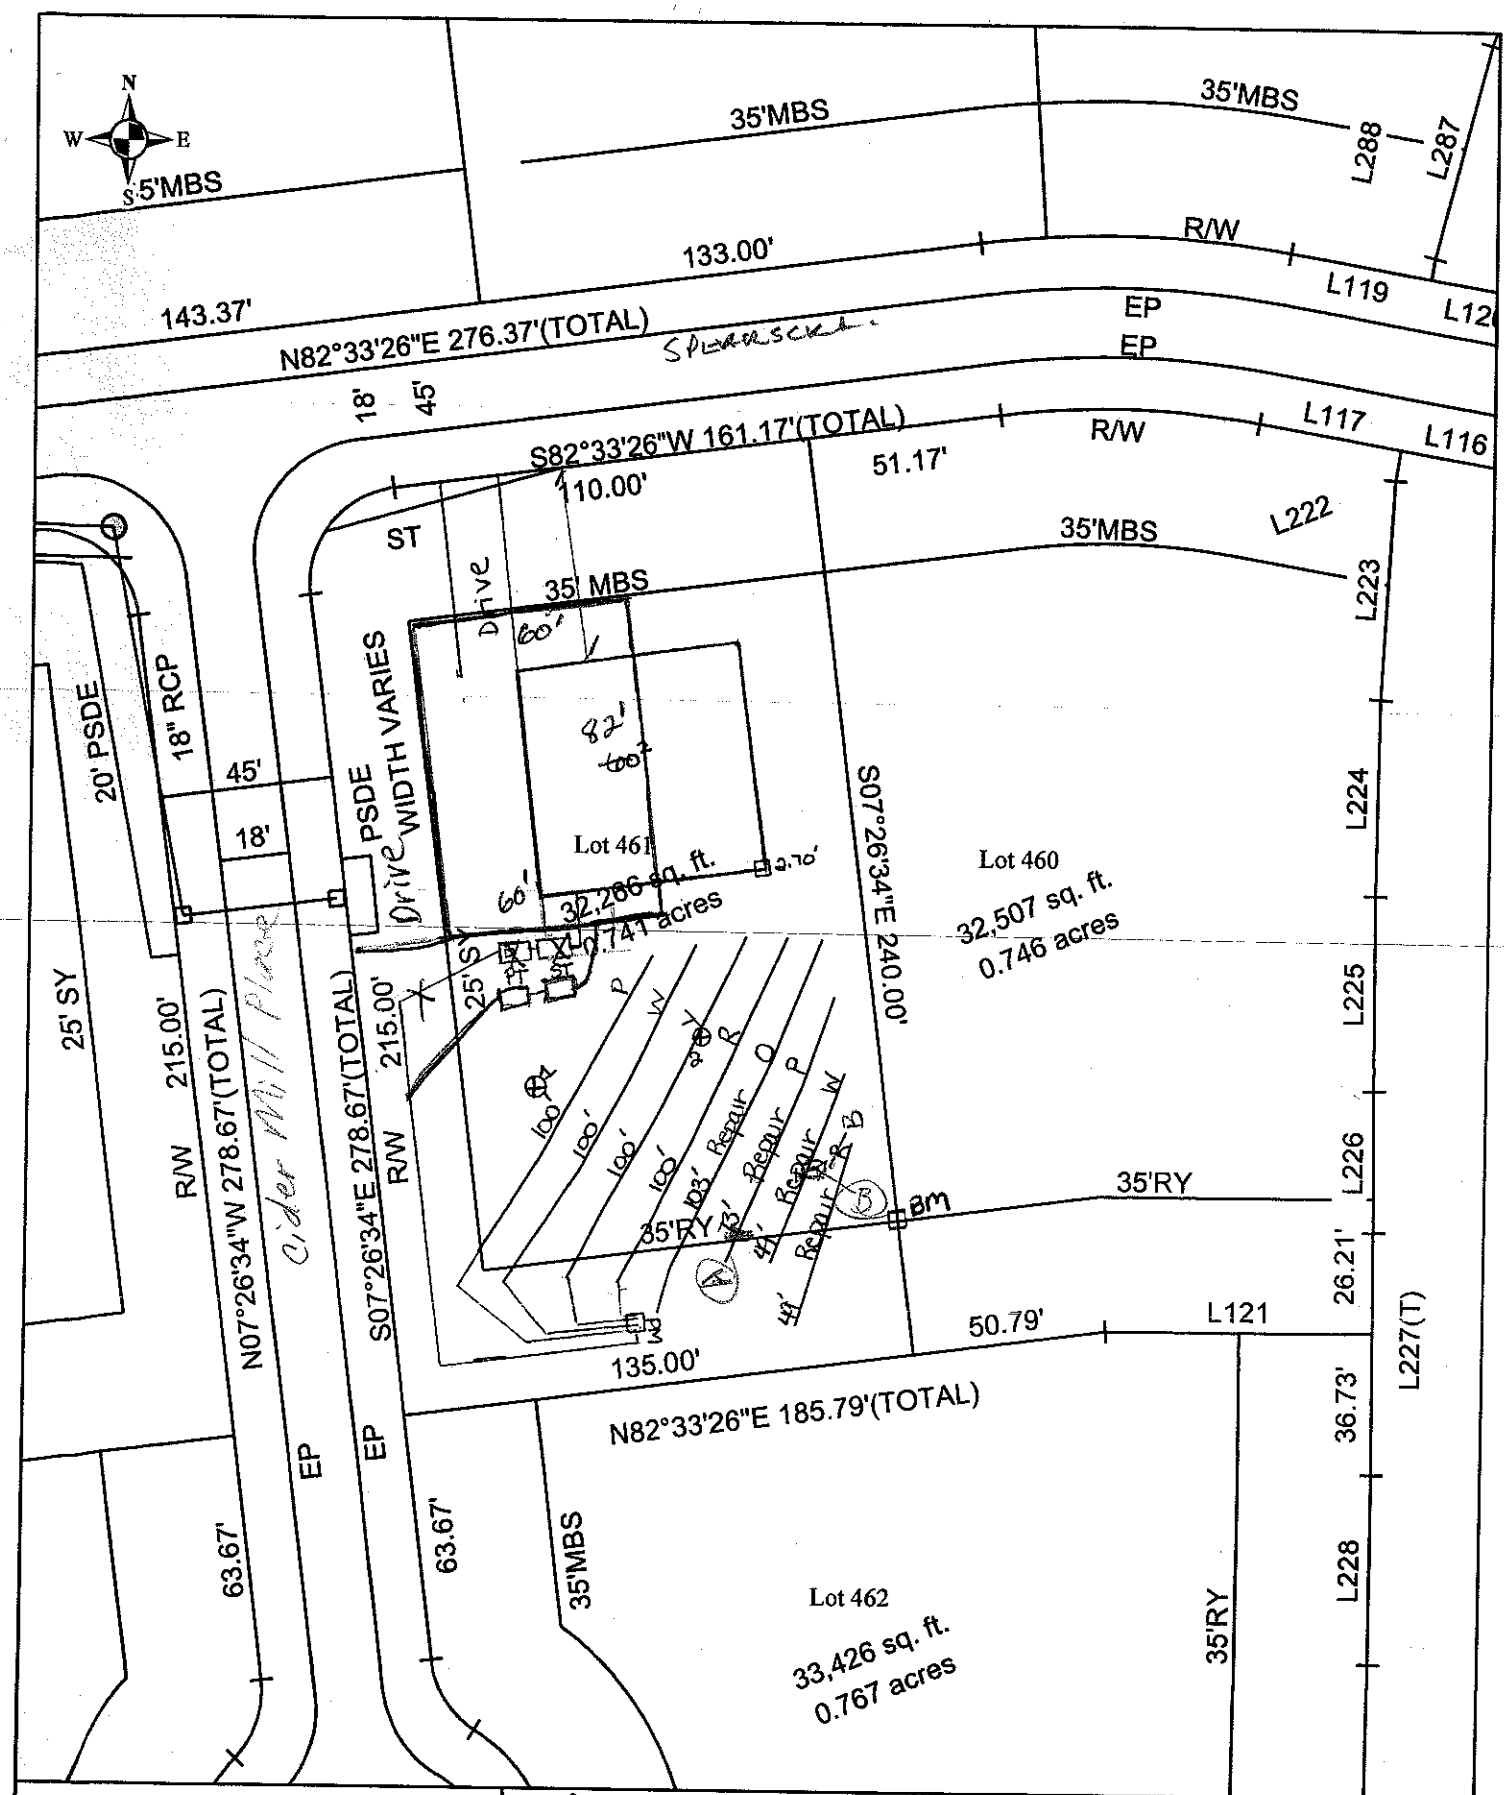


Scale: 1 inch equals 50 feet	S&ME	The Farms Phase 4	FIGURE
Drawn by: JBP	ENVIRONMENTAL SERVICES • ENGINEERING • TESTING	Lot 461	1
Reviewed by: PGP		Iredell County, NC	
Date: September, 2005		S&ME Project #1588-05--070	