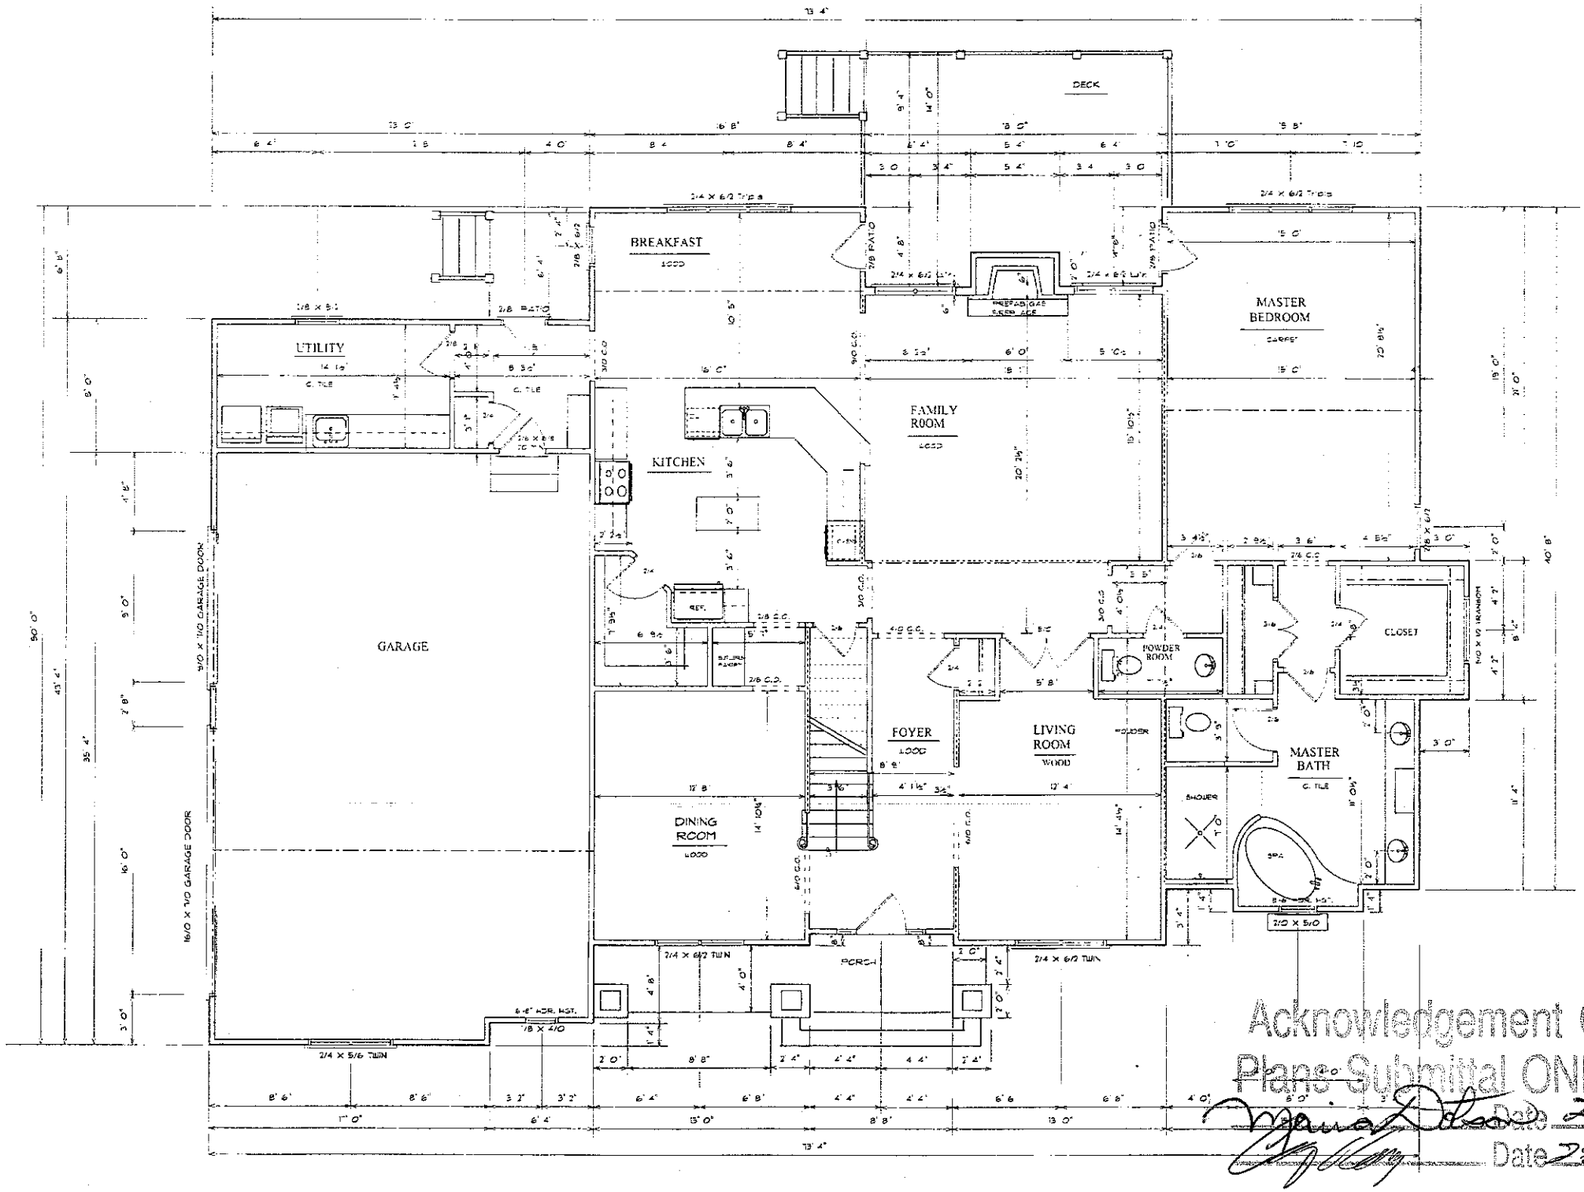


Acknowledgement Of
Plans Submittal ONLY!
Date 2/8/06
Date 2/8/06

201 FIRST FLOOR PLAN

2288 SQUARE FEET

NOTE : ALL WINDOW AND DOOR HEADERS TO BE SET AT 8'-0" A.F.F. U.O.N.

Barfield Designs Inc.
336 766 5459

An instruments of service these drawings and the designs represented are the property of Barfield Designs Inc. and may not be used in whole or part for any other project without written consent. These drawings without written consent, either then for the project intended, is prohibited.

Barfield Designs Inc. does not assume liability for any errors or omissions on these plans. All information should be verified with local codes for adequacy to comply with local codes. Inc. disclaims any liability for the commencement of construction.

Future Residence at
The Farms
Lot No. 502

DATE
Feb 3, 2006

SHEET
2

© Copyright Barfield Designs, Inc. 2006
Not to be copied or reproduced without written permission