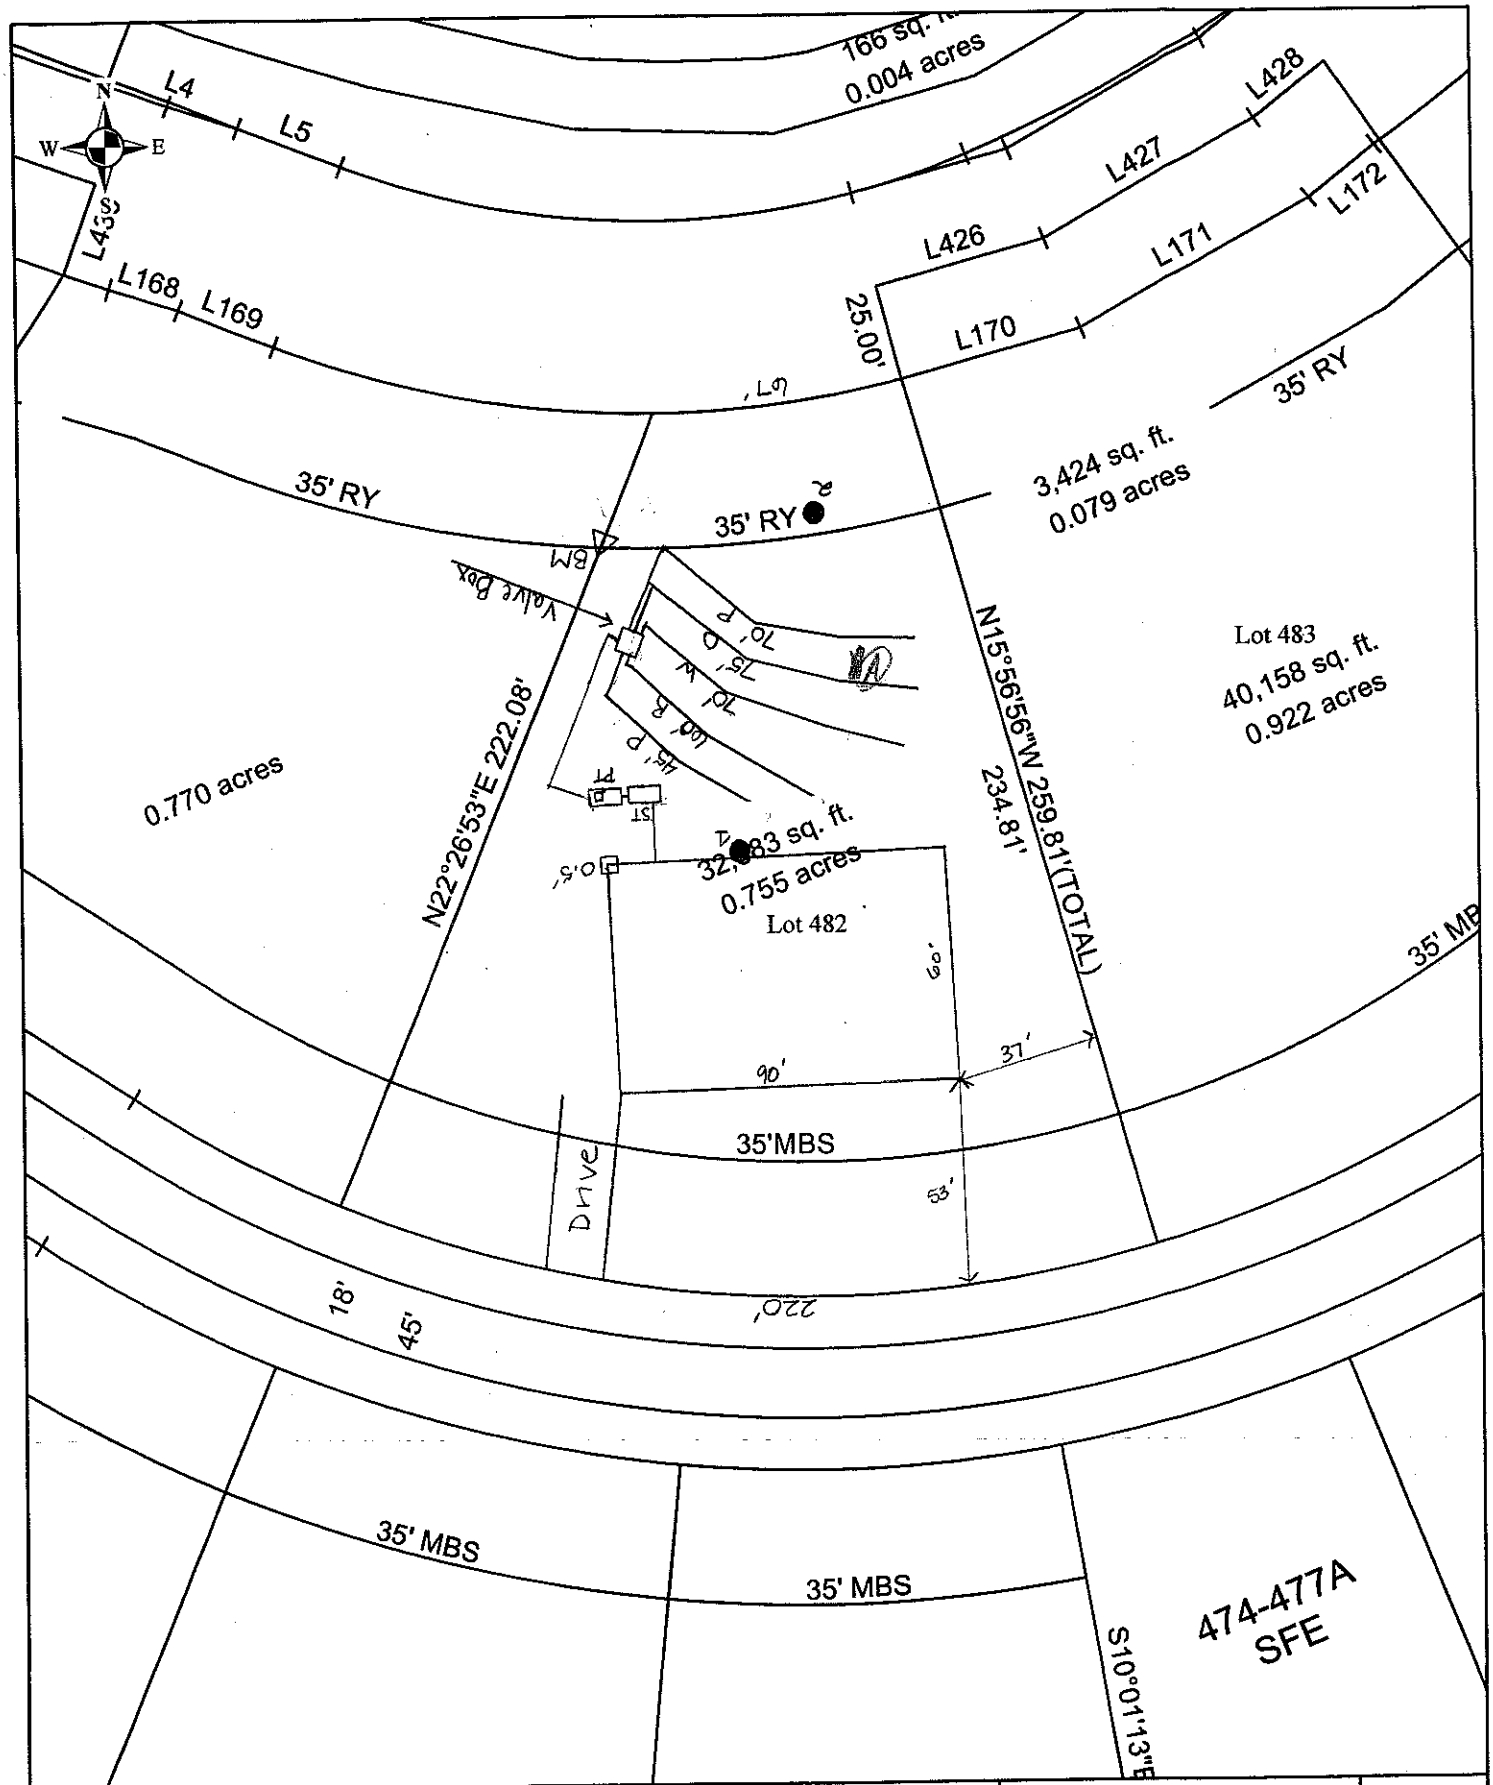


Scale: 1 inch equals 50 feet	S&ME	The Farms Phase 4	FIGURE
Drawn by: JBP		Lot 482	1
Reviewed by: PGP		Iredell County, NC	
Date: September, 2005	ENVIRONMENTAL SERVICES • ENGINEERING • TESTING	S&ME Project #1588-05--070	