
AMBROSE - 1st FLOOR

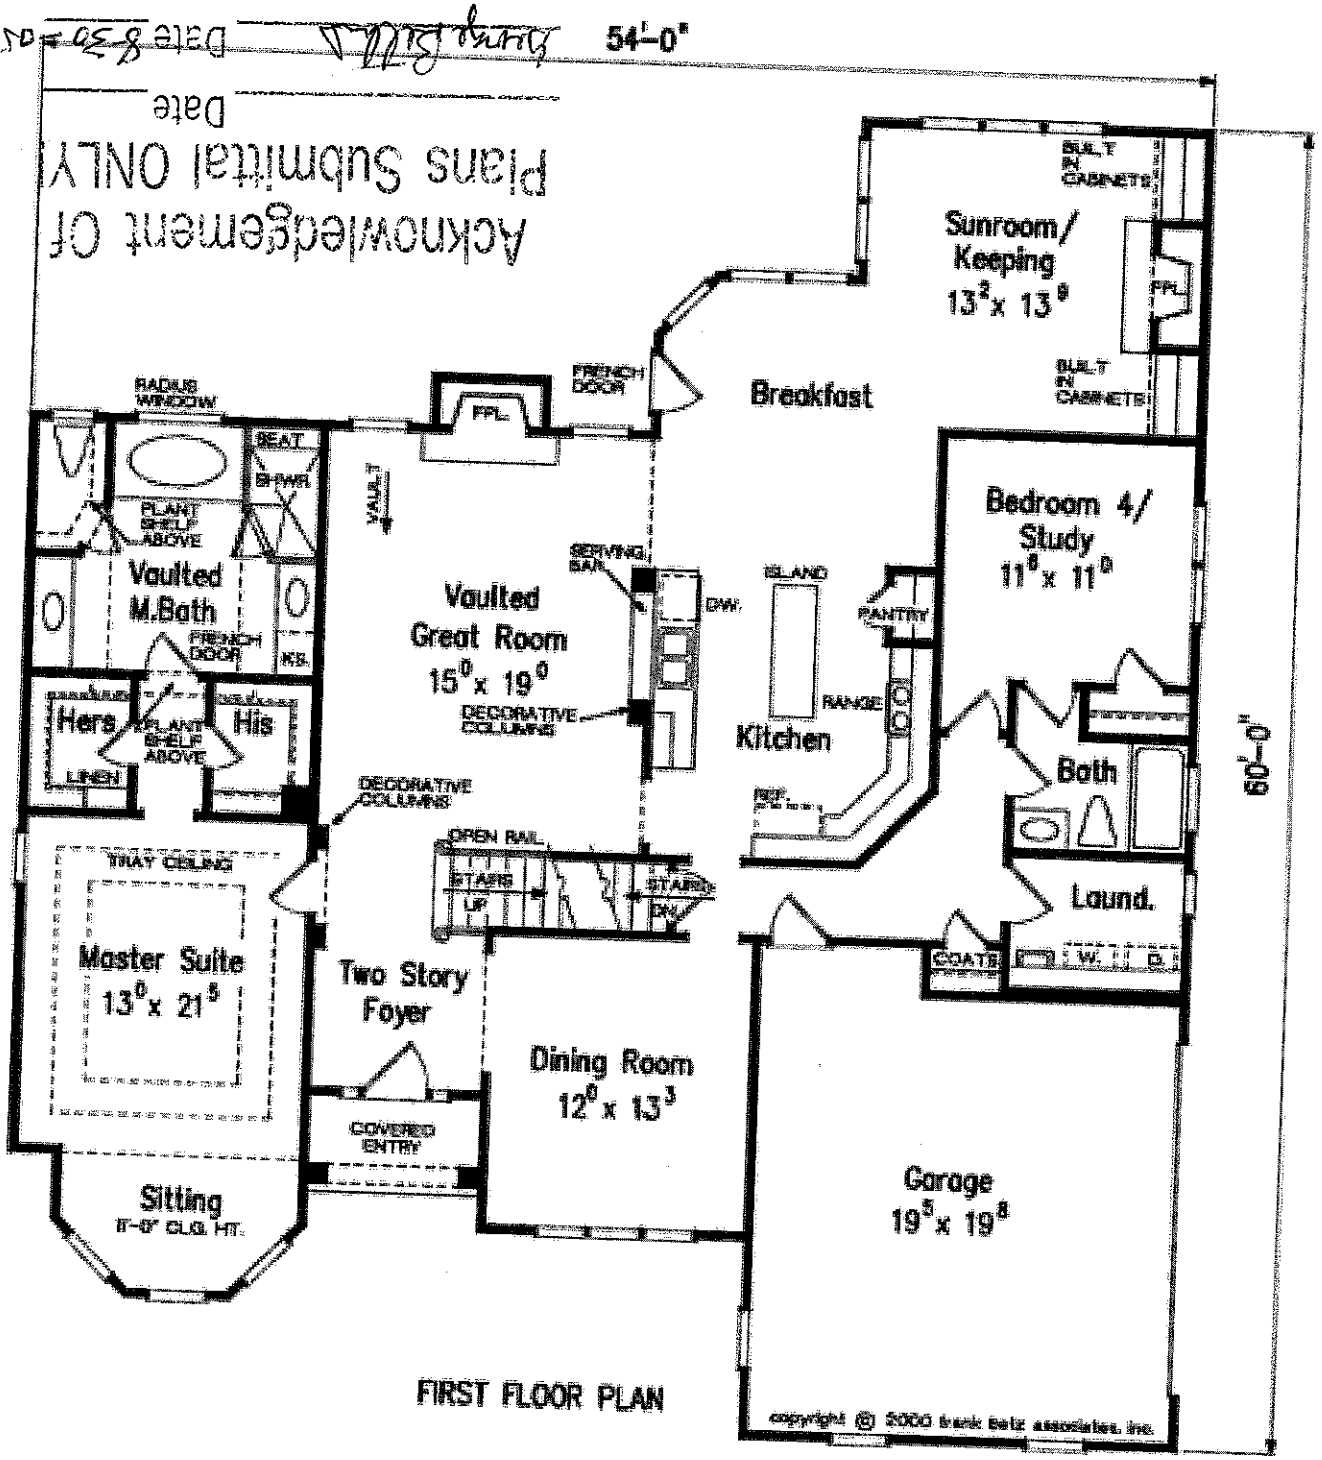


Acknowledgement Of
Plans Submittal ONLY

Date

Date 8-30-01

AMBROSE - 2nd FLOOR

Acknowledgement Of
Plans Submittal ONLY!
Date _____
Date 8-30-05

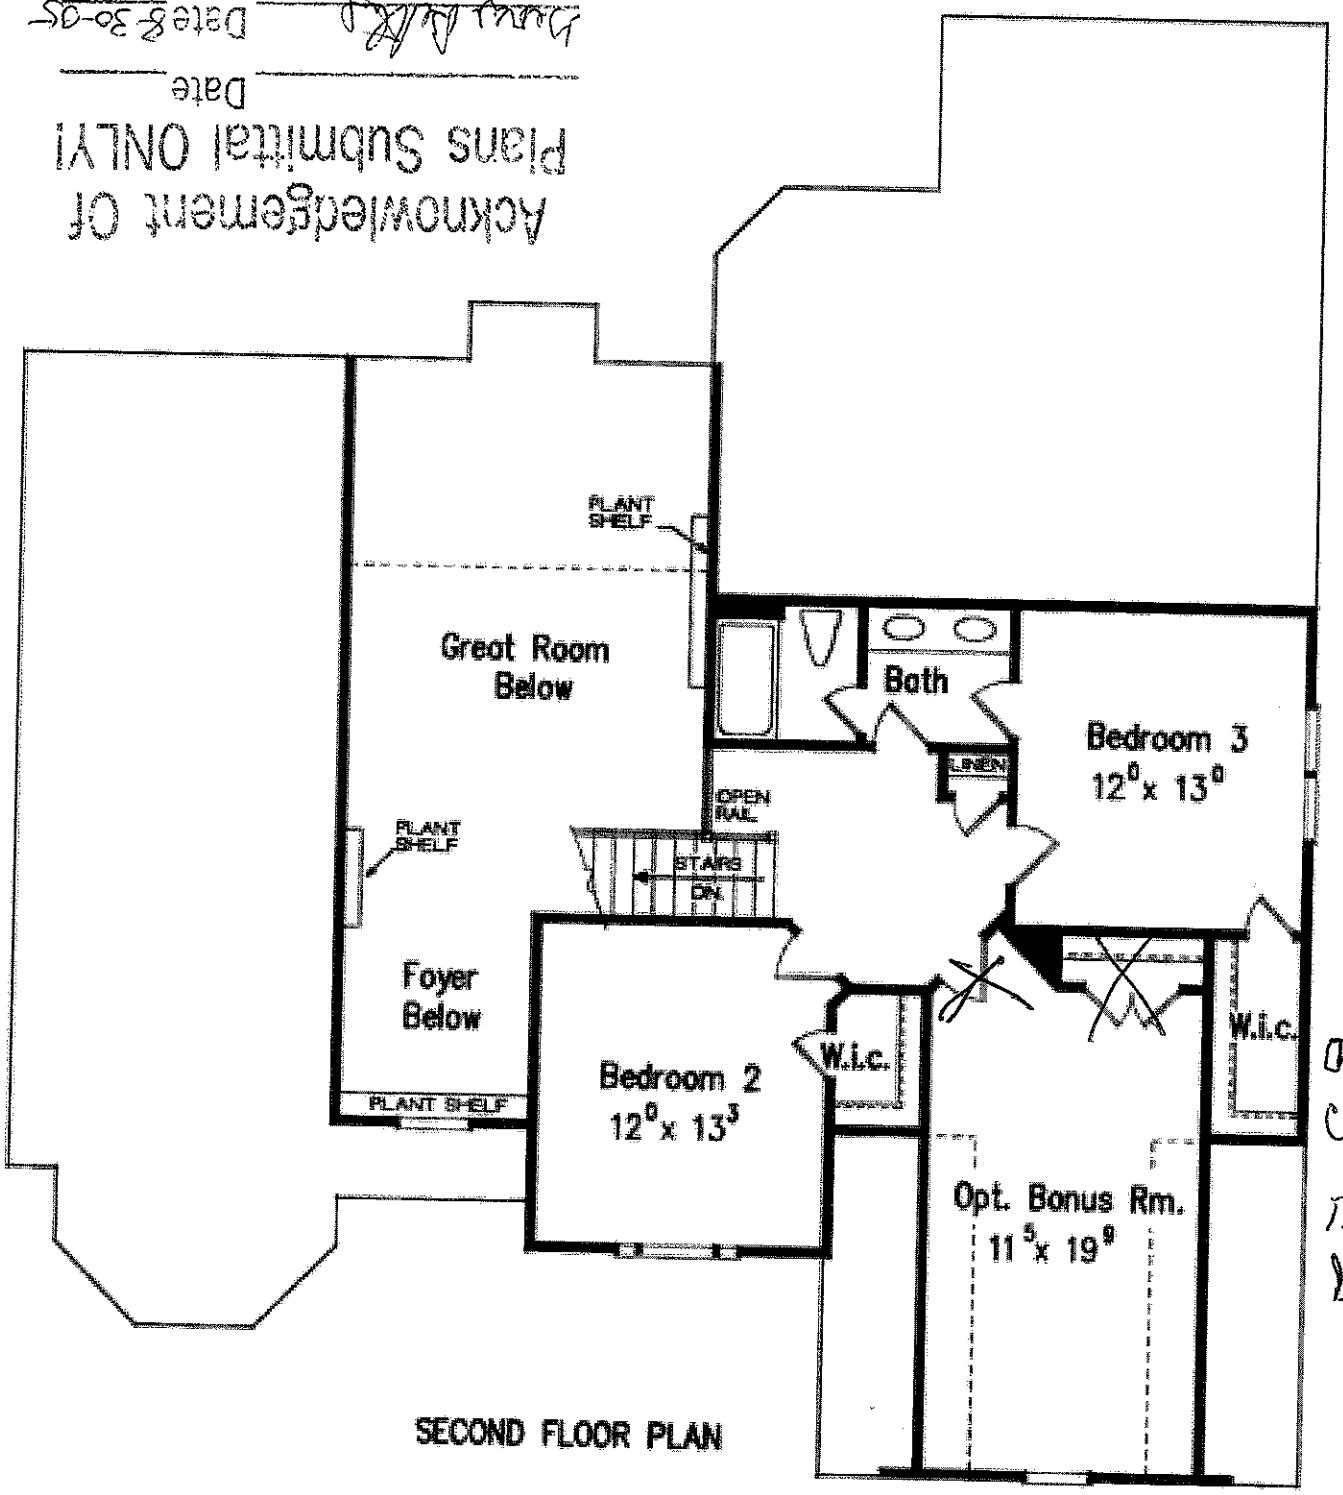

SECOND FLOOR PLAN

Omit Closet & Door bB