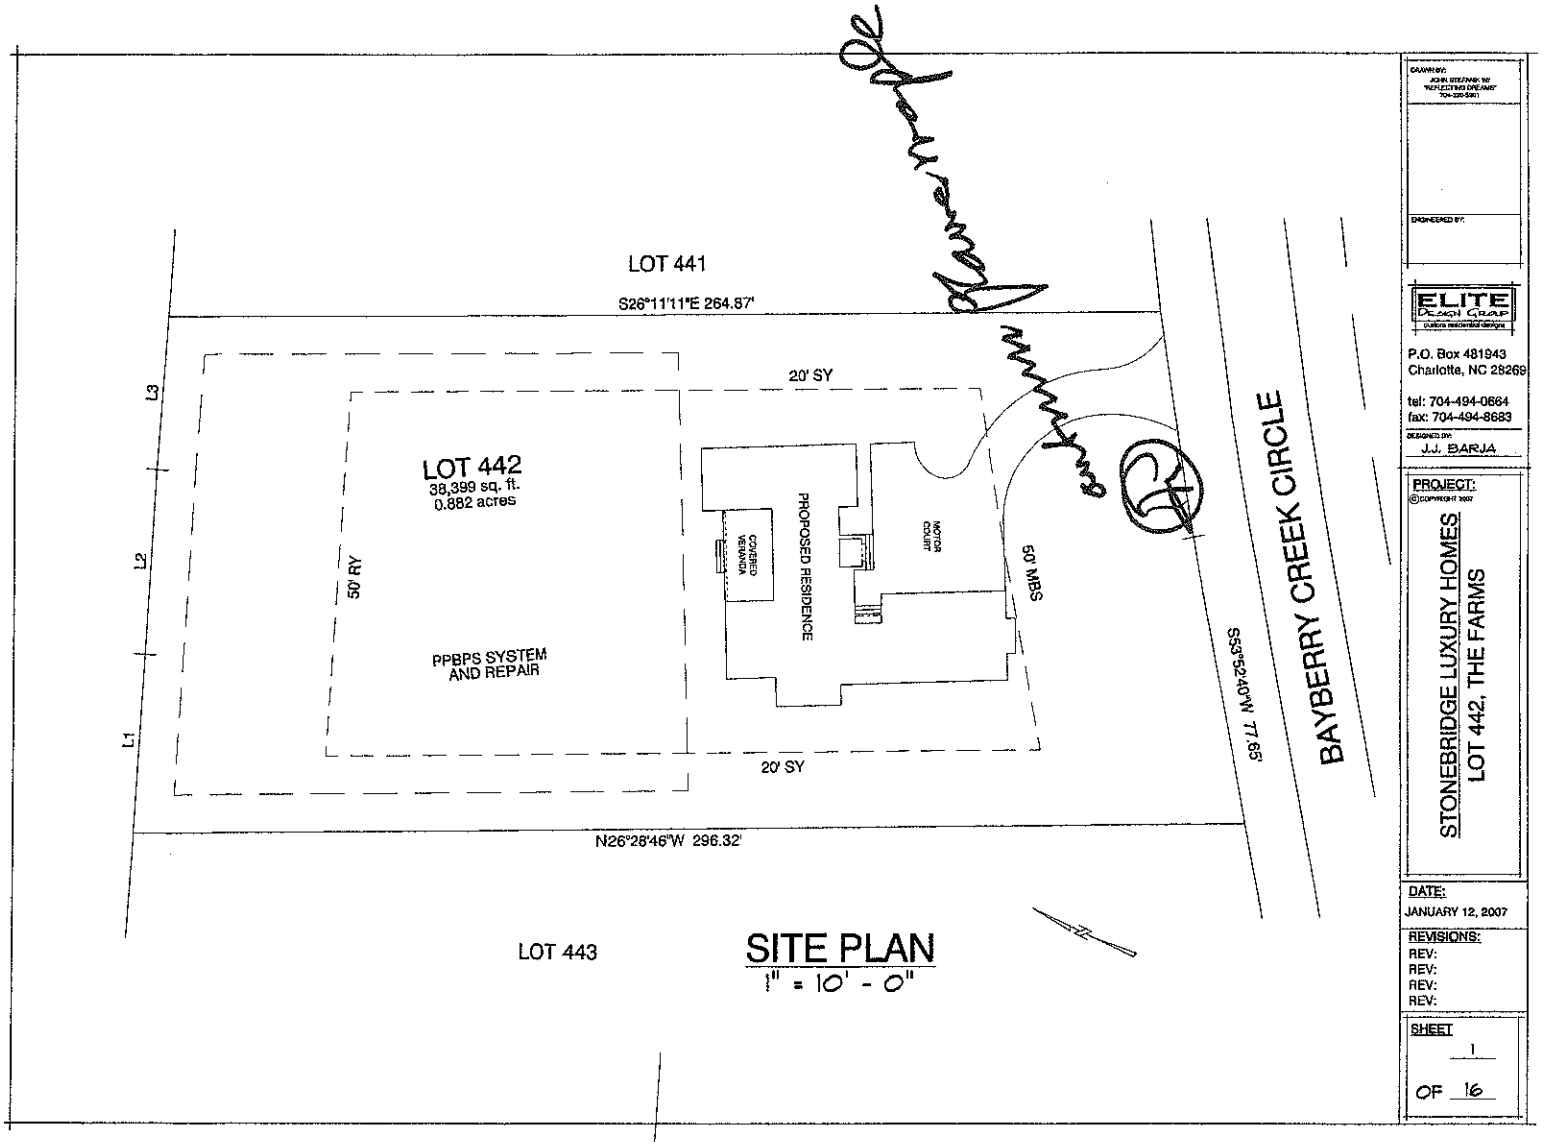


SITE PLAN
1" = 10' - 0"

ELITE DESIGN GROUP
custom residential designs
P.O. Box 481943
Charlotte, NC 28269
tel: 704-494-0664
fax: 704-494-8683

DESIGNED BY:
J.J. BARJA

PROJECT:
STONEBRIDGE LUXURY HOMES
LOT 442, THE FARMS

DATE:
JANUARY 12, 2007

REVISIONS:
REV:
REV:
REV:
REV:

SHEET
1
OF 16

SEE UNRECORDED PLAT MAP FOR LOCATION OF STREET TREES

FINAL HOUSE LOCATION SUBJECT TO IREDELL HEALTH DEPARTMENT APPROVAL