
d, NCPLS 1404

C O S

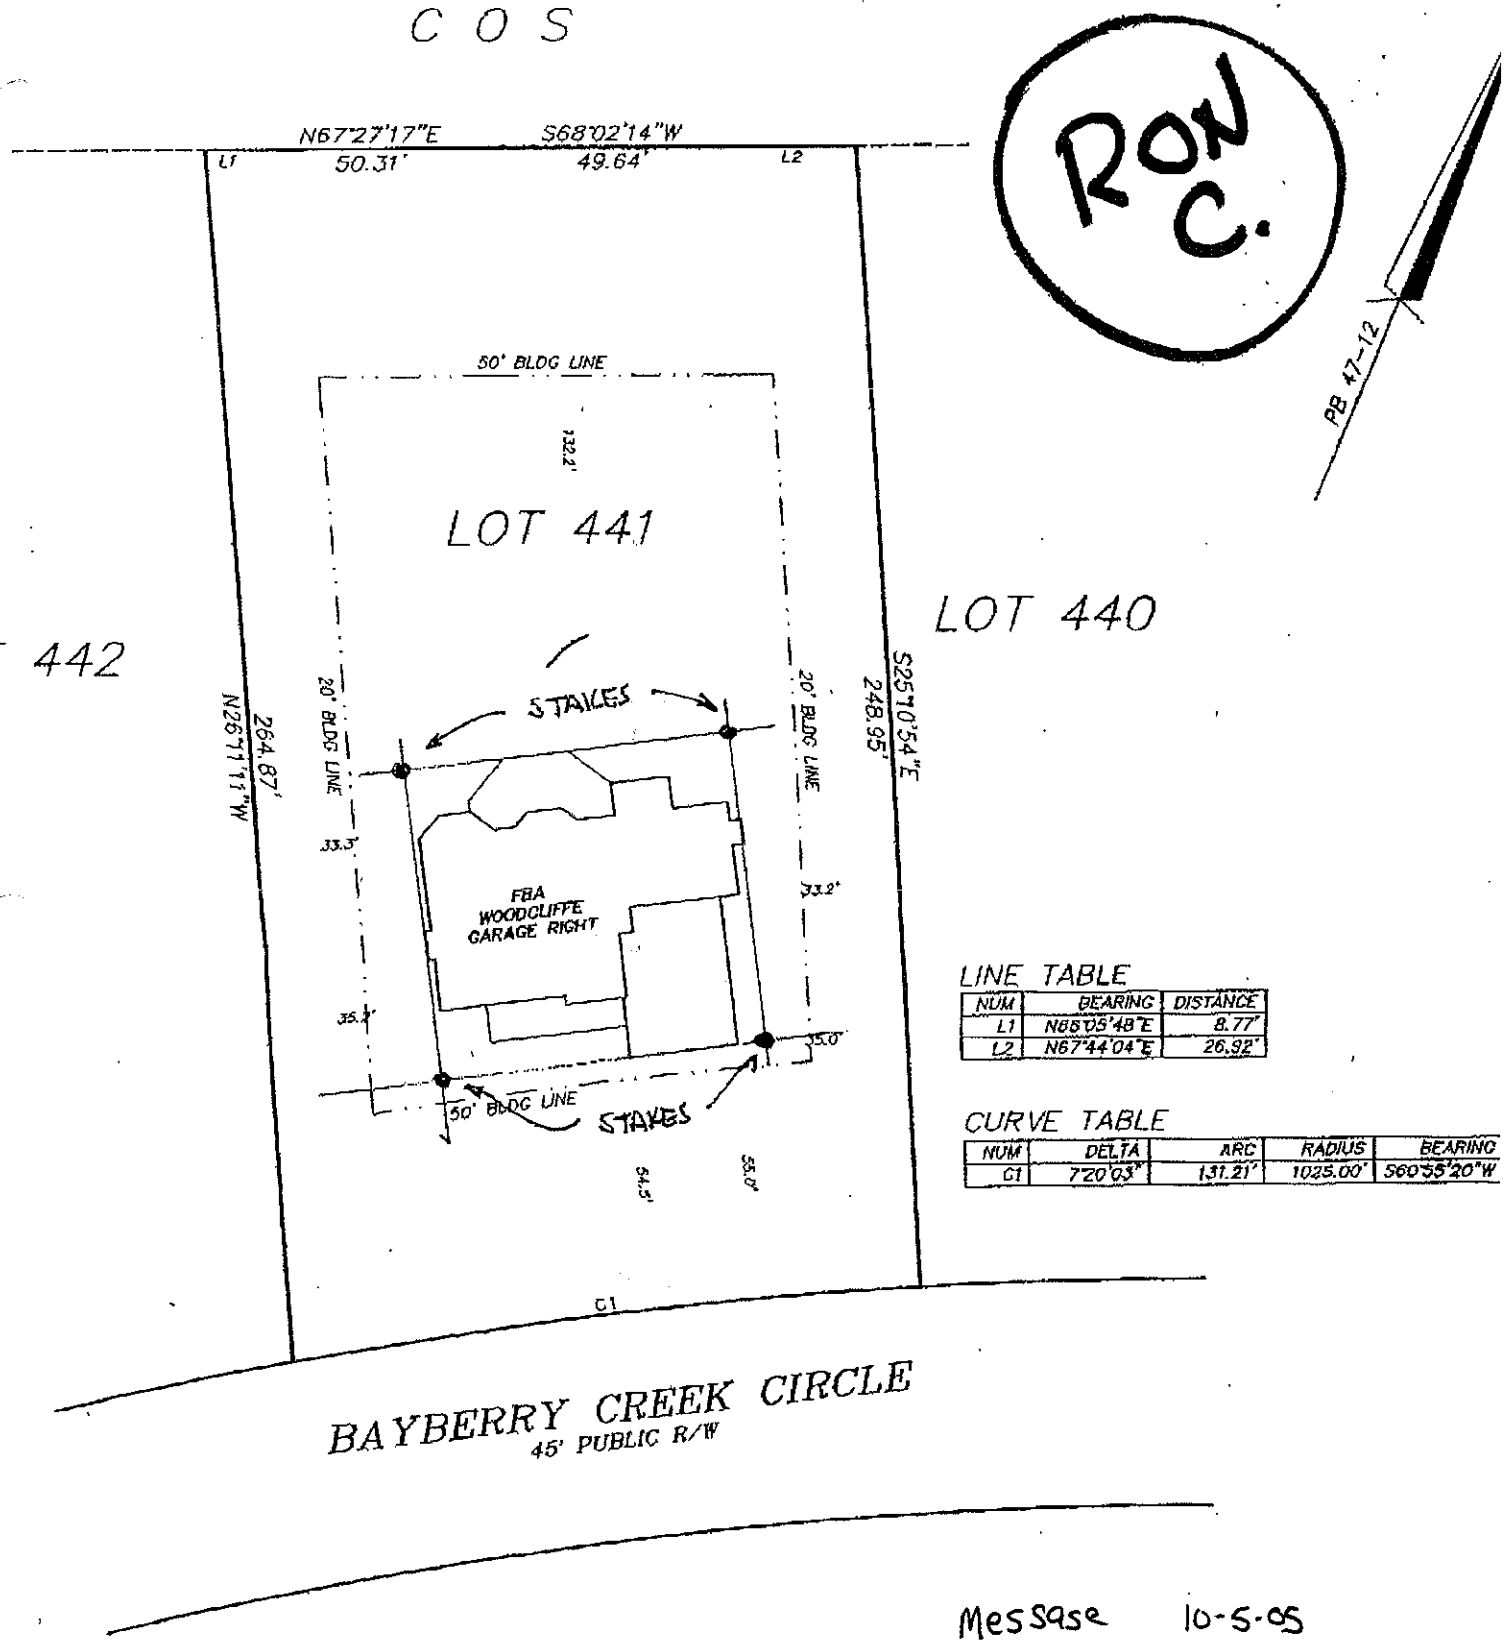

LINE TABLE

NUM	BEARING	DISTANCE
L1	N88°05'48"E	8.77'
L2	N67°44'04"E	26.92'

CURVE TABLE

NUM	DELTA	ARC	RADIUS	BEARING
C1	7°20'03"	131.21'	1025.00'	S60°55'20"W

Message 10-5-05

Rob Little.

Preliminary Site PLan

139 Bayberry Creek Circle; 0.781 Ac.
Lot 441 of THE FARMS Phase 3 Map 3

Davidson Township Iredell County, NC