
EXHIBIT MAP

THE FARMS PHASE 4, MAP 1
PLAT BOOK 48, PAGE 94
LOT 487


LEGEND

- RIGHT OF WAY
- PROPOSED HOUSE FOUNDATION
- PROPOSED DRIVE/PORCH
- EDGE OF PAVEMENT

PB. 48, PG. 94

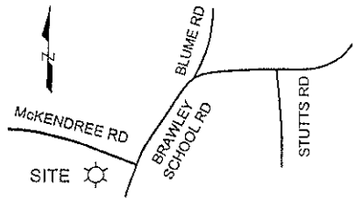

VICINITY MAP
(NOT TO SCALE)

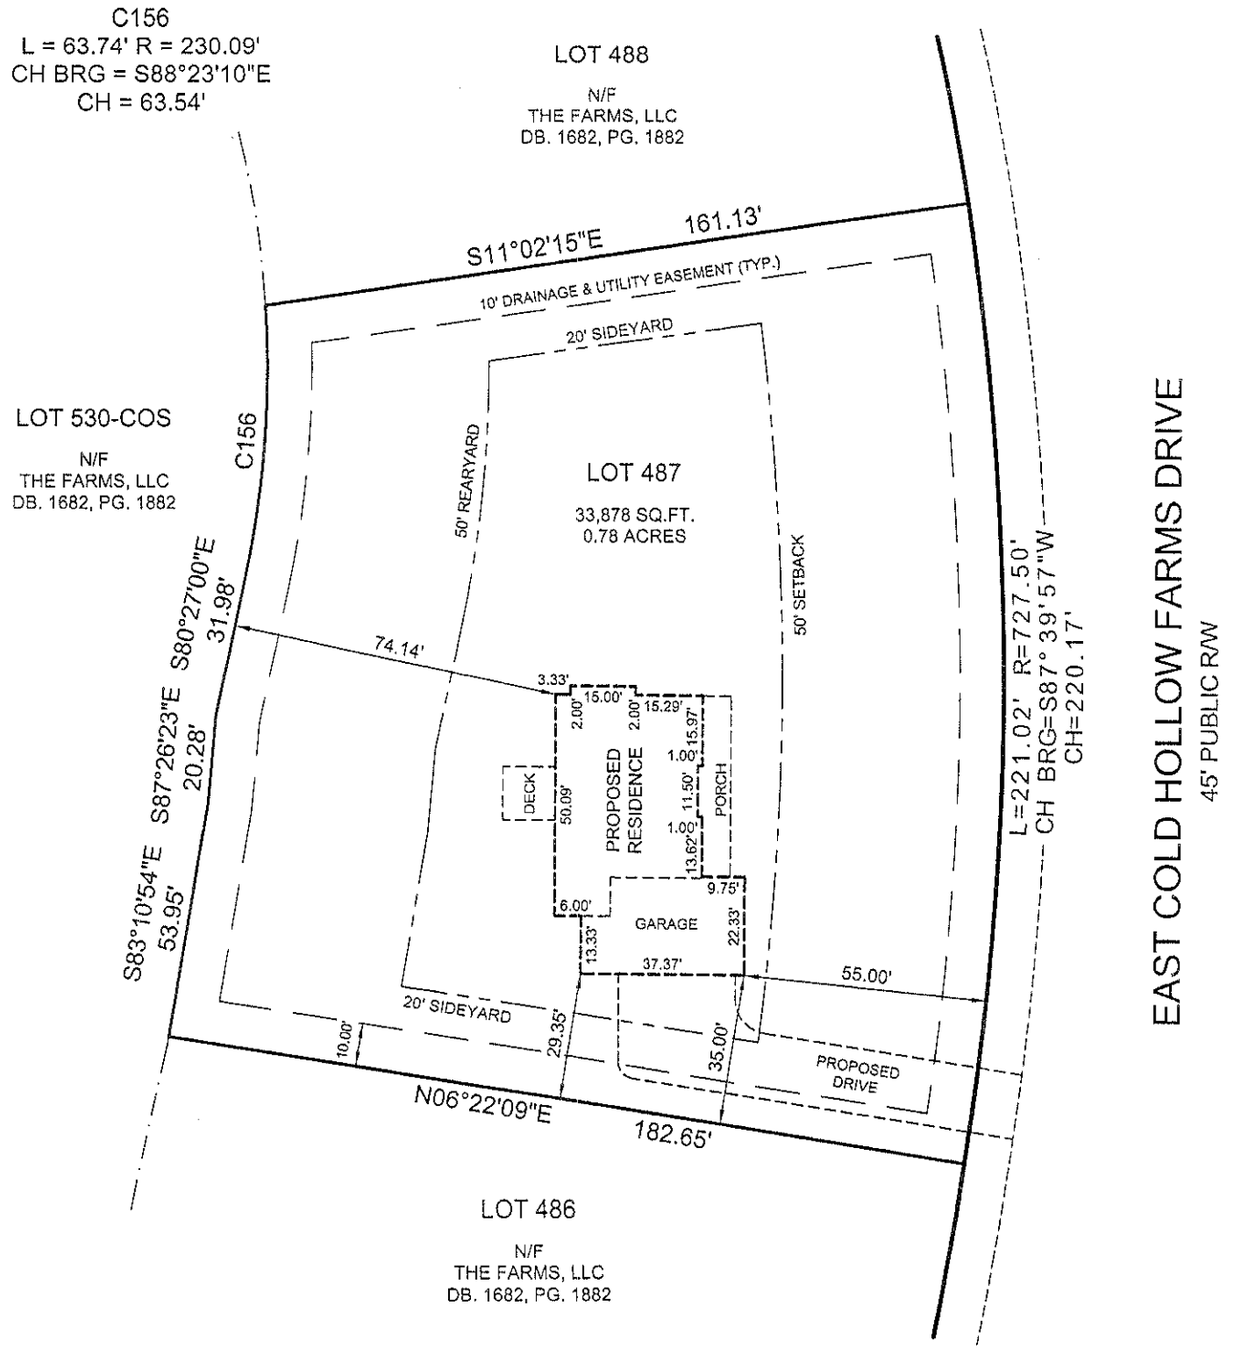

SUMMIT
LAND SURVEYING COMPANY
18716 W. CATAWBA AVENUE
CORNELIUS, NC 28031
(704) 895-0955

PREPARED FOR

JS TESTA, LLC

LOT 487 EAST COLD HOLLOW FARMS DRIVE
DAVIDSON TOWNSHIP IREDELL COUNTY
NORTH CAROLINA
JULY 7, 2006

GRAPHIC SCALE
0' 20' 40'
1" = 40'

JOB NO. 06-0906
DWG NO. 48-94-487